



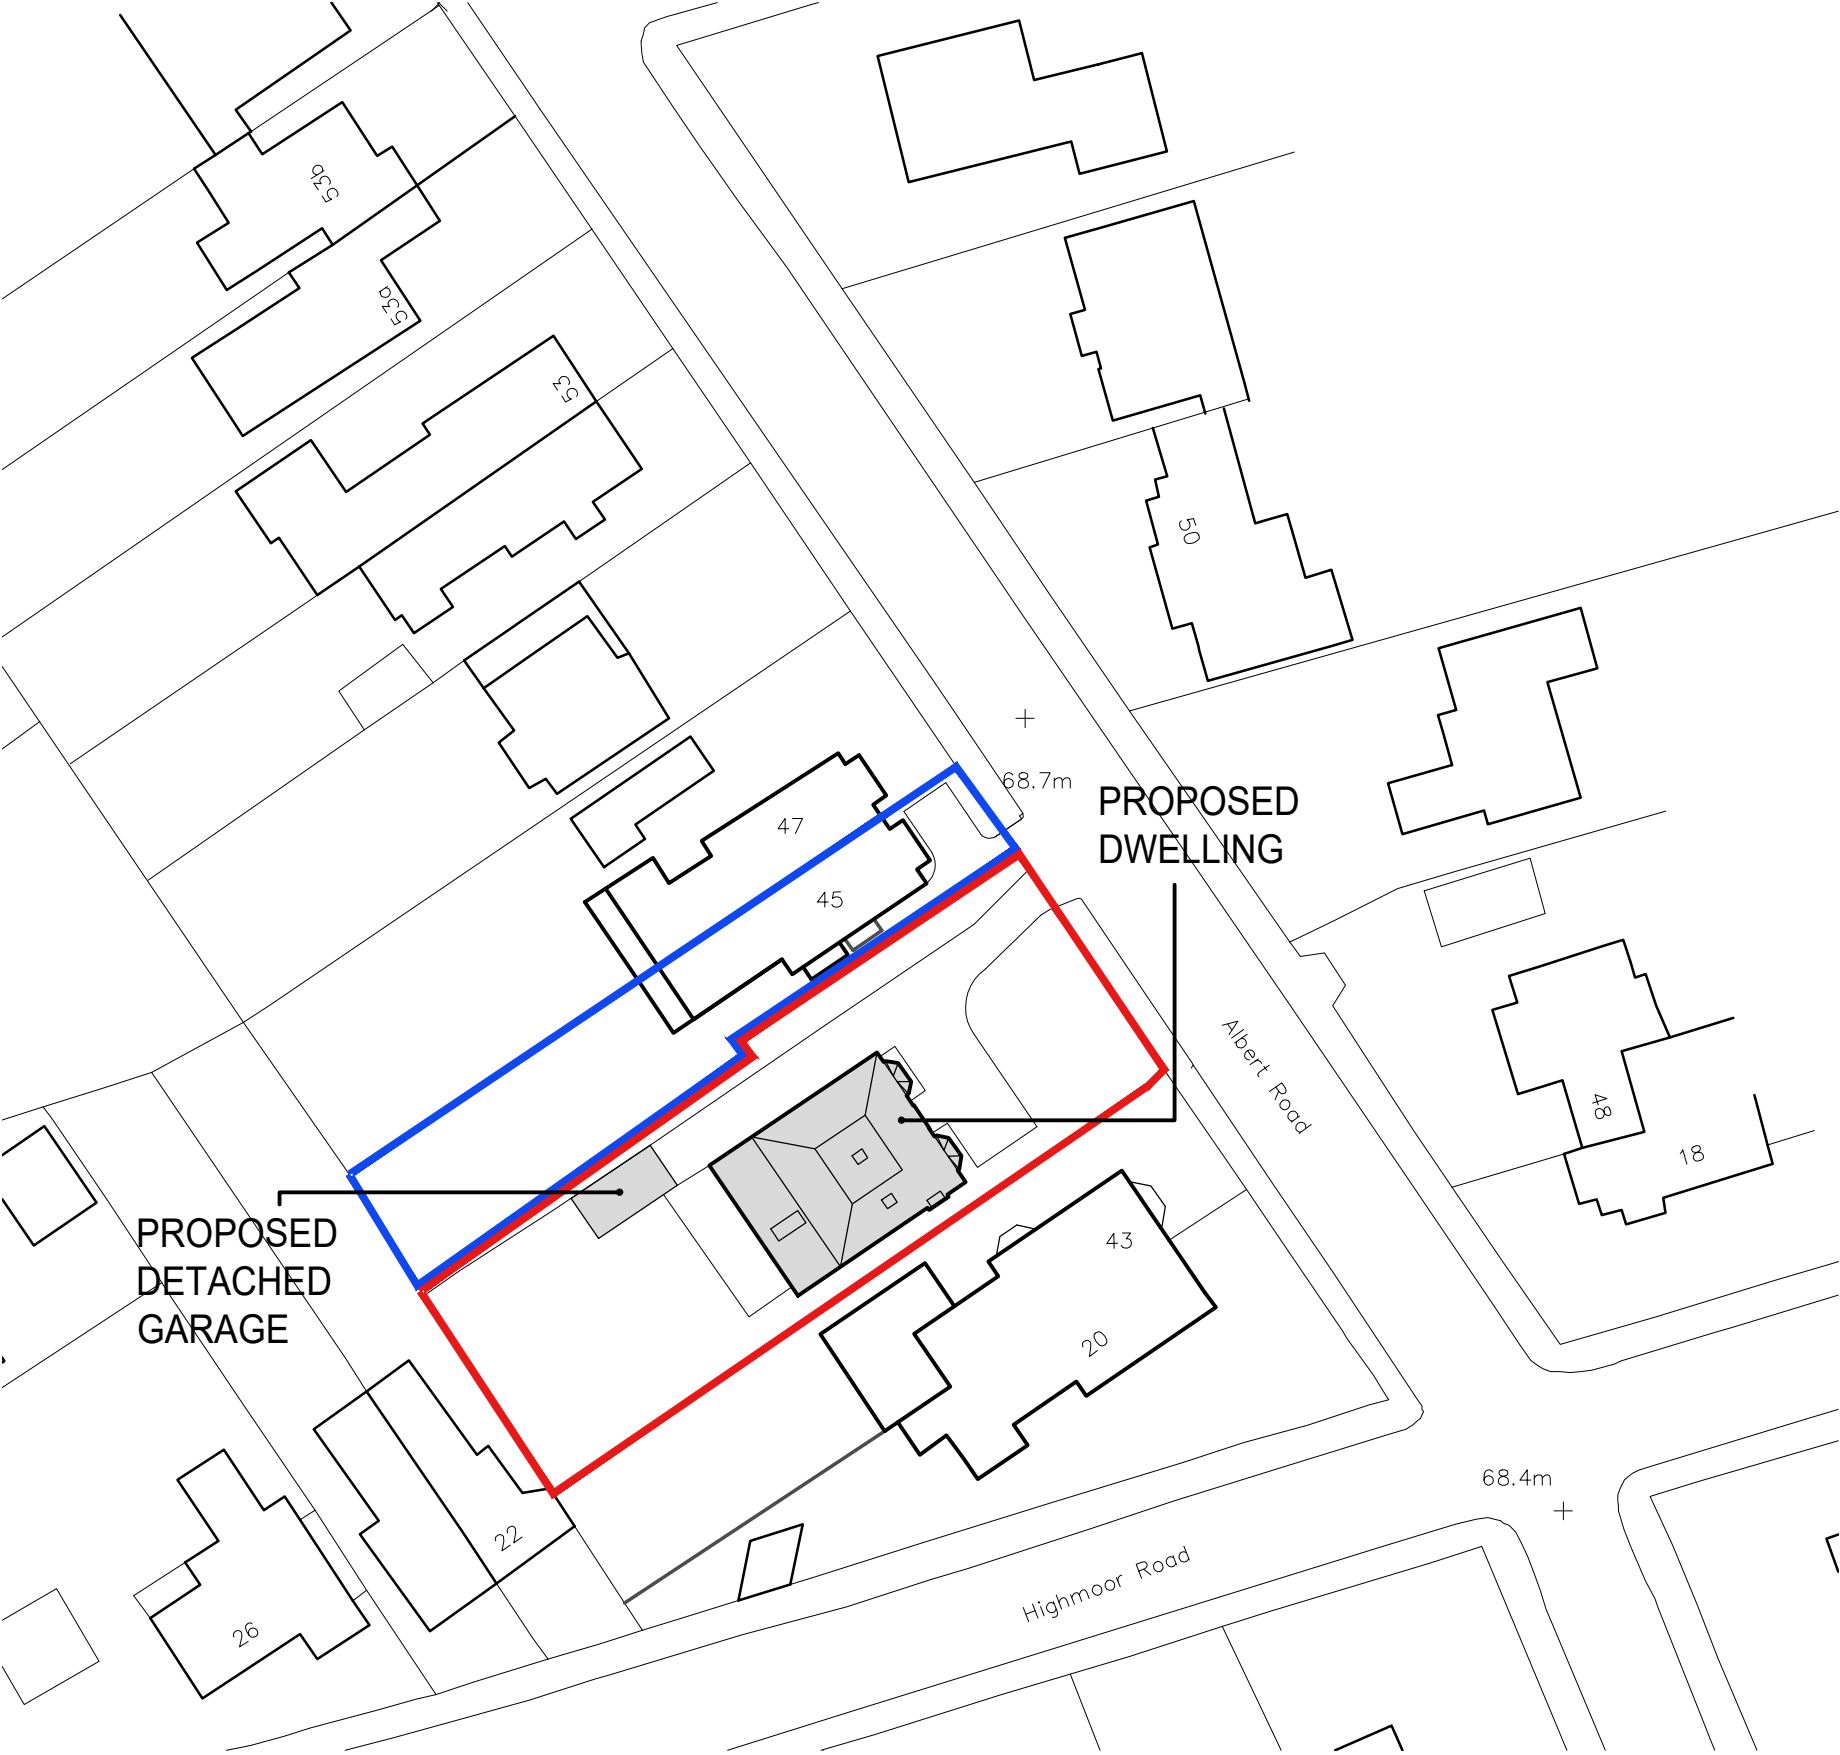

Site Plan 1:500

1:500 scale Bar
This Drawing has been produced for printing onto A3 size paper,

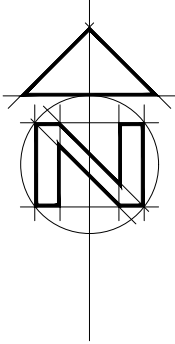

Disclaimer
THIS DRAWING MUST NOT BE SCALED UNLESS ISSUED FOR PLANNING PURPOSES.
ALL DIMENSIONS ARE TO BE VERIFIED PRIOR TO SETTING OUT, COMMENCING
WORK, OR PRODUCTION OF FABRICATION DRAWINGS.
REPORT ANY DISCREPANCIES TO THE SUPERVISING OFFICER IMMEDIATELY.
DRAWINGS MARKED AS 'DRAFT' ARE FOR APPROVAL ONLY AND NOT ISSUED FOR
CONSTRUCTION PURPOSES. COPYRIGHT ©

Rev	Description	By	Date



Location Plan 1:1250

1:1250 scale Bar
This Drawing has been produced for printing onto A3 size paper,



Day • Tanner LTD

ARCHITECTURE
AND PLANNING

www.daytanner.co.uk

3 Thames Court

2 Richfield Avenue

Reading

Berkshire

RG1 8EQ

0118 989 0808

info@daytanner.co.uk

CLIENT

Elegant Homes (Caversham) Ltd

JOB

45a Albert Road, Reading, RG4 7AW

DRG

Site and Location Plan

SCALE

1:500/1250

DRAWN GH

DATE

October 2018

3617 / 205

A