

8.11 Consented and Proposed Comparison Elevations

Middle Block

Consented

Amended area as result of internal layout changes



CDM REGULATIONS 2015. All current drawings and specifications for the project must be read in conjunction with the Designer's Hazard and Environment Assessment Record. All intellectual property rights reserved.

Rev	Date	Description
1	27/01/17	First Issue
A	22/03/17	For submission
B	12/04/17	Post submission comments

Dwn	Ckd	Drawn	GS
FR	CS	Checked	CS
FR	CS	Date	Jan 2017
FR	CS	Scale	@ A1 As indicated

Kenavon Drive
Arrival Space Block East
Elevation

AA5990-2232
REV B
FOR PLANNING

PRP

8.11 Consented and Proposed Comparison Elevations

Middle Block

Proposed



CDM REGULATIONS 2015. All current drawings and specifications for the project must be read in conjunction with the Designer's Hazard and Environment Assessment Record. All intellectual property rights reserved.

Rev	Date	Description	Dwn	Cld	Drawn	GS
B	12/04/17	Post submission comments	FR	CS	Checked	CS
C	11/03/19	Issued for S73 Coordination	MC	RB		
D	29/03/19	Issued for S73 application	MC	RB		
E	07/05/19	Levels added. Re-issued for S73			Date	Jan 2017
F	15/05/19	Re-issued for S73 application			Scale @ A1	As indicated

Kenavon Drive
Arrival Space Block East
Elevation

AA5990-2232
REV F
FOR PLANNING




8.11 Consented and Proposed Comparison Elevations

Middle Block

Consented

Amended area as result of internal layout changes

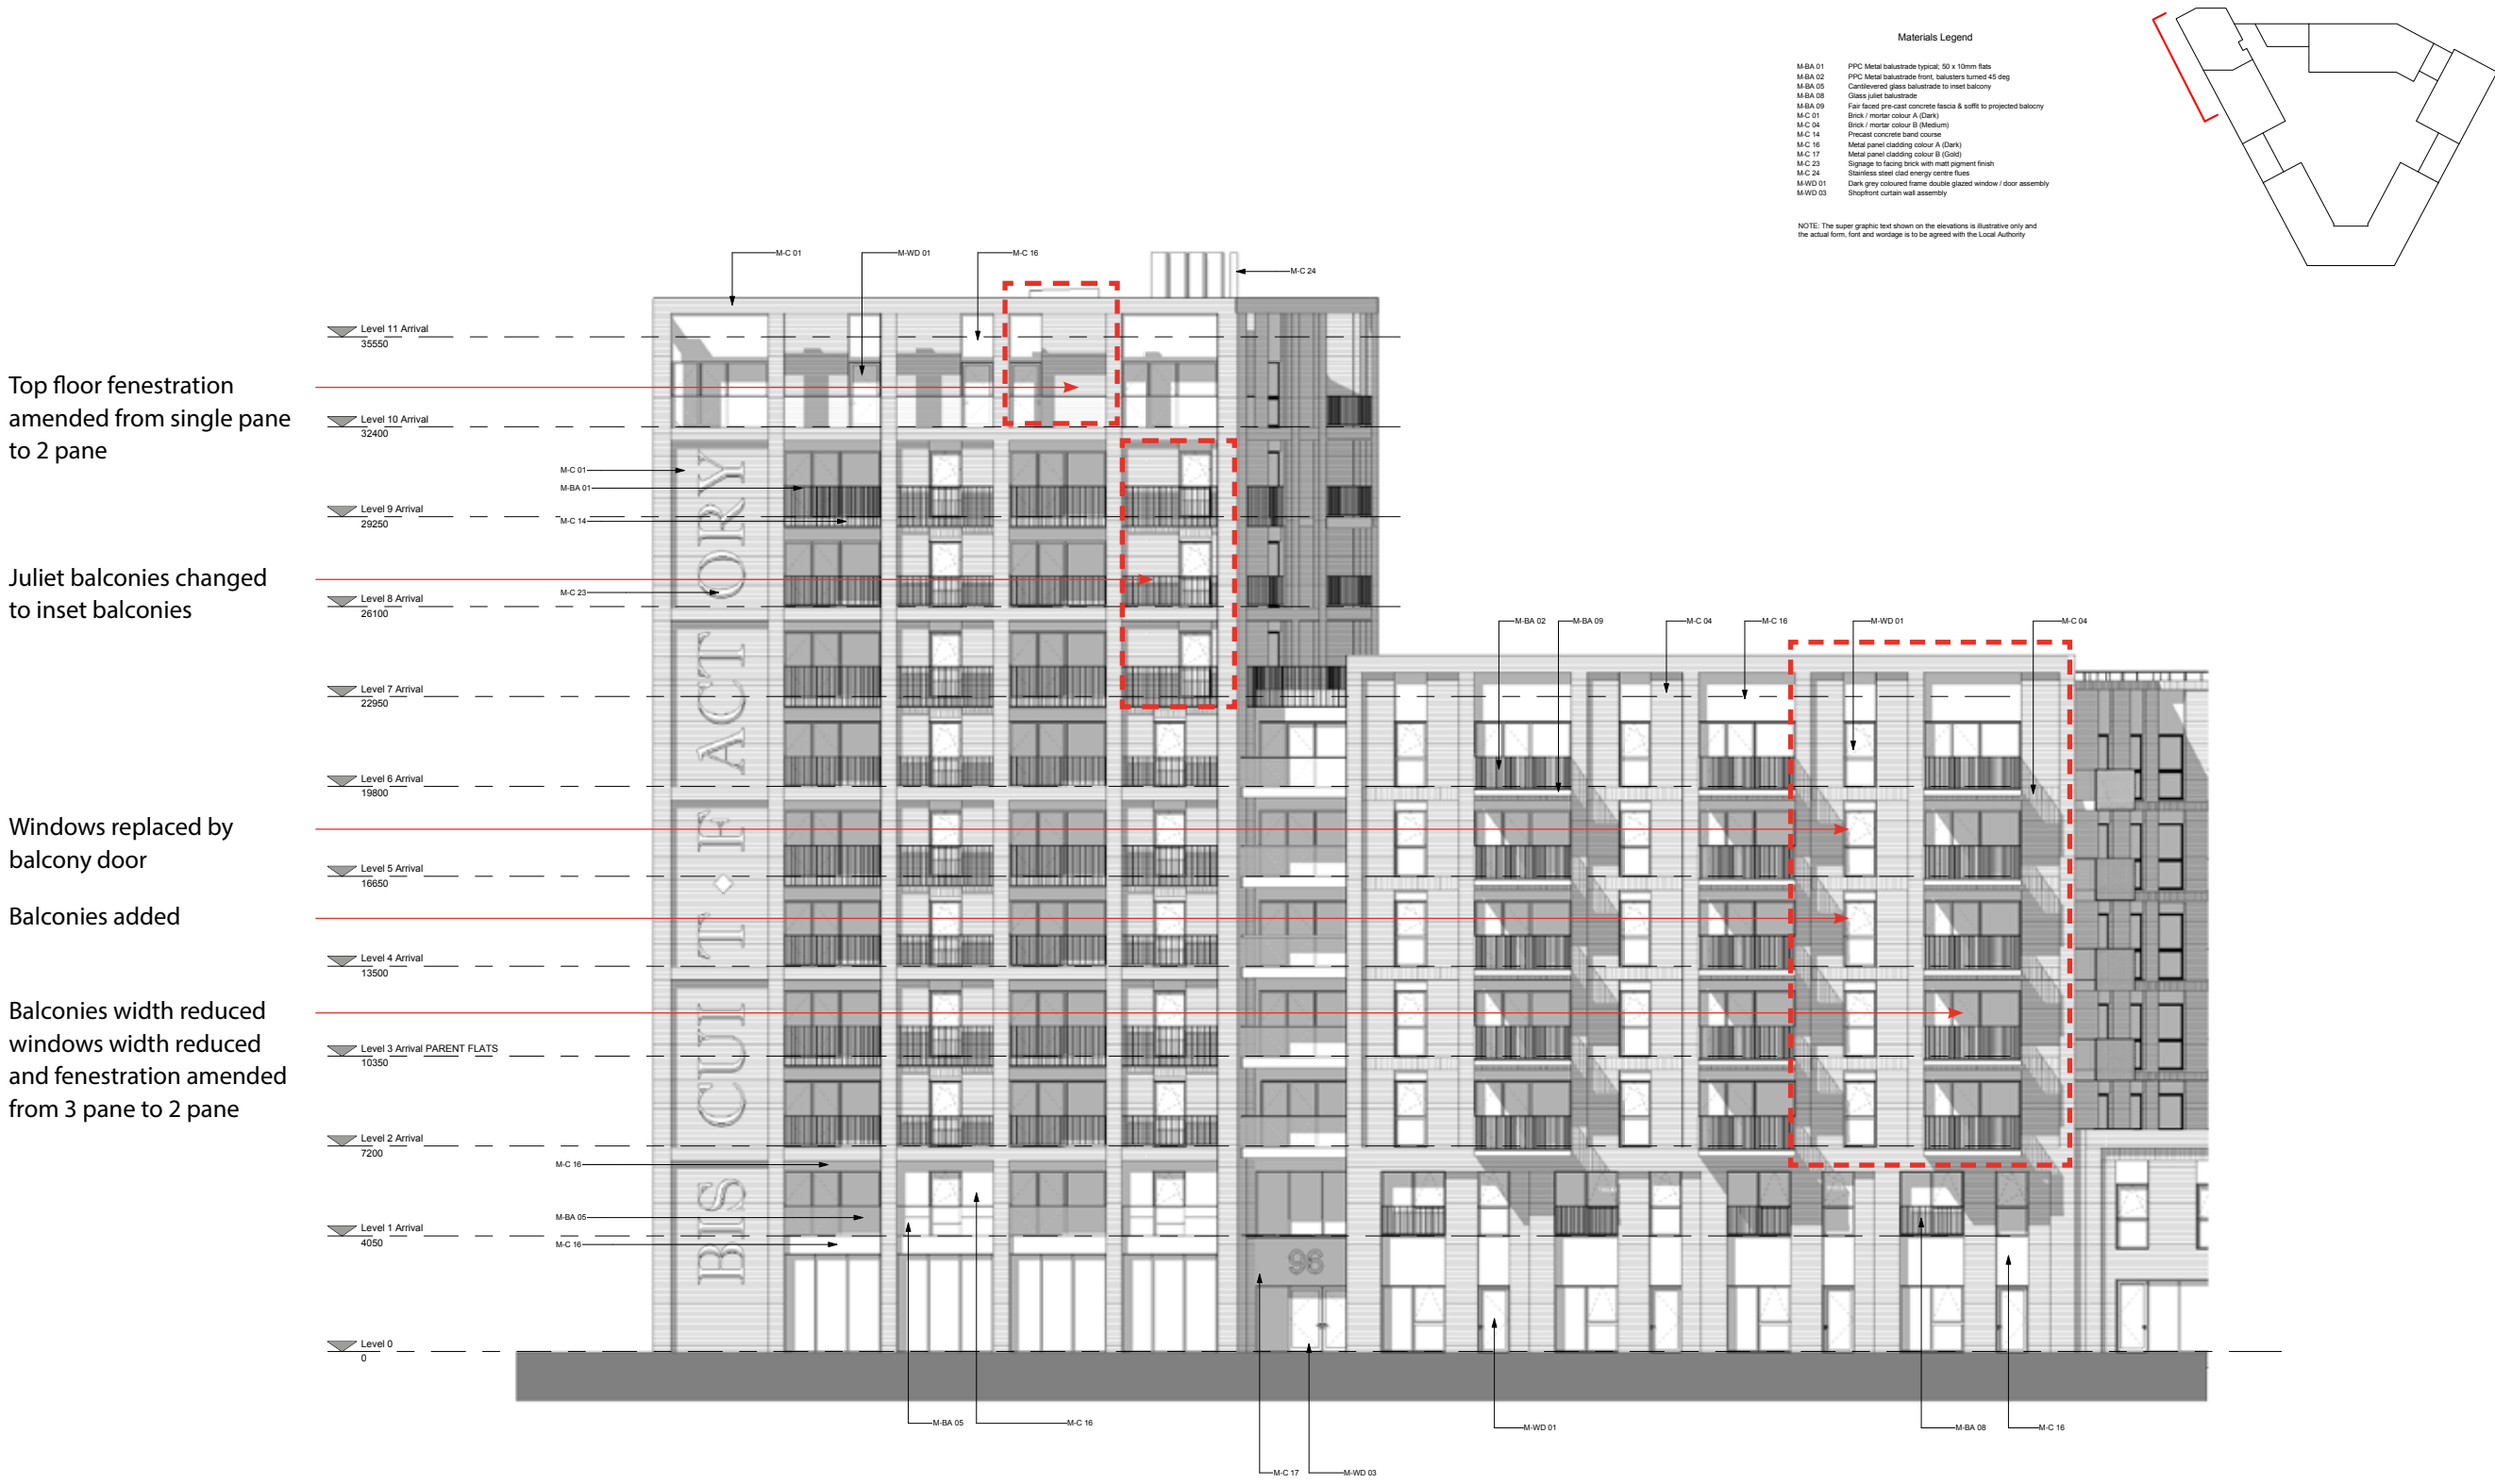

CDM REGULATIONS 2015. All current drawings and specifications for the project must be read in conjunction with the Designer's Hazard and Environment Assessment Record. All intellectual property rights reserved.

Rev Date Description
A 22/01/17 First Issue
A 22/01/17 For submission

Dwn Ckd
FR CS
FR CS
Date
Scale @ A1

GS
Checked
CS
Jan 2017
As indicated

Kenavon Drive
Arrival Space Block West
Elevation

AA5990-2233
REV A
FOR PLANNING

PRP

8.11 Consented and Proposed Comparison Elevations

Middle Block

Proposed



CDM REGULATIONS 2015: All current drawings and specifications for the project must be read in conjunction with the Designer's Hazard and Environment Assessment Record. All intellectual property rights reserved.

Rev	Date	Description
A	22/03/17	For submission
B	12/04/17	Post submission comments
C	11/03/19	Issued for S73 Coordination
D	29/03/19	Issued for S73 application
E	07/05/19	Levels added. Re-issued for S73

Dwn	Ckd	Drawn	GS
FR	CS	Checked	CS
MC	RS	Date	Jan 2017
MC	RS	Scale @ A1	As indicated

Kenavon Drive
Arrival Space Block West
Elevation

AA5990-2233
REV E
FOR PLANNING

PRP


8.11 Consented and Proposed Comparison Elevations

West Block

Consented

Amended area as result of internal layout changes

- Materials Legend
- M-BA 01 PPC Metal balustrade typical, 50 x 10mm flats
 - M-BA 09 Fair faced pre-cast concrete fascia & soffit to projected balcony
 - M-C 07 Brick / mortar colour C (Light)
 - M-C 10 Brick / mortar colour C - recessed band single course (Light)
 - M-C 15 Fair faced concrete column
 - M-C 16 Metal panel cladding colour A (Dark)
 - M-C 17 Metal panel cladding colour B (Gold)
 - M-C 20 PPC Rainwater goods
 - M-WD 01 Dark grey coloured frame double glazed window / door assembly

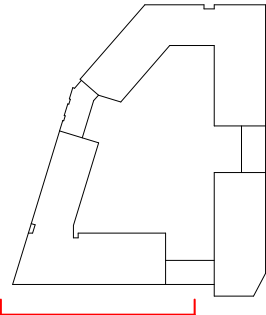

Fenestration amended from 3 pane to 4 pane



CDM REGULATIONS 2015. All current drawings and specifications for the project must be read in conjunction with the Designer's Hazard and Environment Assessment Record. All intellectual property rights reserved.

Rev	Date	Description
270117		First Issue
220317		For submission

Dwn	Ckd	Drawn	KR
FR	CS	Checked	CS
FR	CS	Date	Jan 2017
		Scale @ A1	1:100

Kenavon Drive
West Block South Elevation 1

AA5990-2201
FOR PLANNING

PRP

8.11 Consented and Proposed Comparison Elevations

West Block

Proposed



CDM REGULATIONS 2015. All current drawings and specifications for the project must be read in conjunction with the Designer's Hazard and Environment Assessment Record. All intellectual property rights reserved.

Rev	Date	Description
A	22/03/17	For submission
B	11/03/19	Issued for 573 Coordination
B	29/03/19	Issued for 573 Application

Drawn	Ckd	Checked	Date
FR	CS	CS	Jan 2017
MC	RB	RB	

Kenavon Drive
West Block South Elevation 1

AA5990-2201
REV B
FOR PLANNING





8.12 Consented and Proposed Comparison Plans

Consented

 Amended area as result of internal layout changes

2B4P Duplex changed to 1B2P apartment

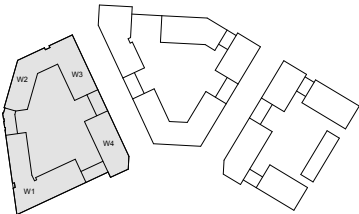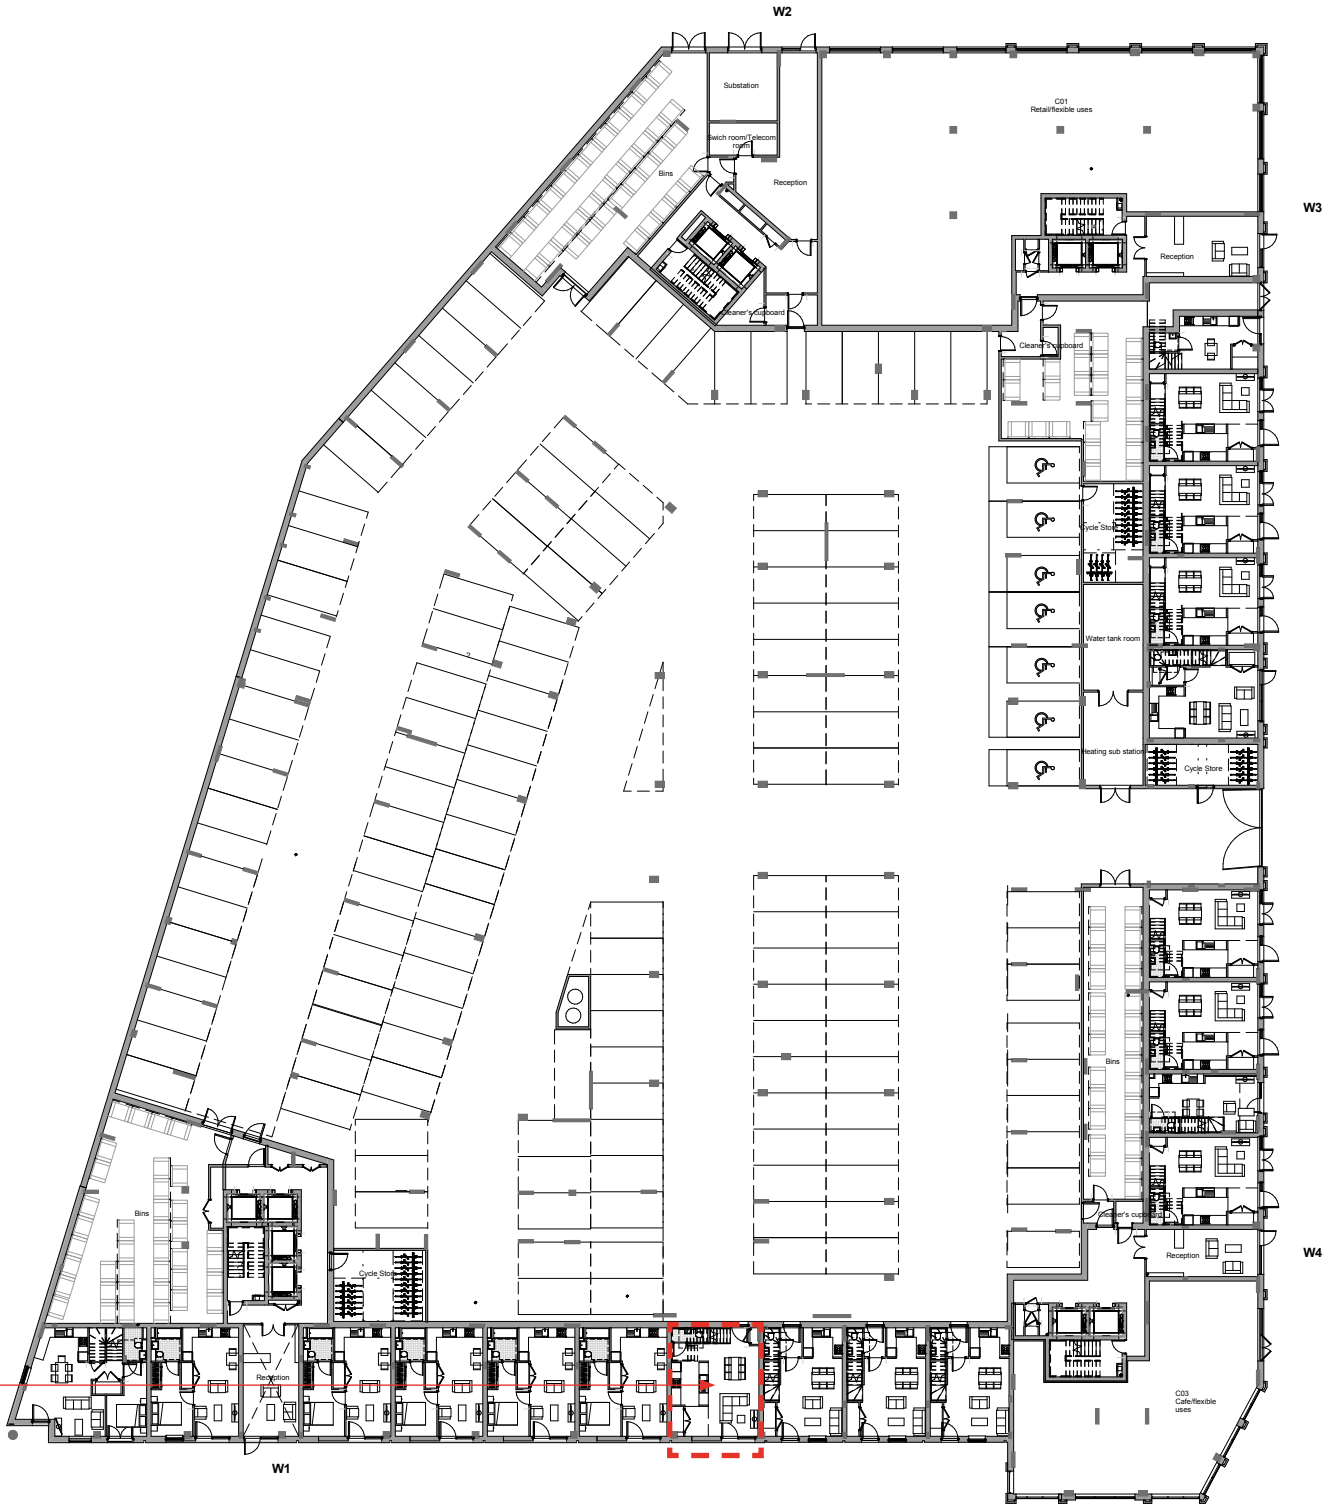

CDM REGULATIONS 2015: All current drawings and specifications for the project must be read in conjunction with the Designer's Hazard and Environment Assessment Record. All intellectual property rights reserved.

Rev Date Description
FR 27/01/17 First Issue
22/03/17 For submission

Dwn Cld Drawn KR
FR CS CS
Checked CS
Date Jan 2017
Scale @ A1 1:200



Kenavon Drive
West Block
Ground Floor

AA5990-2100
FOR PLANNING

PRP

8.12 Consented and Proposed Comparison Plans

Proposed

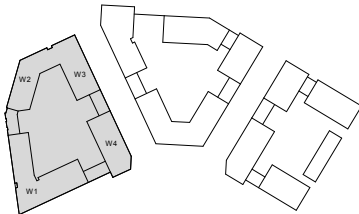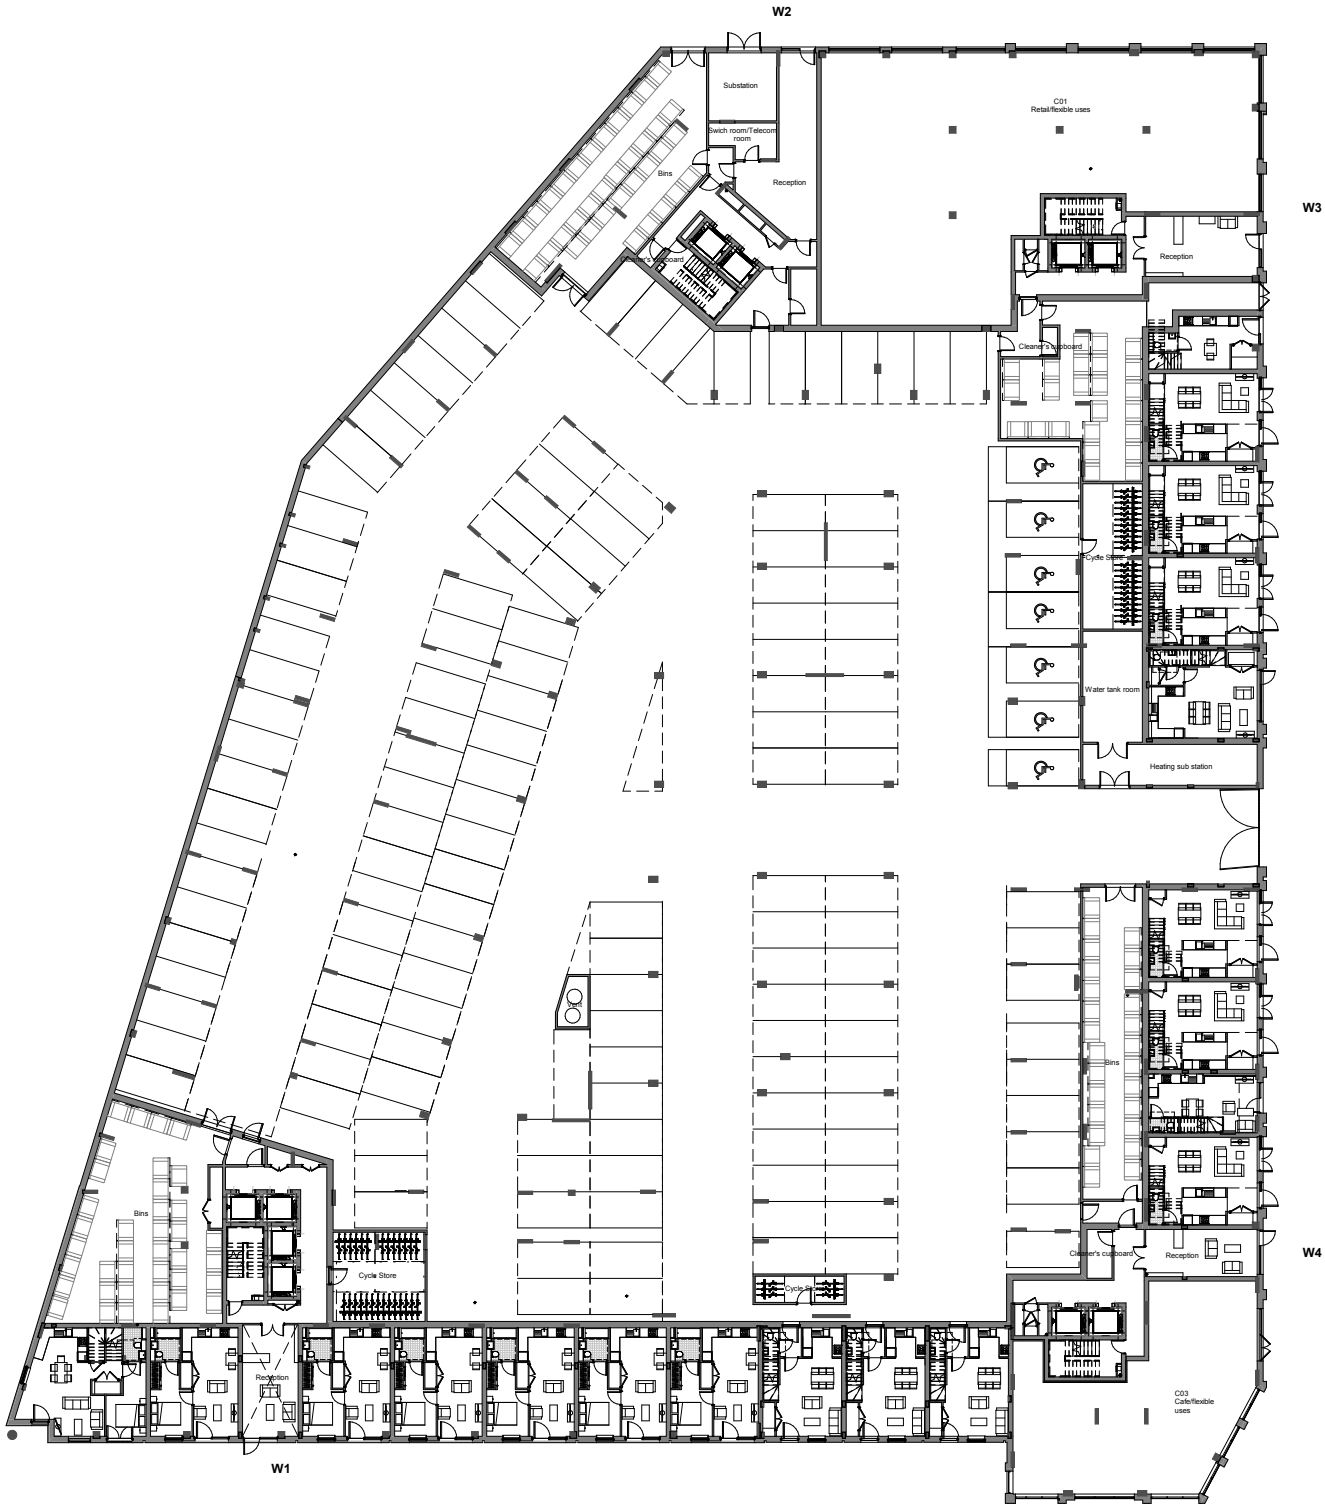

CDM REGULATIONS 2015. All current drawings and specifications for the project must be read in conjunction with the Designer's Hazard and Environment Assessment Record. All intellectual property rights reserved.

Rev	Date	Description	Dwn	Ckd	Drawn	KR
-	22/03/17	For submission	FR	CS	Checked	CS
A	13/01/17	Cycle Storage Revised	FR	FR	FR	FR
B	28/10/17	W2 and W3 Door swing	FR	FR	FR	FR
C	11/03/19	Issued for 573 Coordination	MC	RS	MC	RS
D	29/03/19	Issued for 573 application	MC	RS	MC	RS

Kenavon Drive
West Block
Ground Floor

AA5990-2100
REV D
FOR PLANNING




8.12 Consented and Proposed Comparison Plans

Consented

 Amended area as result of internal layout changes

2B4P Duplex changed to
1B2P apartment

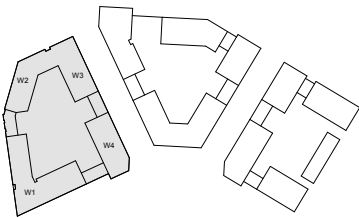

CDM REGULATIONS 2015: All current drawings and specifications for the project must be read in conjunction with the Designer's Hazard and Environment Assessment Record. All intellectual property rights reserved.

Rev Date Description
27/01/17 First Issue
22/03/17 For submission

Dwn Cld Drawn KR
FR CS CS
Checked CS
Date Jan 2017
Scale @ A1 1:200

Kenavon Drive
West Block
First Floor

AA5990-2101
FOR PLANNING

PRP

Proposed

