


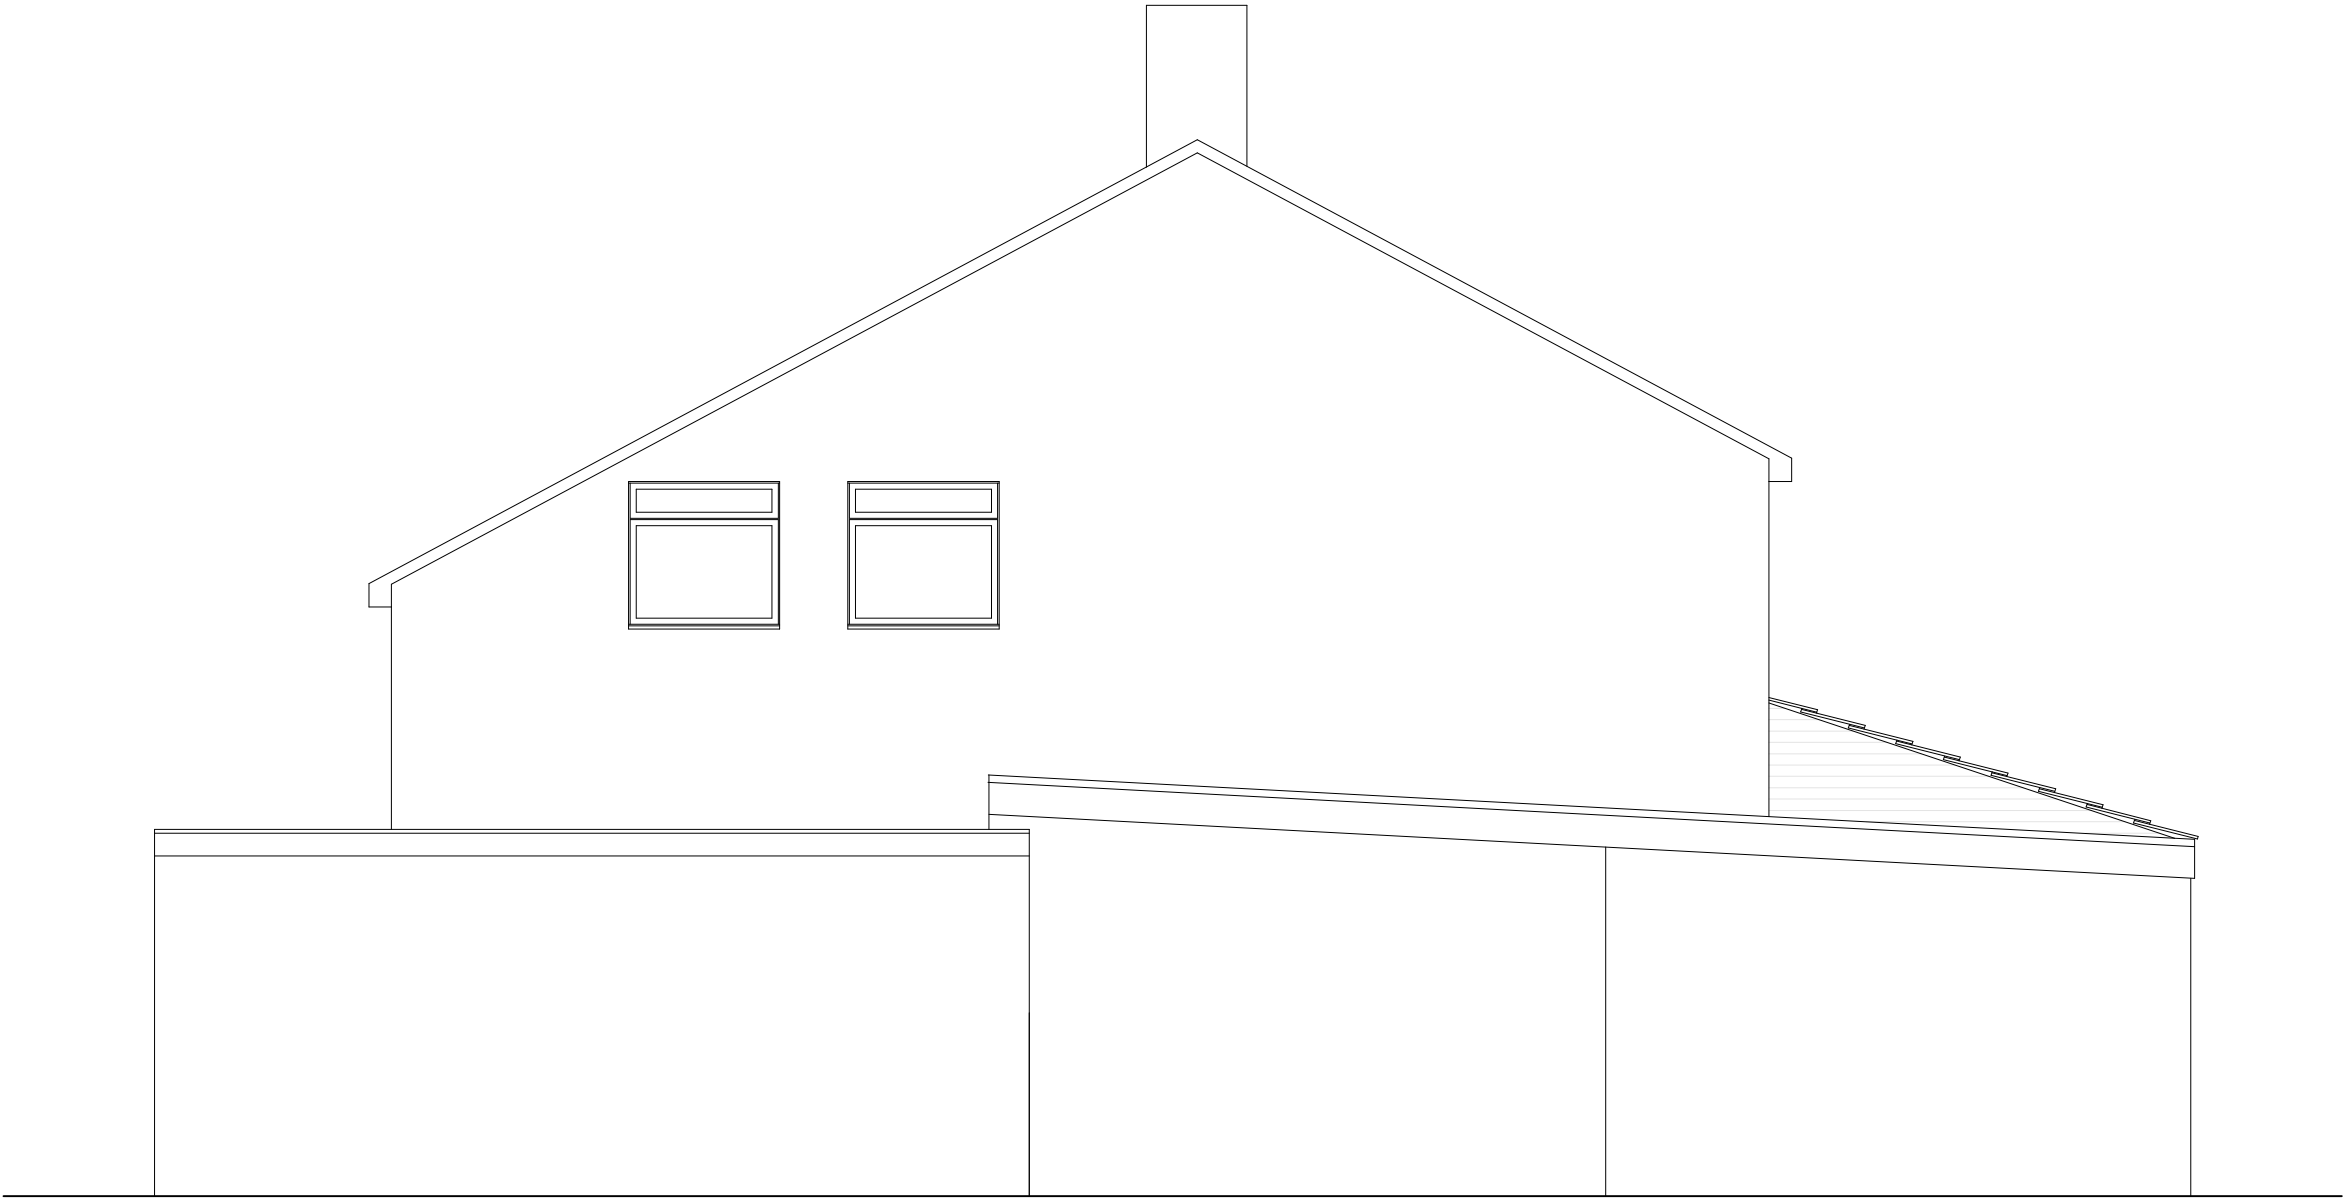

East Elevation Proposed

