


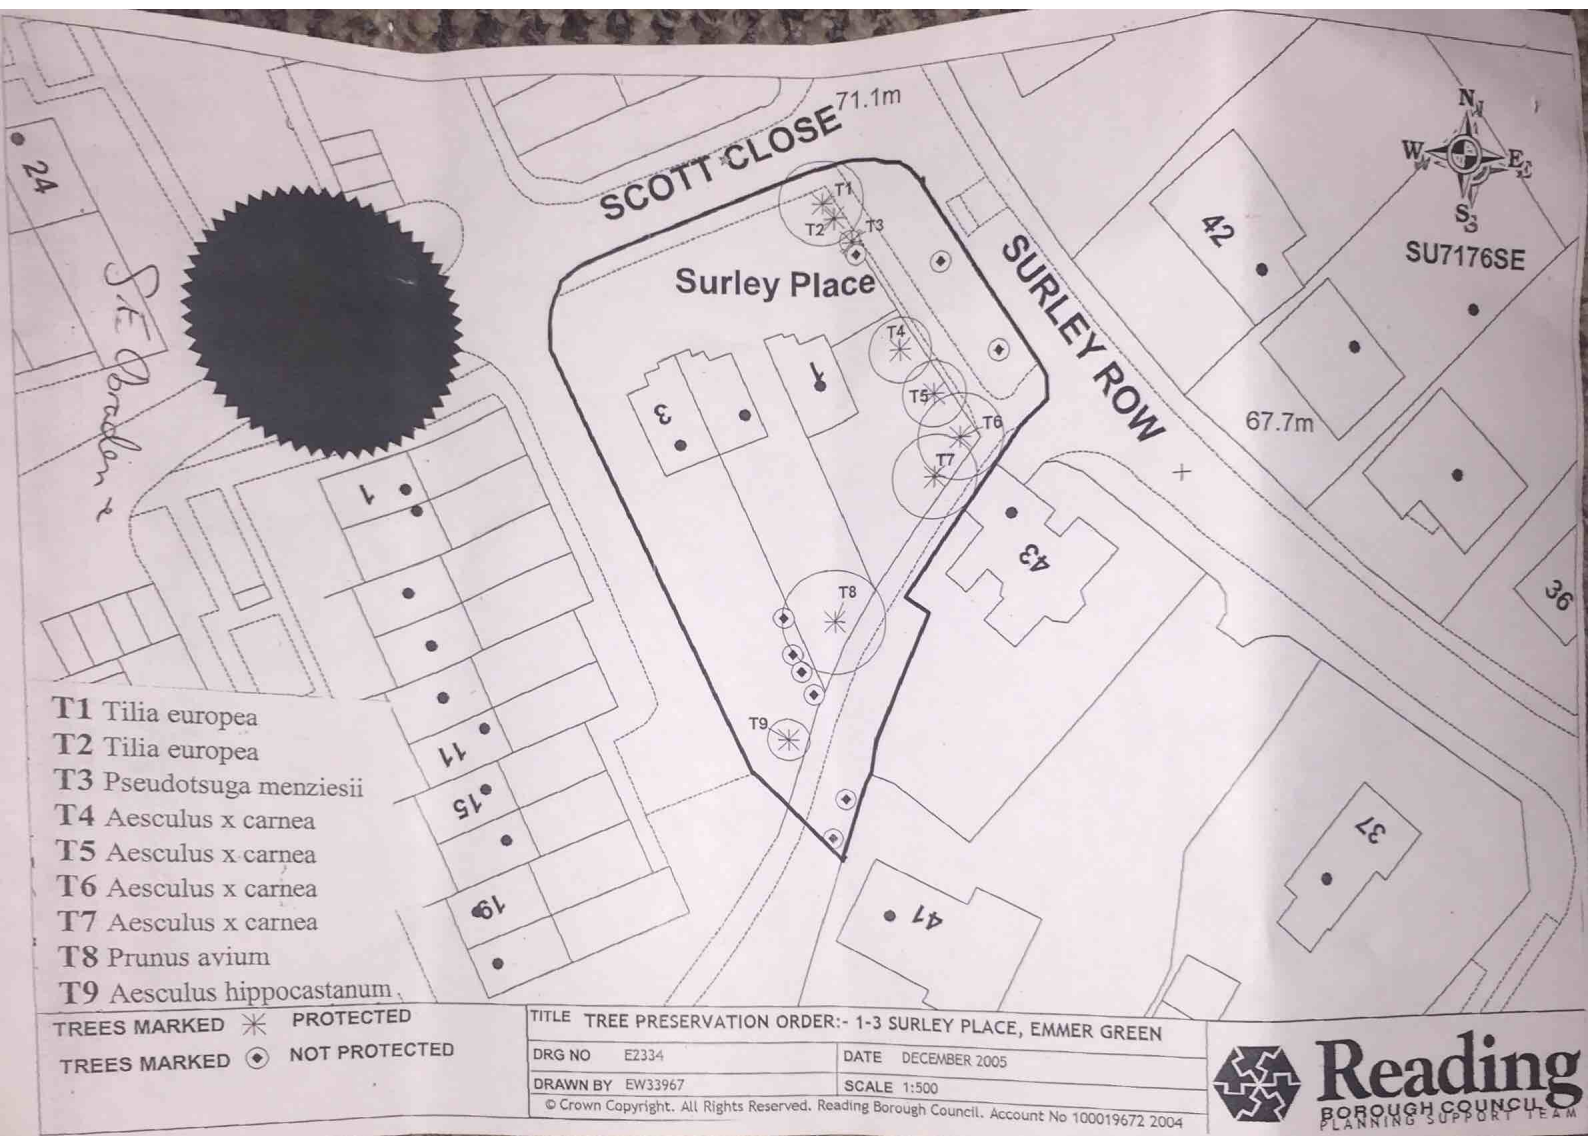

- T1 Tilia europea
- T2 Tilia europea
- T3 Pseudotsuga menziesii
- T4 Aesculus x carnea
- T5 Aesculus x carnea
- T6 Aesculus x carnea
- T7 Aesculus x carnea
- T8 Prunus avium
- T9 Aesculus hippocastanum

TREES MARKED * PROTECTED
TREES MARKED ◉ NOT PROTECTED

TITLE TREE PRESERVATION ORDER:- 1-3 SURLEY PLACE, EMMER GREEN		
DRG NO	E2334	DATE DECEMBER 2005
DRAWN BY	EW33967	SCALE 1:500
© Crown Copyright. All Rights Reserved. Reading Borough Council. Account No 100019672 2004		



Reading
BOROUGH COUNCIL
PLANNING SUPPORT TEAM