
		REVISION DETAILS	DATE	DRAWN BY
P	1	FOR INFORMATION	02.01.19	DMA
P	2	FOR INFORMATION	28.05.19	DMA

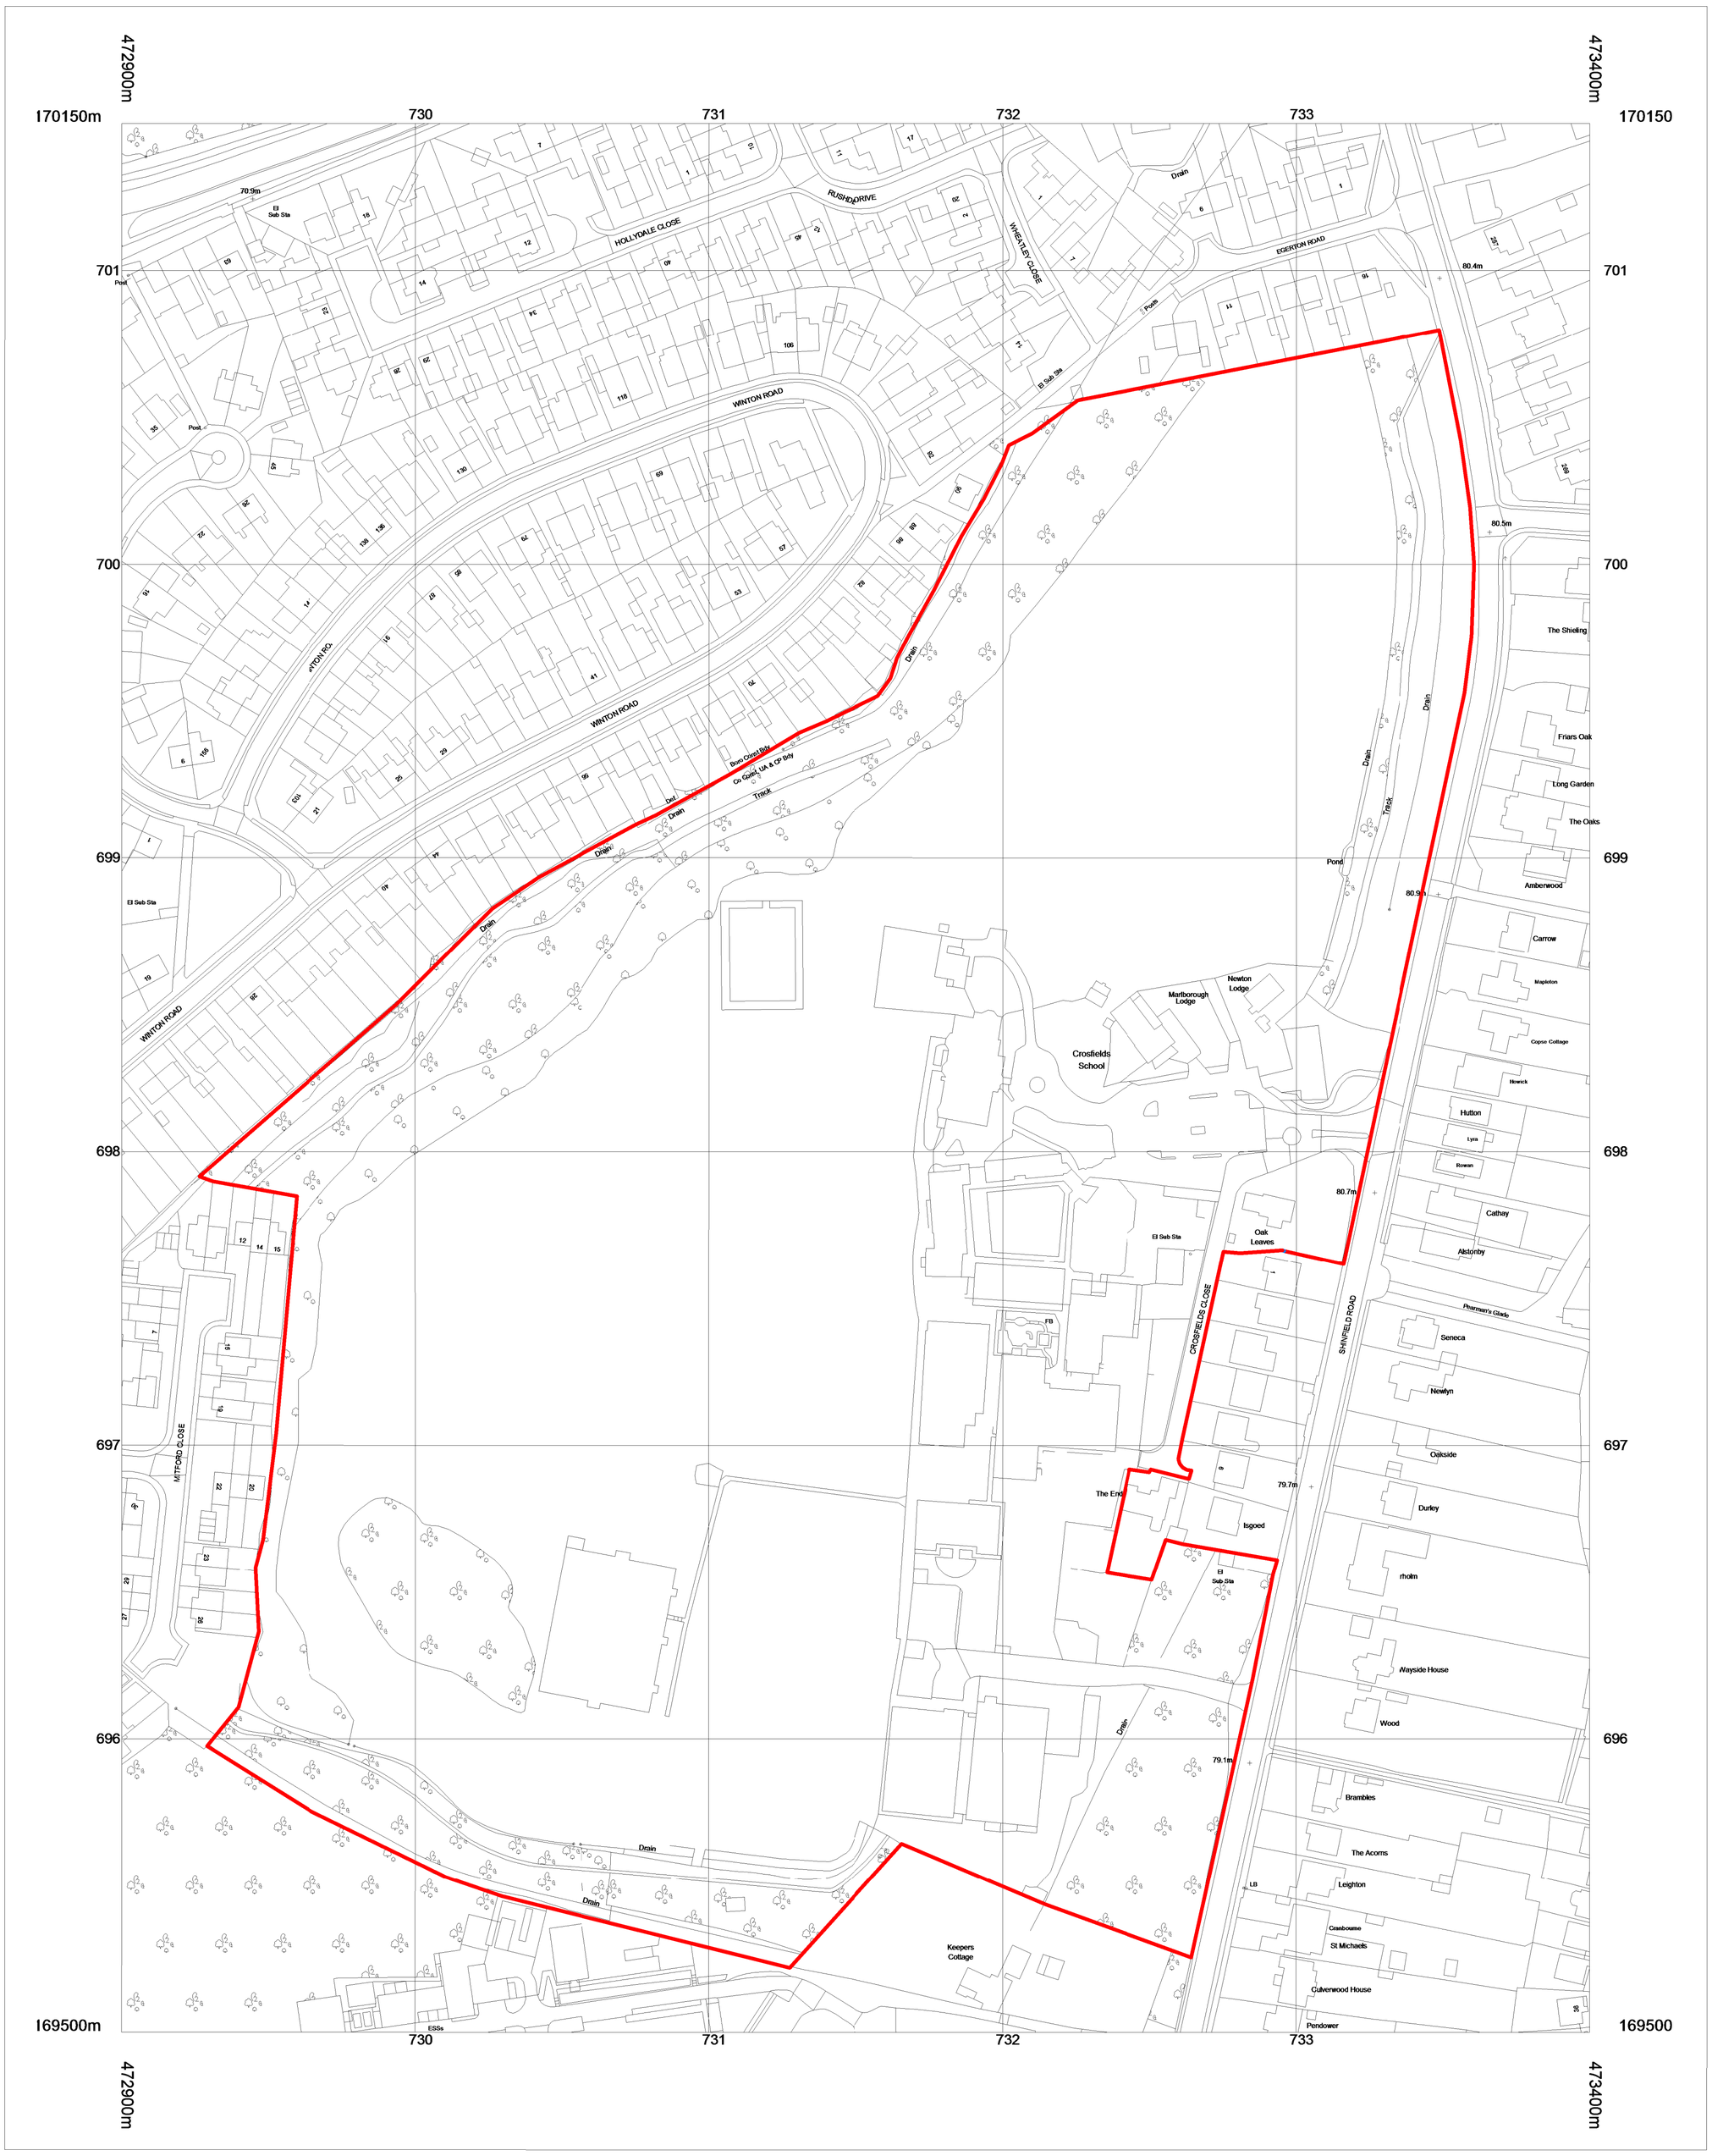

© own copyright and database rights 2019 OS 1000
duction in whole or in part is prohibited
it the permission of Ordnance Survey.

ORIGINATOR: DMA				TITLE: SITE LOCATION PLAN		
PROJECT: SHINFIELD ROAD, READING, RG2 9BL LONDON	PURPOSE OF ISSUE: FOR INFORMATION				STATUS: S2	REVISION: P 2
	JOB NO.: CSM	SCALE: 1:1250 @A1		DRAWN: ALC	CHECKED: AD	APPROVED: DMA
PROJECT: CSM	ORIGINATOR: DMA	ZONE: XX	LEVEL: ZZ	TYPE: DR	ROLE: A	DOC NO: 01010

Copyright - David Miller Limited