



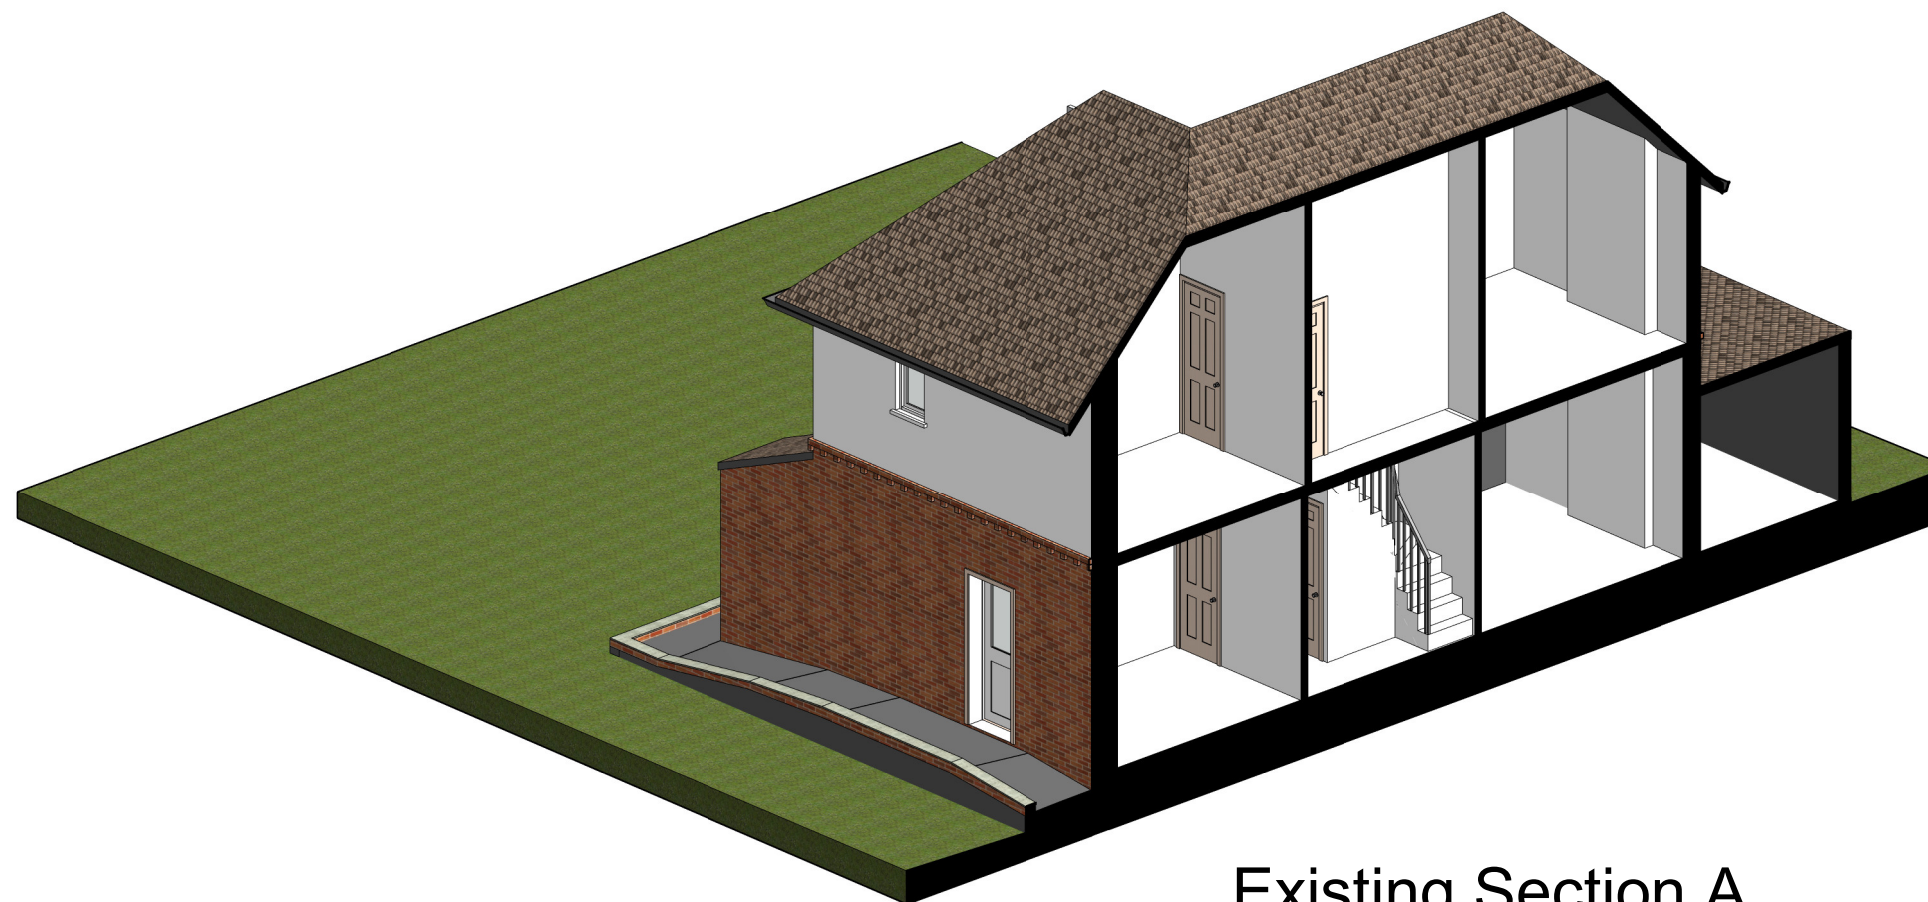

Existing Section A

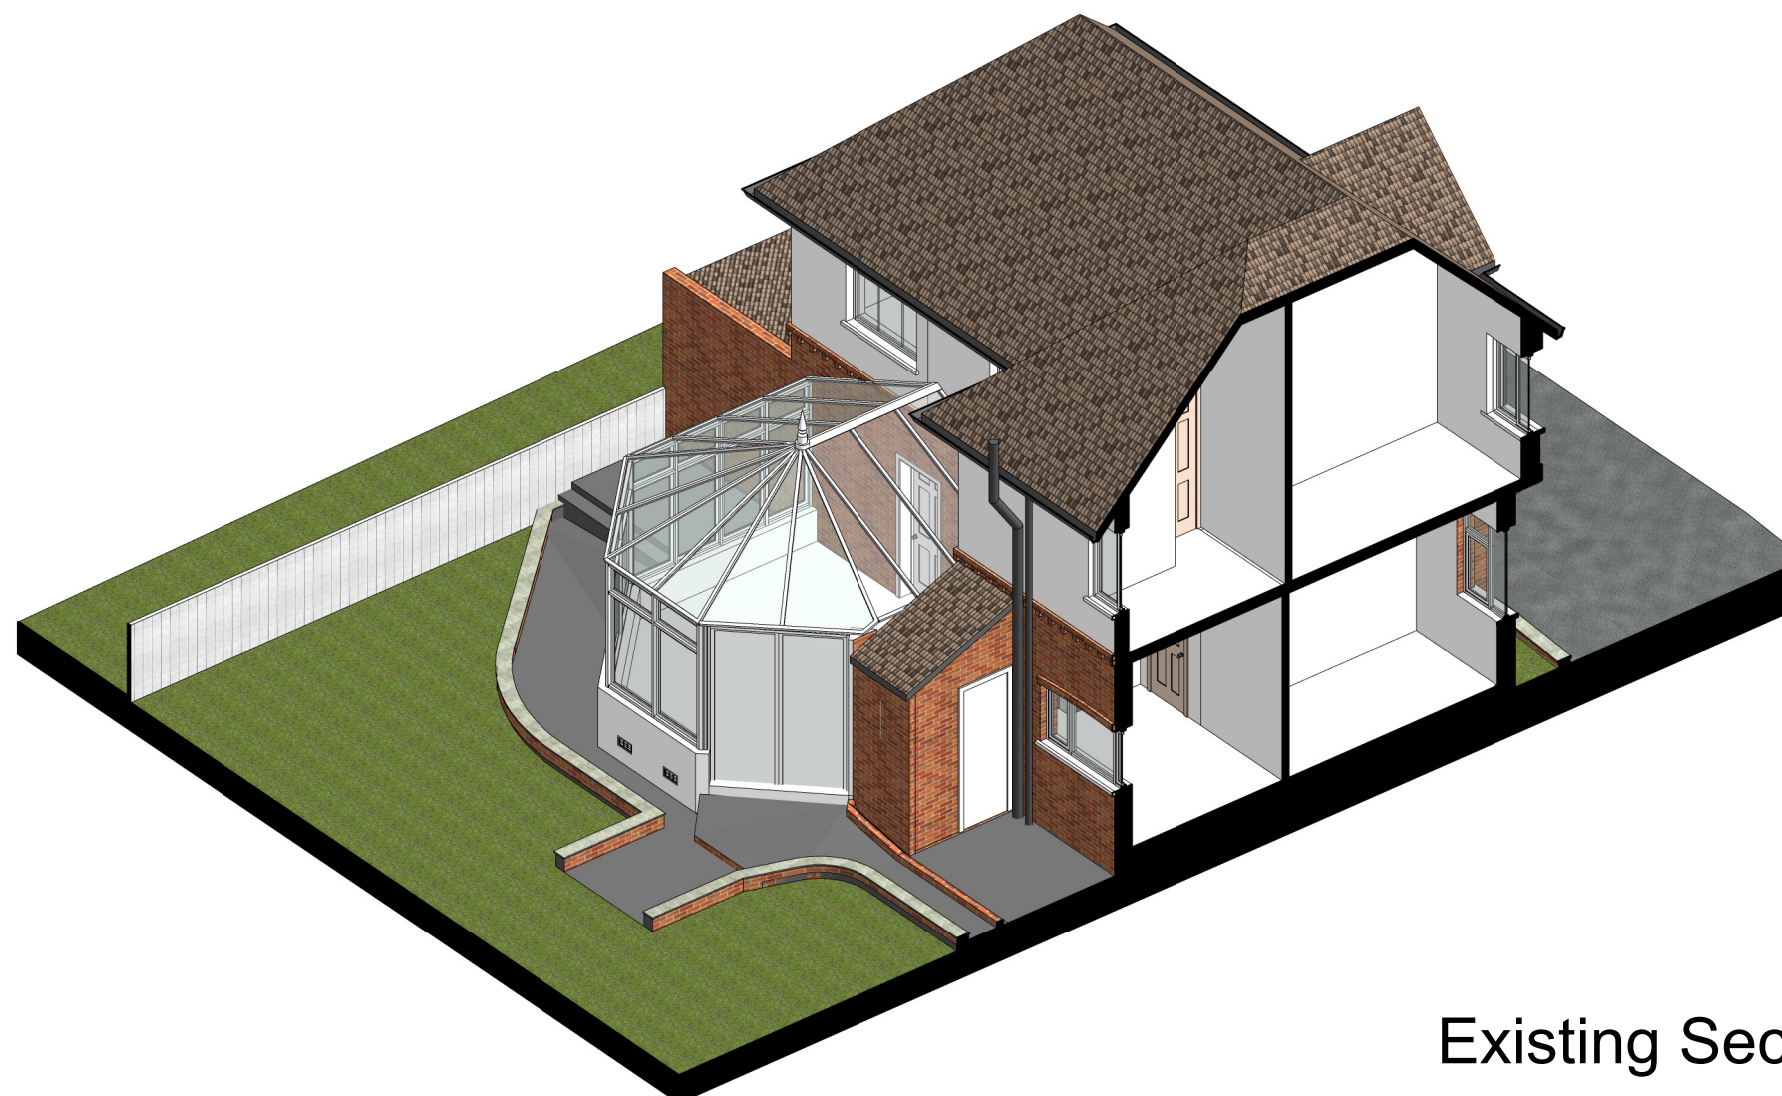

Existing Section B

#### Notes

1. All materials to match existing unless otherwise
2. ~~Do not~~ Do not scale for the construction purposes.
3. The contractor must verify all dimension on site prior to commencement of works.
4. This document is copyright of the originator and must be treated as confidential.

Project  
53 Honey End Lane

Reading  
RG2 8LQ

Drawing title  
EXISTING 3D SECTIONS

Drawing no  
10

Scale  
1:100 @ A3

Date  
Feb - 2019



1 Right Plan - Dariusz Kusyk  
1rightplan@gmail.com  
07955 449 285

