




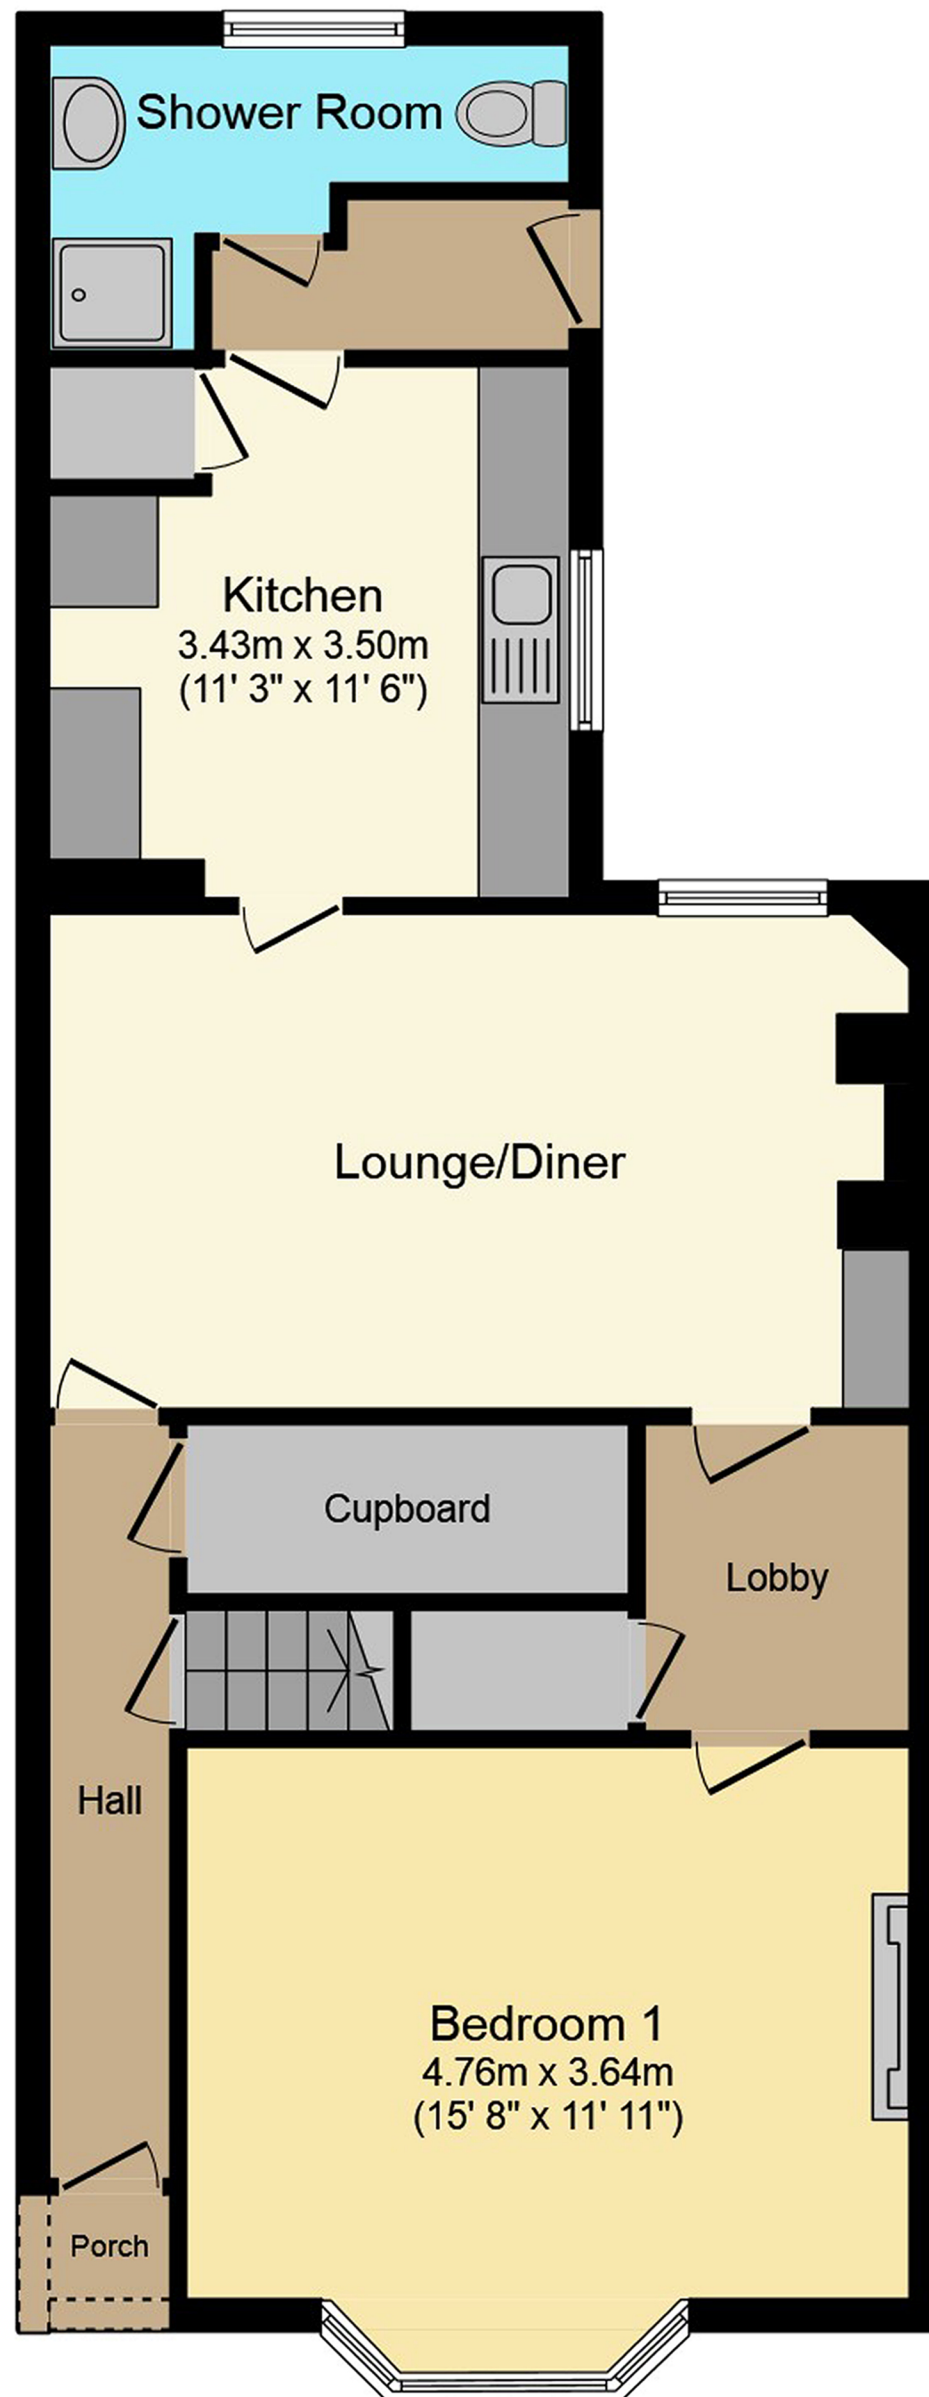

Ground Floor


Scale 1:50 (at A3)

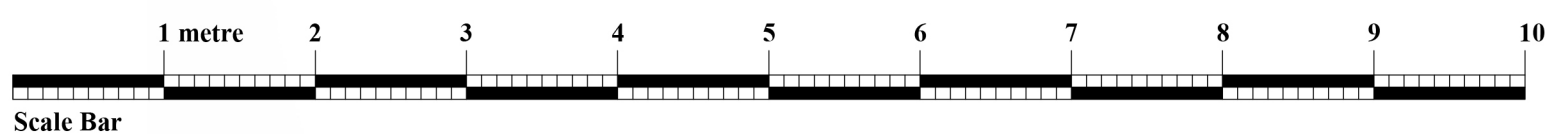


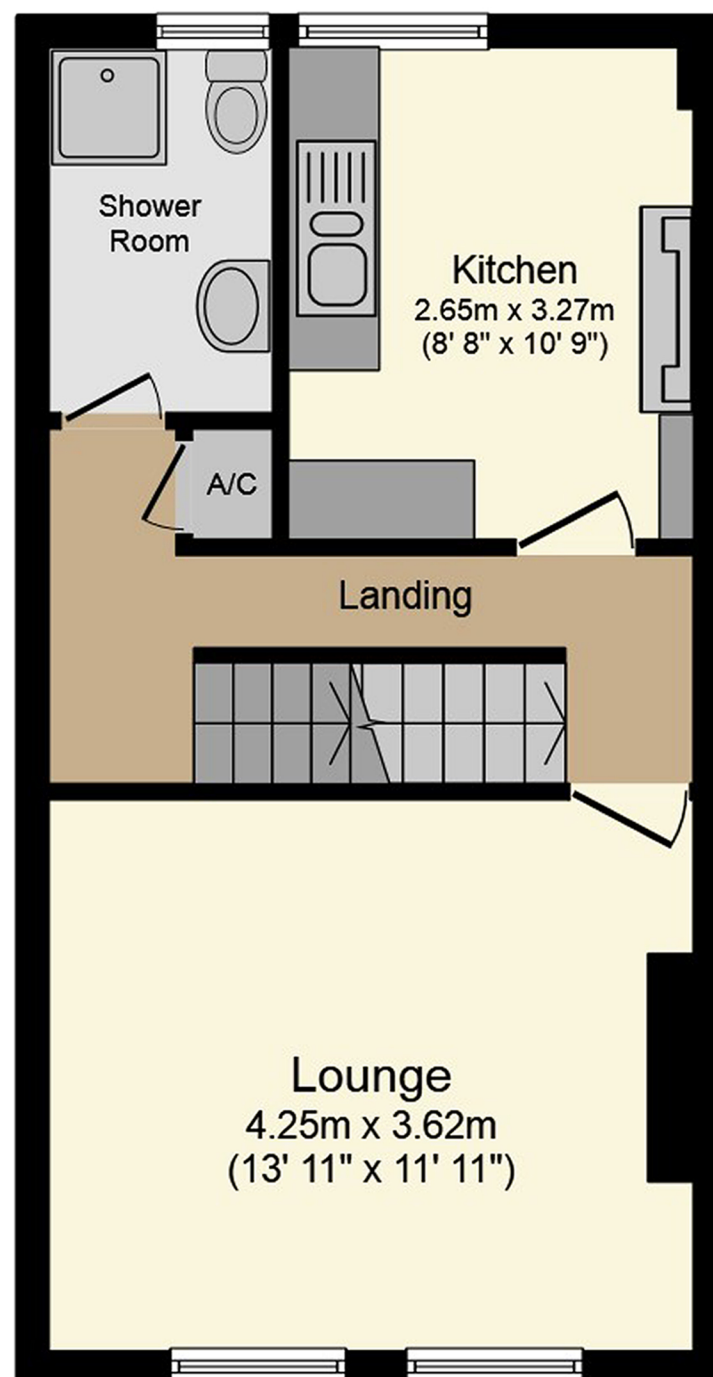

First Floor

Scale 1:50 (at A3)

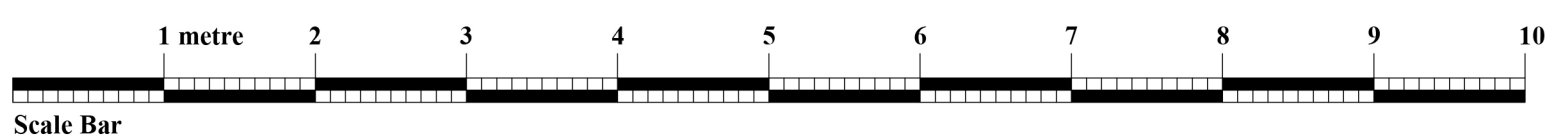

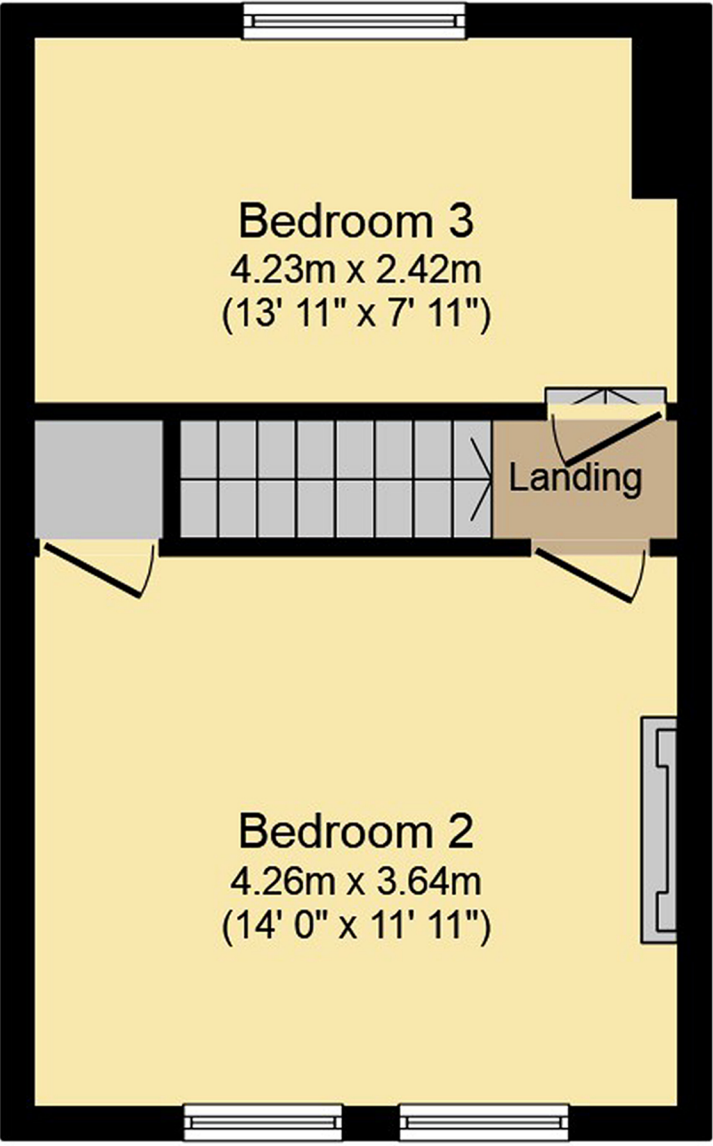

Second Floor

Scale 1:50 (at A3)

