


Mapledurham Playing Fields Plan

Location Of The New Lighting Duct

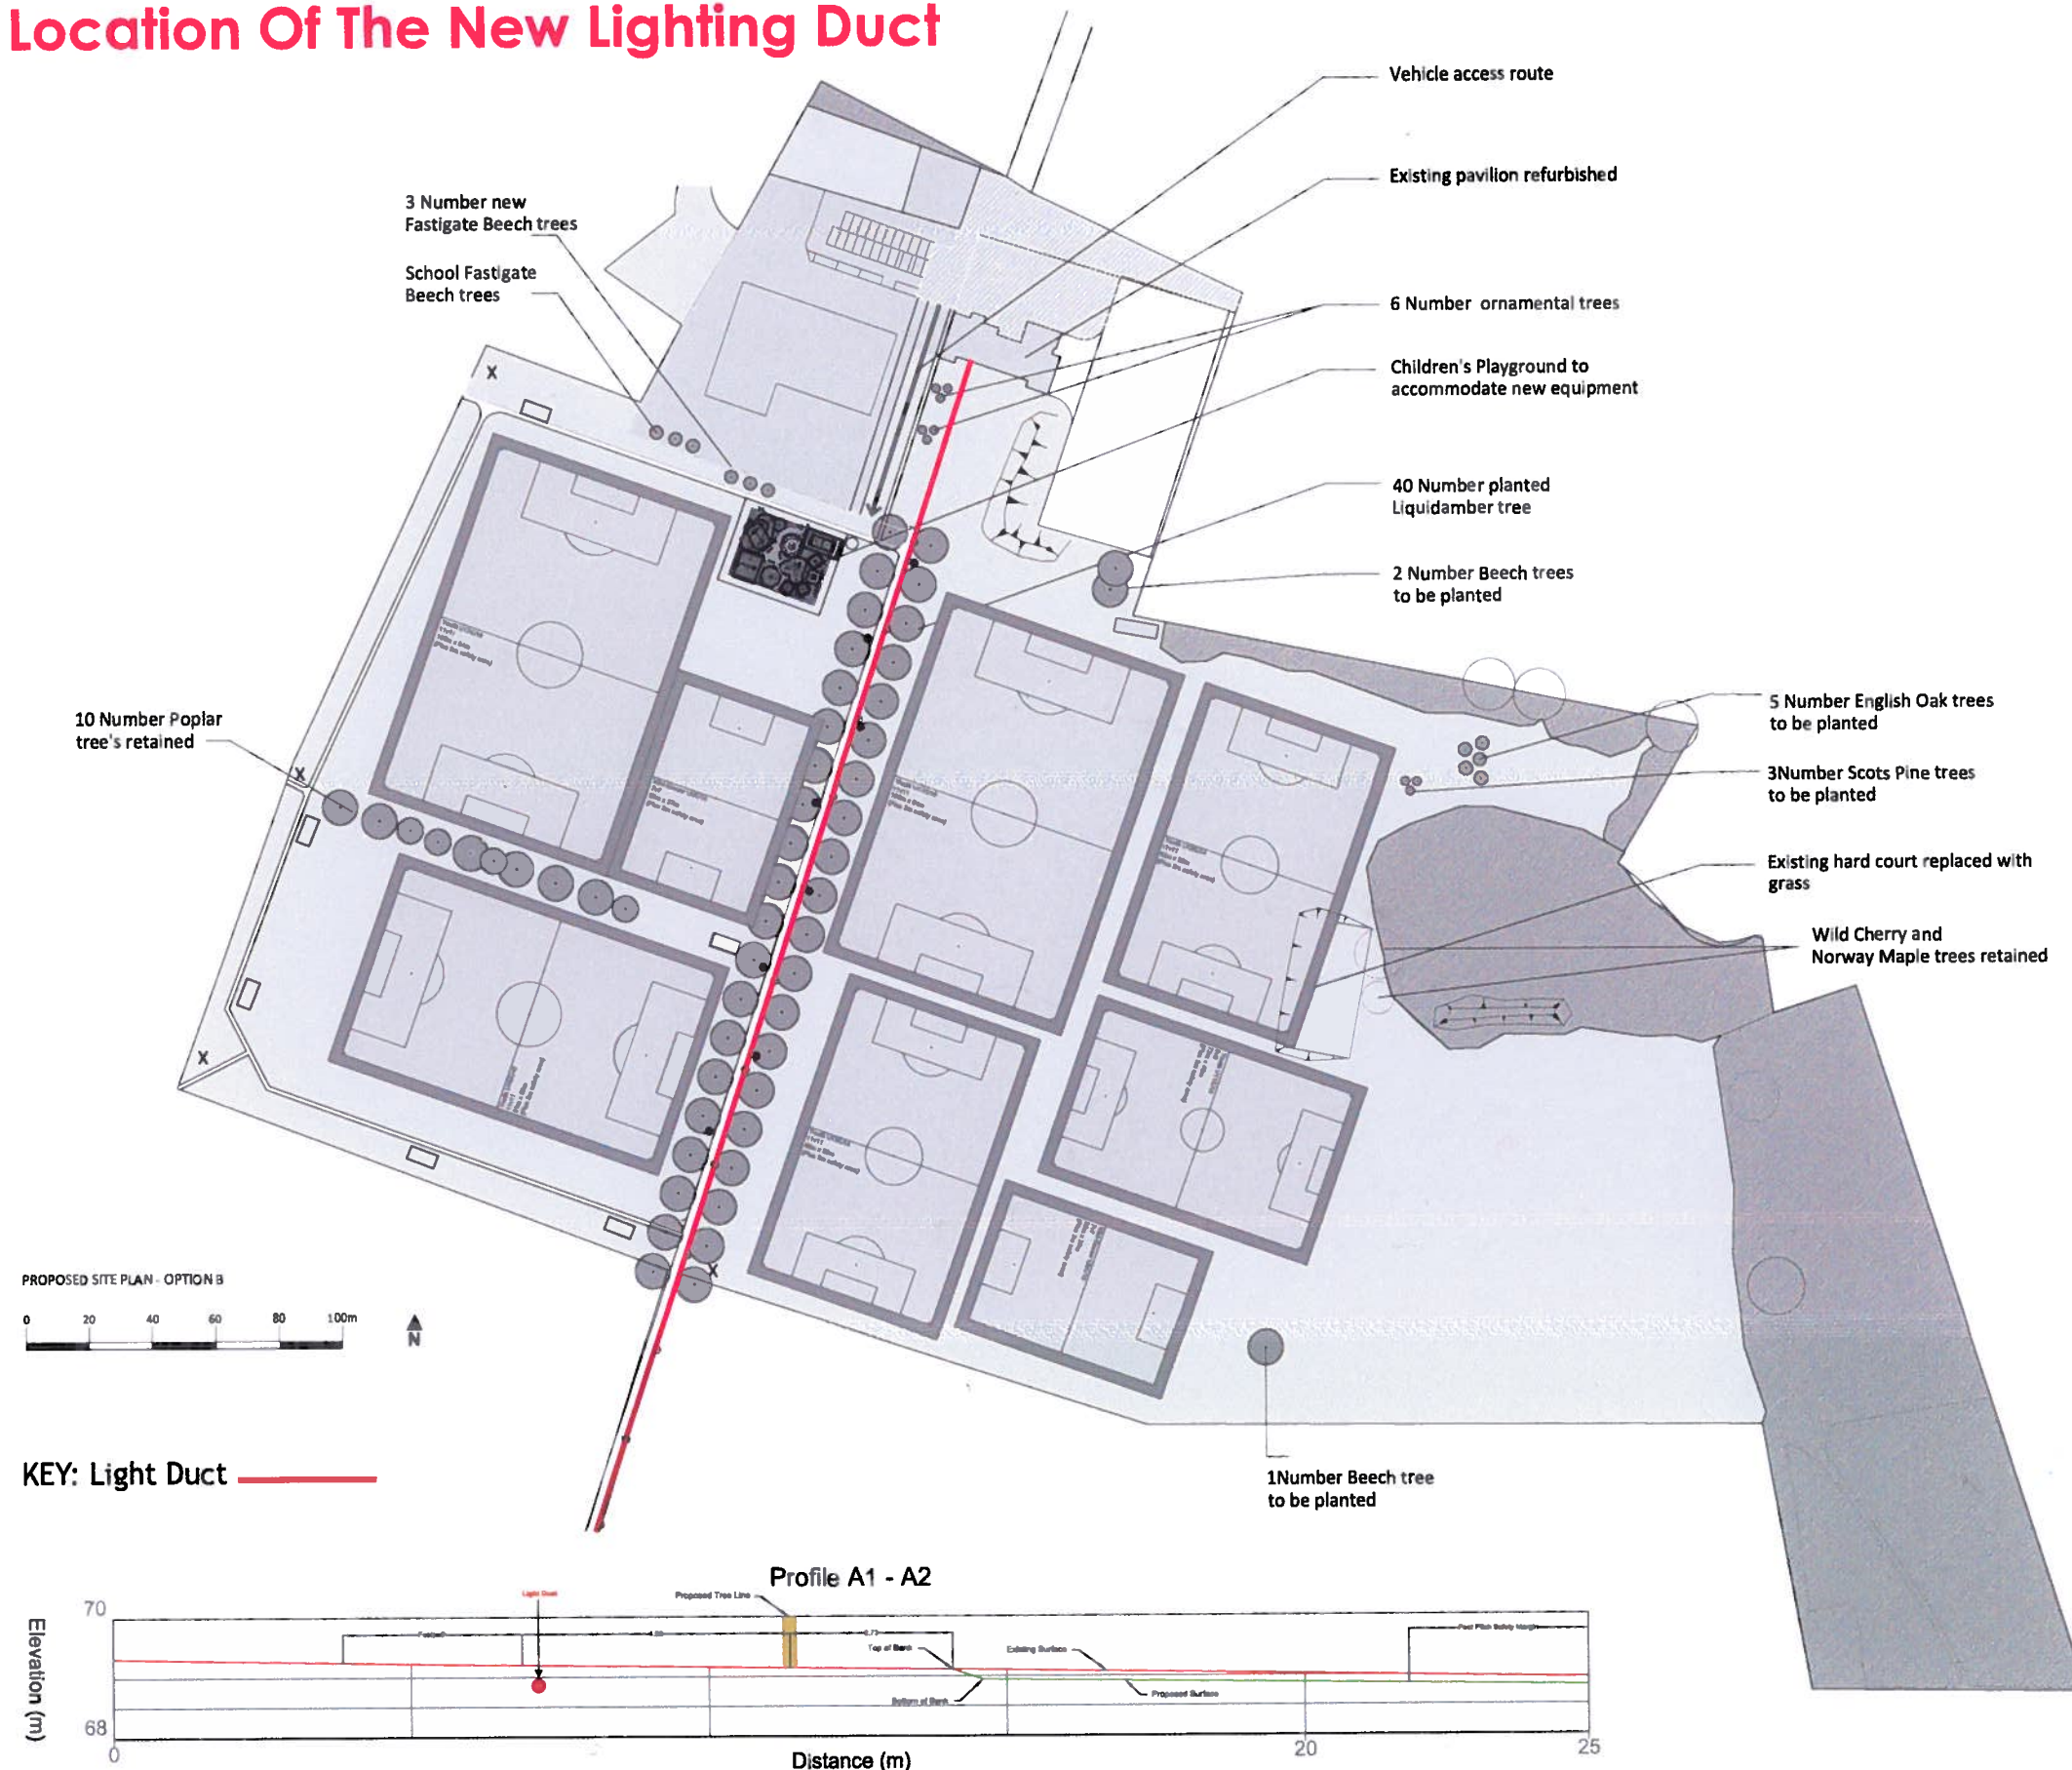

Option B

- General parking - tarmac and line marked
- School site with school staff parking
- Existing pavilion refurbished
- New pedestrian and cycle route - 3m wide Breedon gravel
- New enlarged play area with new play equipment, as existing not suitable for relocation
- New pedestrian paths - 1.5m wide Breedon gravel, timber edged path pedestrian grade
- New tree planting 40 no.
- Formalised entrances existing gaps to be hard surfaced to accommodate increased use
- New boundary treatment estate railing or chain link to limit children to formal access points
- New bins shown as X and seating as ●
- New trim trail station
- Football pitches: grass
- Footpath lighting columns 5m high as ⊕

PITCH SIZES inc RUN-OFF

Adult 11v11	u17/18	106mx70m = 2 pitches
Youth 11v11	u15/16	97mx61m = 1 pitch
Youth 11v11	u13/14	88mx56m = 2 pitches
Youth 9v9	u11/12	79mx52m = 1 pitch
Youth 7v7	u9/10	61mx43m = 2 pitches