



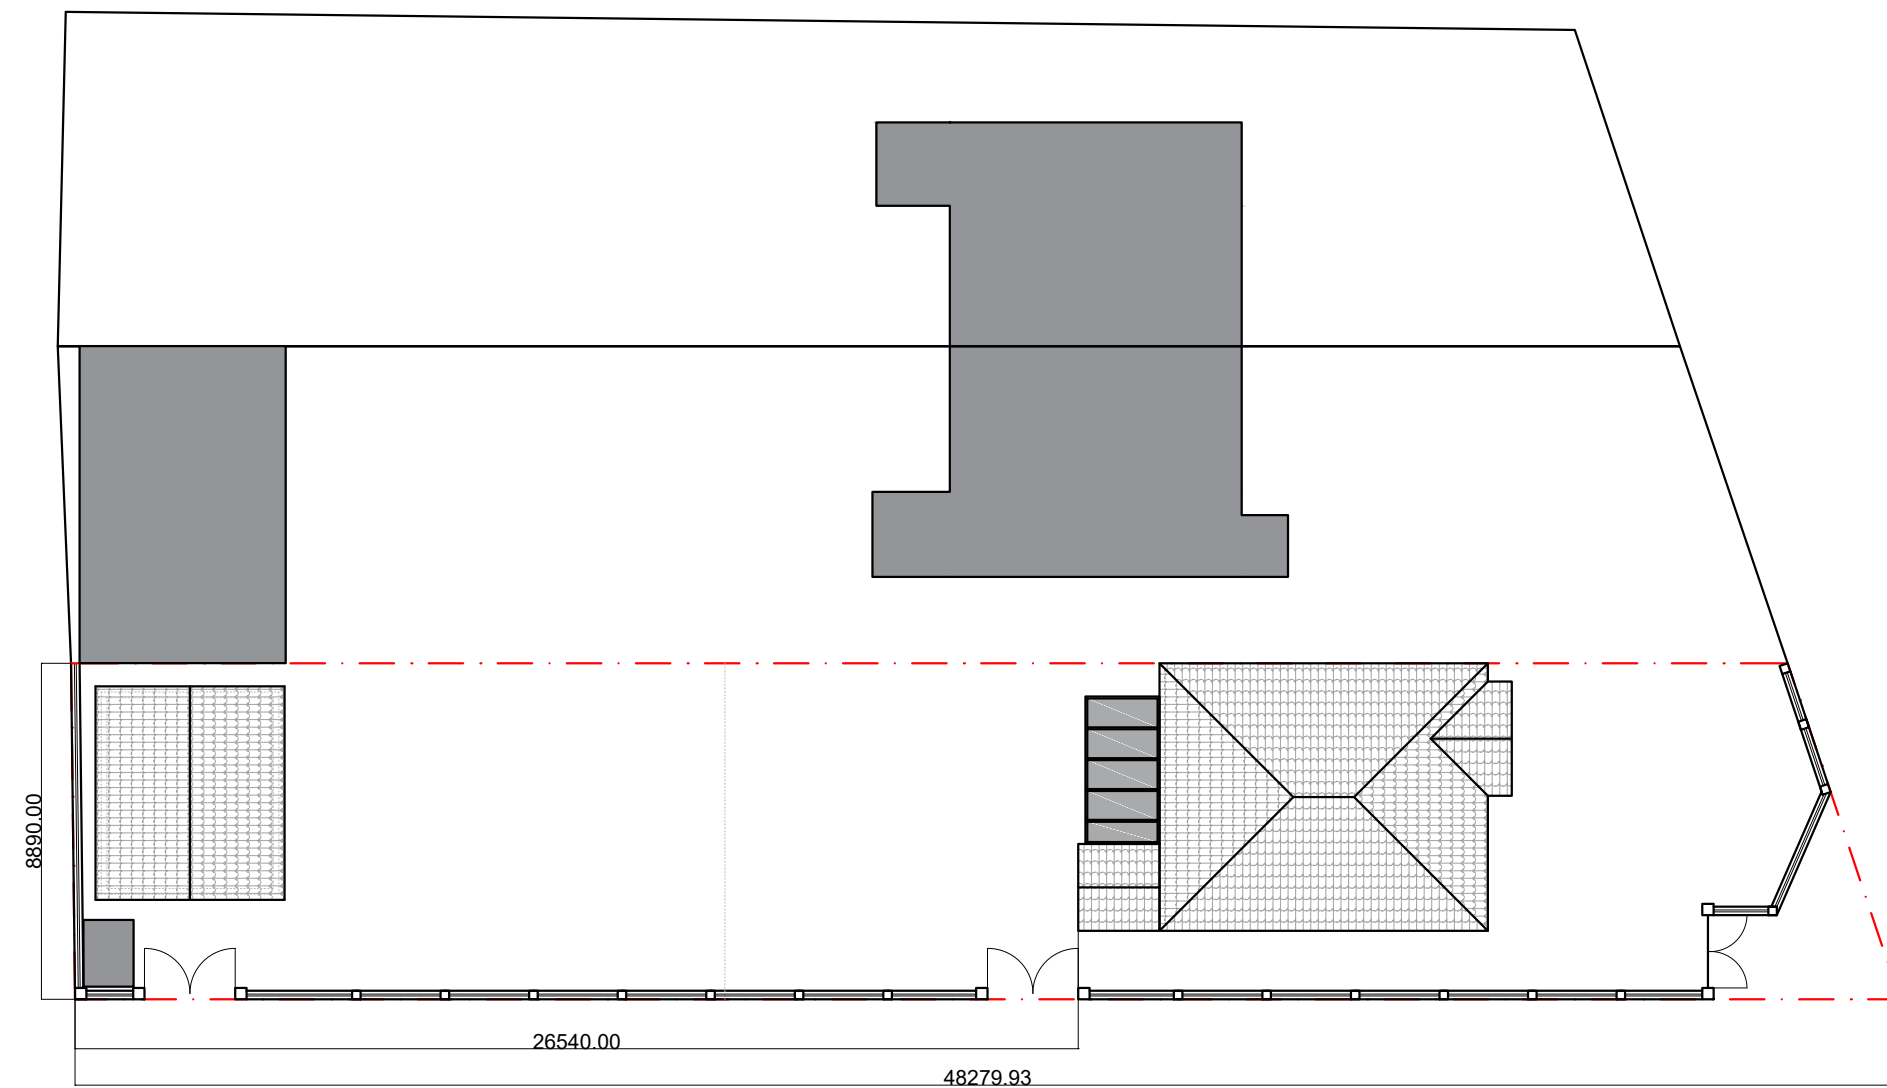

Existing Block Plan

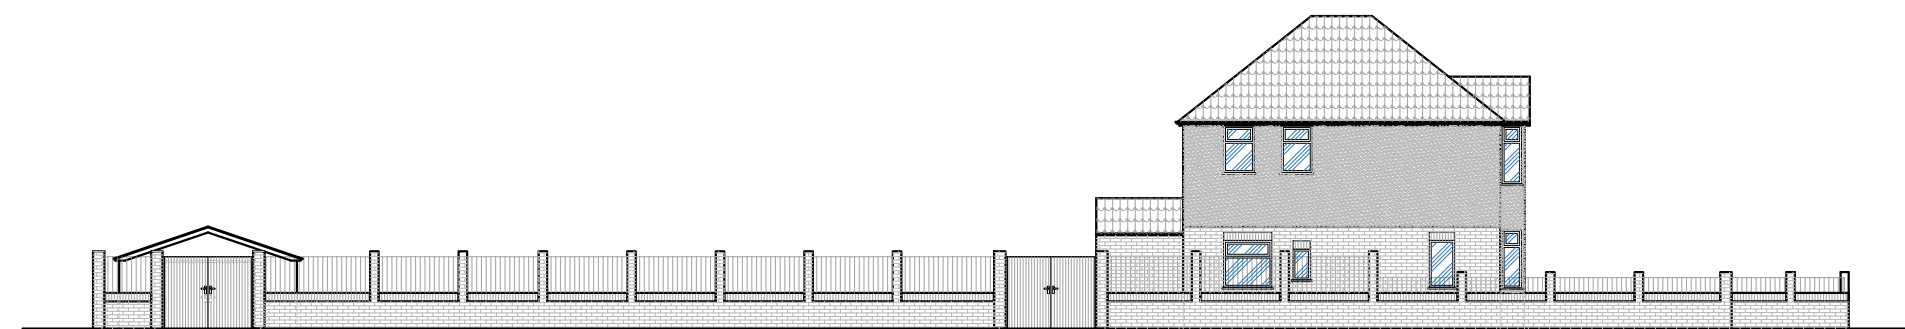

Existing Streetscene



- Notes
1. All materials to match existing unless otherwise noted.
 2. Do not scale for the construction purposes.
 3. The contractor must verify all dimension on site prior to commencement of works.
 4. This document is copyright of the originator and must be treated as confidential.

Project
24 Cressingham Road
Reading
RG2 7JF

Drawing title
Existing Block plan
And Streetscene

Drawing no
02

Rev
-

Scale
1:200 @ A2

Date
Mar 2019



1 Right Plan -
Dariusz Kusyk
1rightplan@gmail.com
07955 449 285