



SCALE: 1:1250@A3
CENTRE COORDINATES: 470051 , 172370

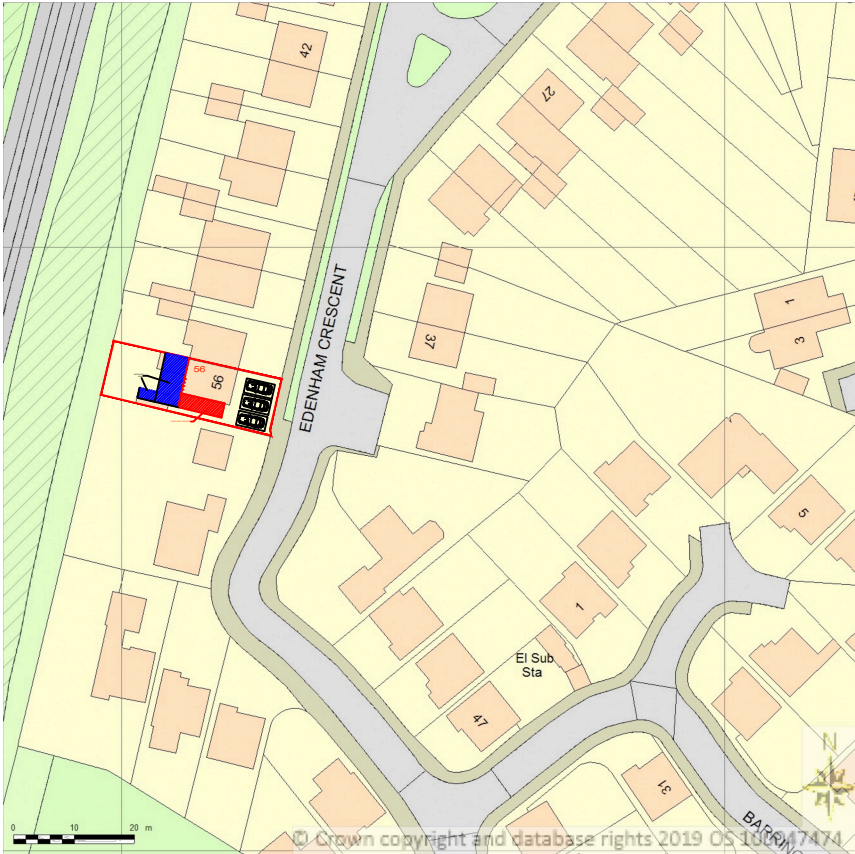


Supplied by Streetwise Maps Ltd
www.streetwise.net
Licence No: 100047474

LOCATION PLAN
SCALE 1:1250@A3

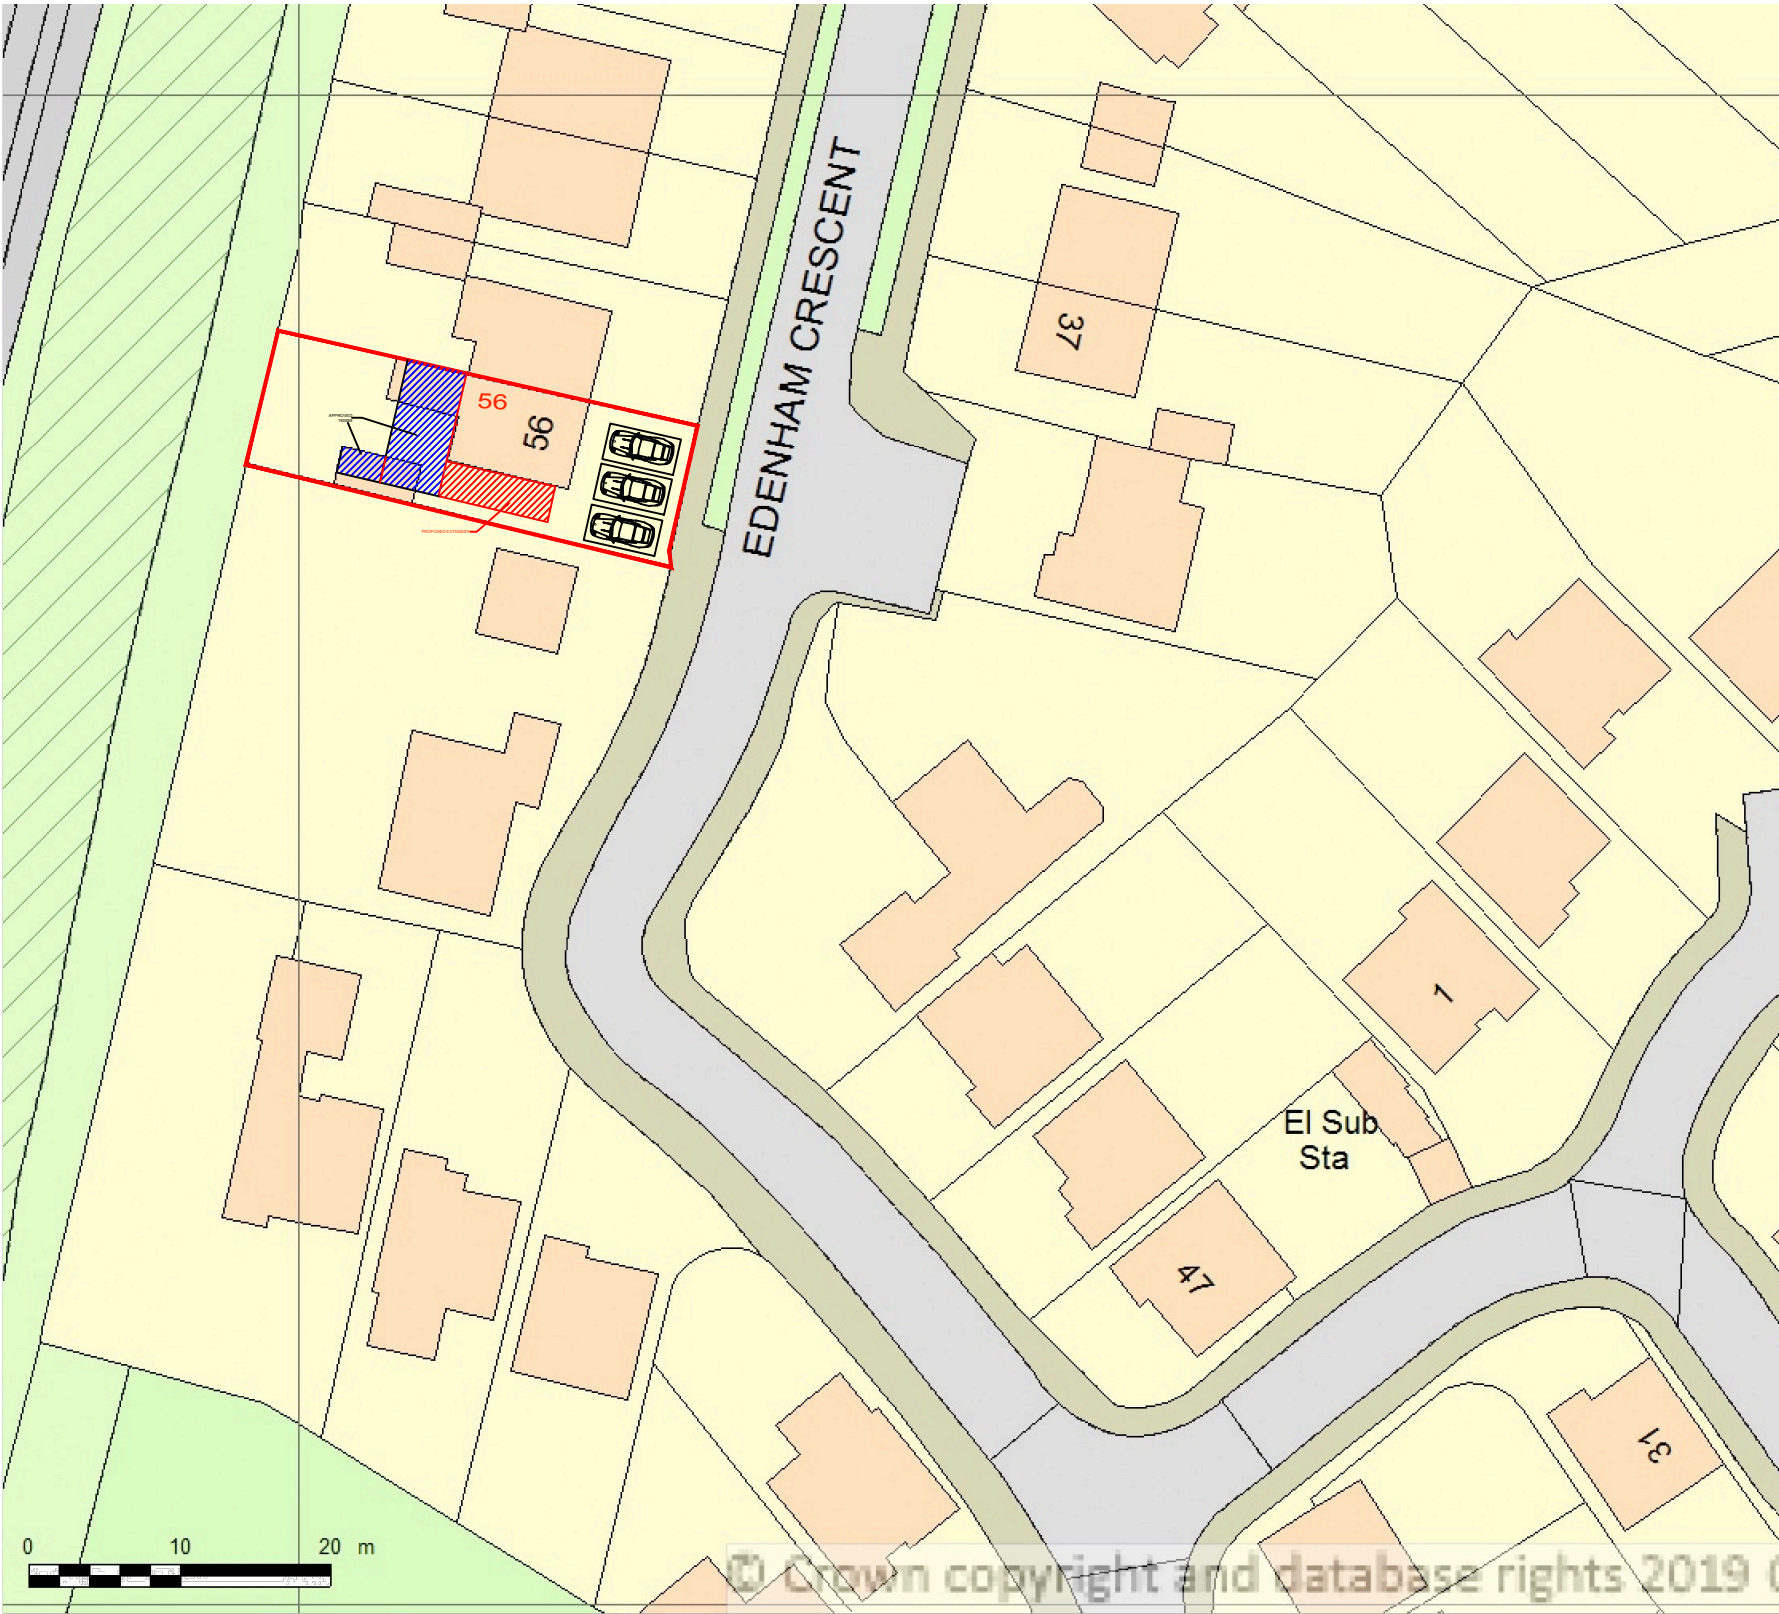

BLOCK PLAN
SCALE 1:500@A3

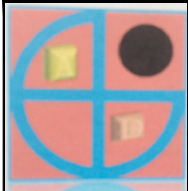

PROJECT:
PROPOSED FIRST FLOOR SIDE EXTENSION

56 Edenham Crescent
Reading

DRAWN BY:	P.S.
DATE:	06/10/2019
SCALE:	AS SHOWN@A3
FILENAME:	19022

DRAWING TITLE: LOCATION AND BLOCK PLAN	
DRAWING NUMBER:	EC-01

ArchDezine Limited
archdeziner7@gmail.com