



LK.014 PP

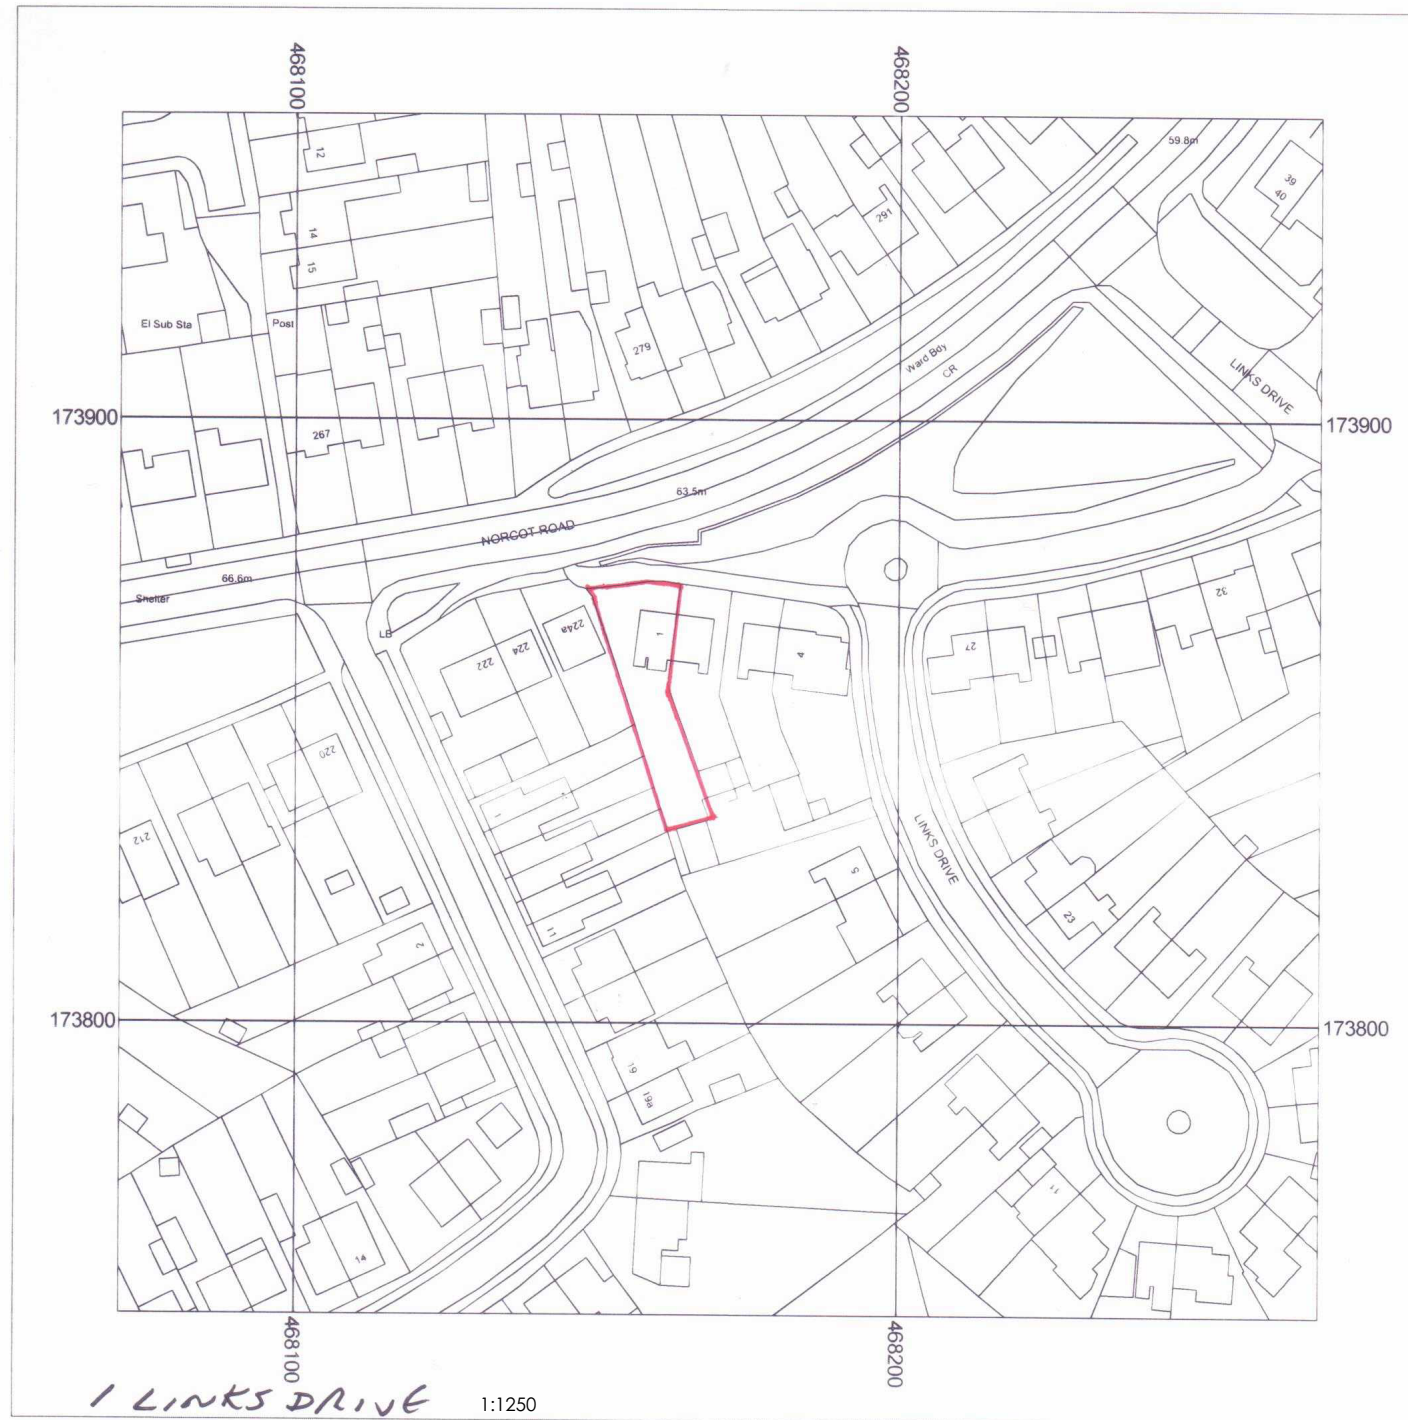

1 LINKS DRIVE
TILE HURST
RG30 4YT

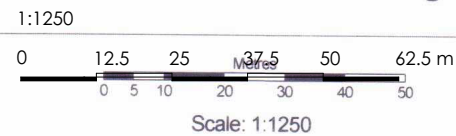


Supplied by: National Map Centre
License number: 100031961
Produced: 24/09/2018
Serial number: 2031752

1 Links Drive
Tilehurst
Reading
RG30 4YT


Plot centre co-ordinates: 468170,173851
Download file: devindes_1links1250.zip
Project name: devindes_1links1250

Notes:

Red Line Area: 380sqm

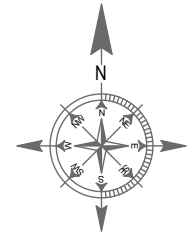

1:1250

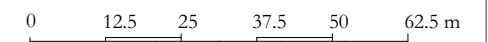

THE KEEN PARTNERSHIP
The Courtyard
Edinburgh Road
Reading RG30 2UA
Tel: 0118 9510 855
Fax: 0118 9510 866
chris@keenpartnership.co.uk
www.keenpartnership.co.uk



Client:

Mr and Mrs Lika

Job Title:

Two-storey side extension with Internal Alterations at 1 Links Drive, Tilehurst, Reading, Berks, RG30 4YT

Drawing Title:

Location Plan

Drawing Date:

X-X-XXX

Status:

PLANNING DRAWINGS

Issue Date:

20/06/2019

Drawn By:

CP/DR

Scale:

1:1250@A3

Job No:

8858

Drawing No:

PL-01

Rev: