


SECOND FLOOR

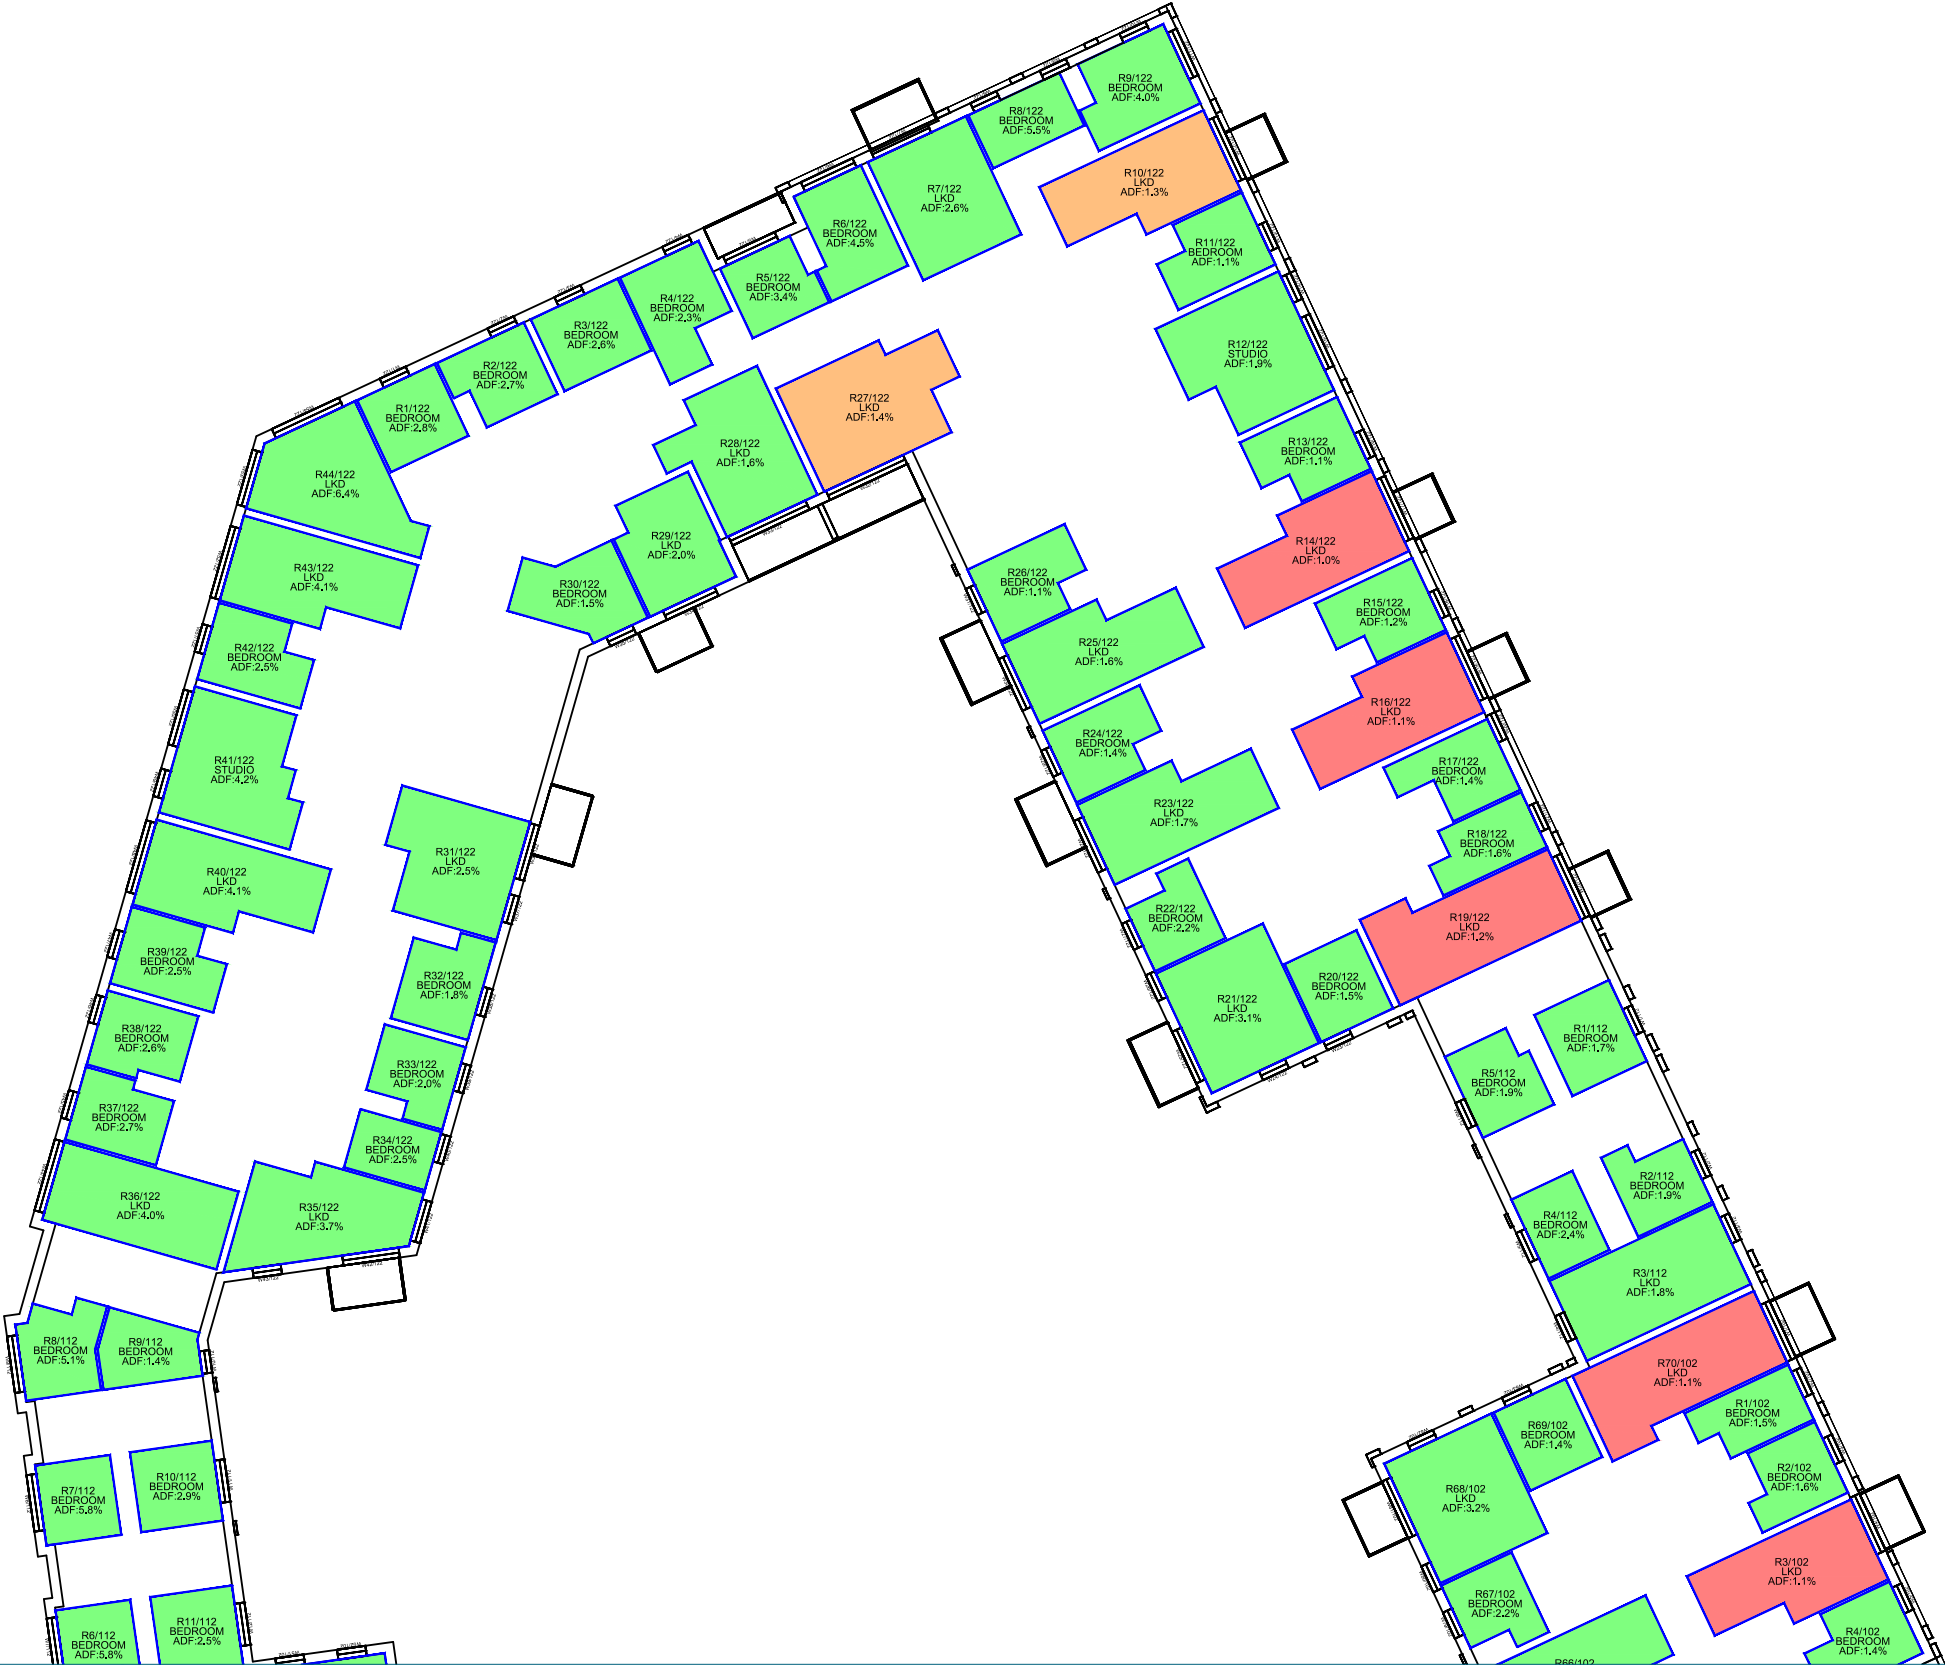

Sources:
PRP
Topographical Survey 25/05/16
0839-005 003 Existing Site Layout and Topographical Survey -
Reading 130711 kr.dwg
Proposed Scheme 12/01/17
AA5990 Kenavon East Block WS_2016.rvt
AA5990 Kenavon Middle Block WS_2016.rvt
AA5990 Kenavon West Block WS_2016.rvt

Key: ■ Room Meets ADF Target Value
■ Minor ADF Derogation
■ Room Does Not Meet ADF Target Value



Project: Kenavon Drive,
Reading

Title: Internal ADF Results
Proposed Scheme 12/01/17
West Block

Point 2 Surveyors Ltd,
3rd Floor,
17 Slingsby Place,
London WC2E 9AB,
0207 836 5828
www.point2surveyors.com



Drawn By: BW

Scale: 1:300

Date: Apr 17

Dwg No: **P915/I/143**



SECOND FLOOR

Sources:
PRP
Topographical Survey 25/05/16
0839-005 003 Existing Site Layout and Topographical Survey -
Reading 130711 kr.dwg
Proposed Scheme 12/01/17
AA5990 Kenavon East Block WS_2016.rvt
AA5990 Kenavon Middle Block WS_2016.rvt
AA5990 Kenavon West Block WS_2016.rvt

Key:

Room Meets
ADF Target Value

Minor ADF
Derogation

Room Does Not Meet
ADF Target Value



Project: Kenavon Drive,
Reading

Title: Internal ADF Results
Proposed Scheme 12/01/17
West Block

Point 2 Surveyors Ltd,
3rd Floor,
17 Slingsby Place,
London WC2E 9AB,
0207 836 5828
www.point2surveyors.com



Drawn By: BW

Scale: 1:300

Date: Apr 17

Dwg No: **P915/I/144**



Sources:
PRP
Topographical Survey 25/05/16
0839-005 003 Existing Site Layout and Topographical Survey -
Reading 130711 kr.dwg
Proposed Scheme 12/01/17
AA5990 Kenavon East Block WS_2016.rvt
AA5990 Kenavon Middle Block WS_2016.rvt
AA5990 Kenavon West Block WS_2016.rvt

Key:

- Room Meets ADF Target Value
- Minor ADF Derogation
- Room Does Not Meet ADF Target Value

N

Project: Kenavon Drive,
Reading

Drawn By: BW

Scale: 1:300


Date: Apr 17

Title: Internal ADF Results
Proposed Scheme 12/01/17
West Block


Dwg No: **P915/I/145**

Point 2 Surveyors Ltd,
3rd Floor,
17 Slingsby Place,
London WC2E 9AB,
0207 836 5828
www.point2surveyors.com

POINT
surveyors

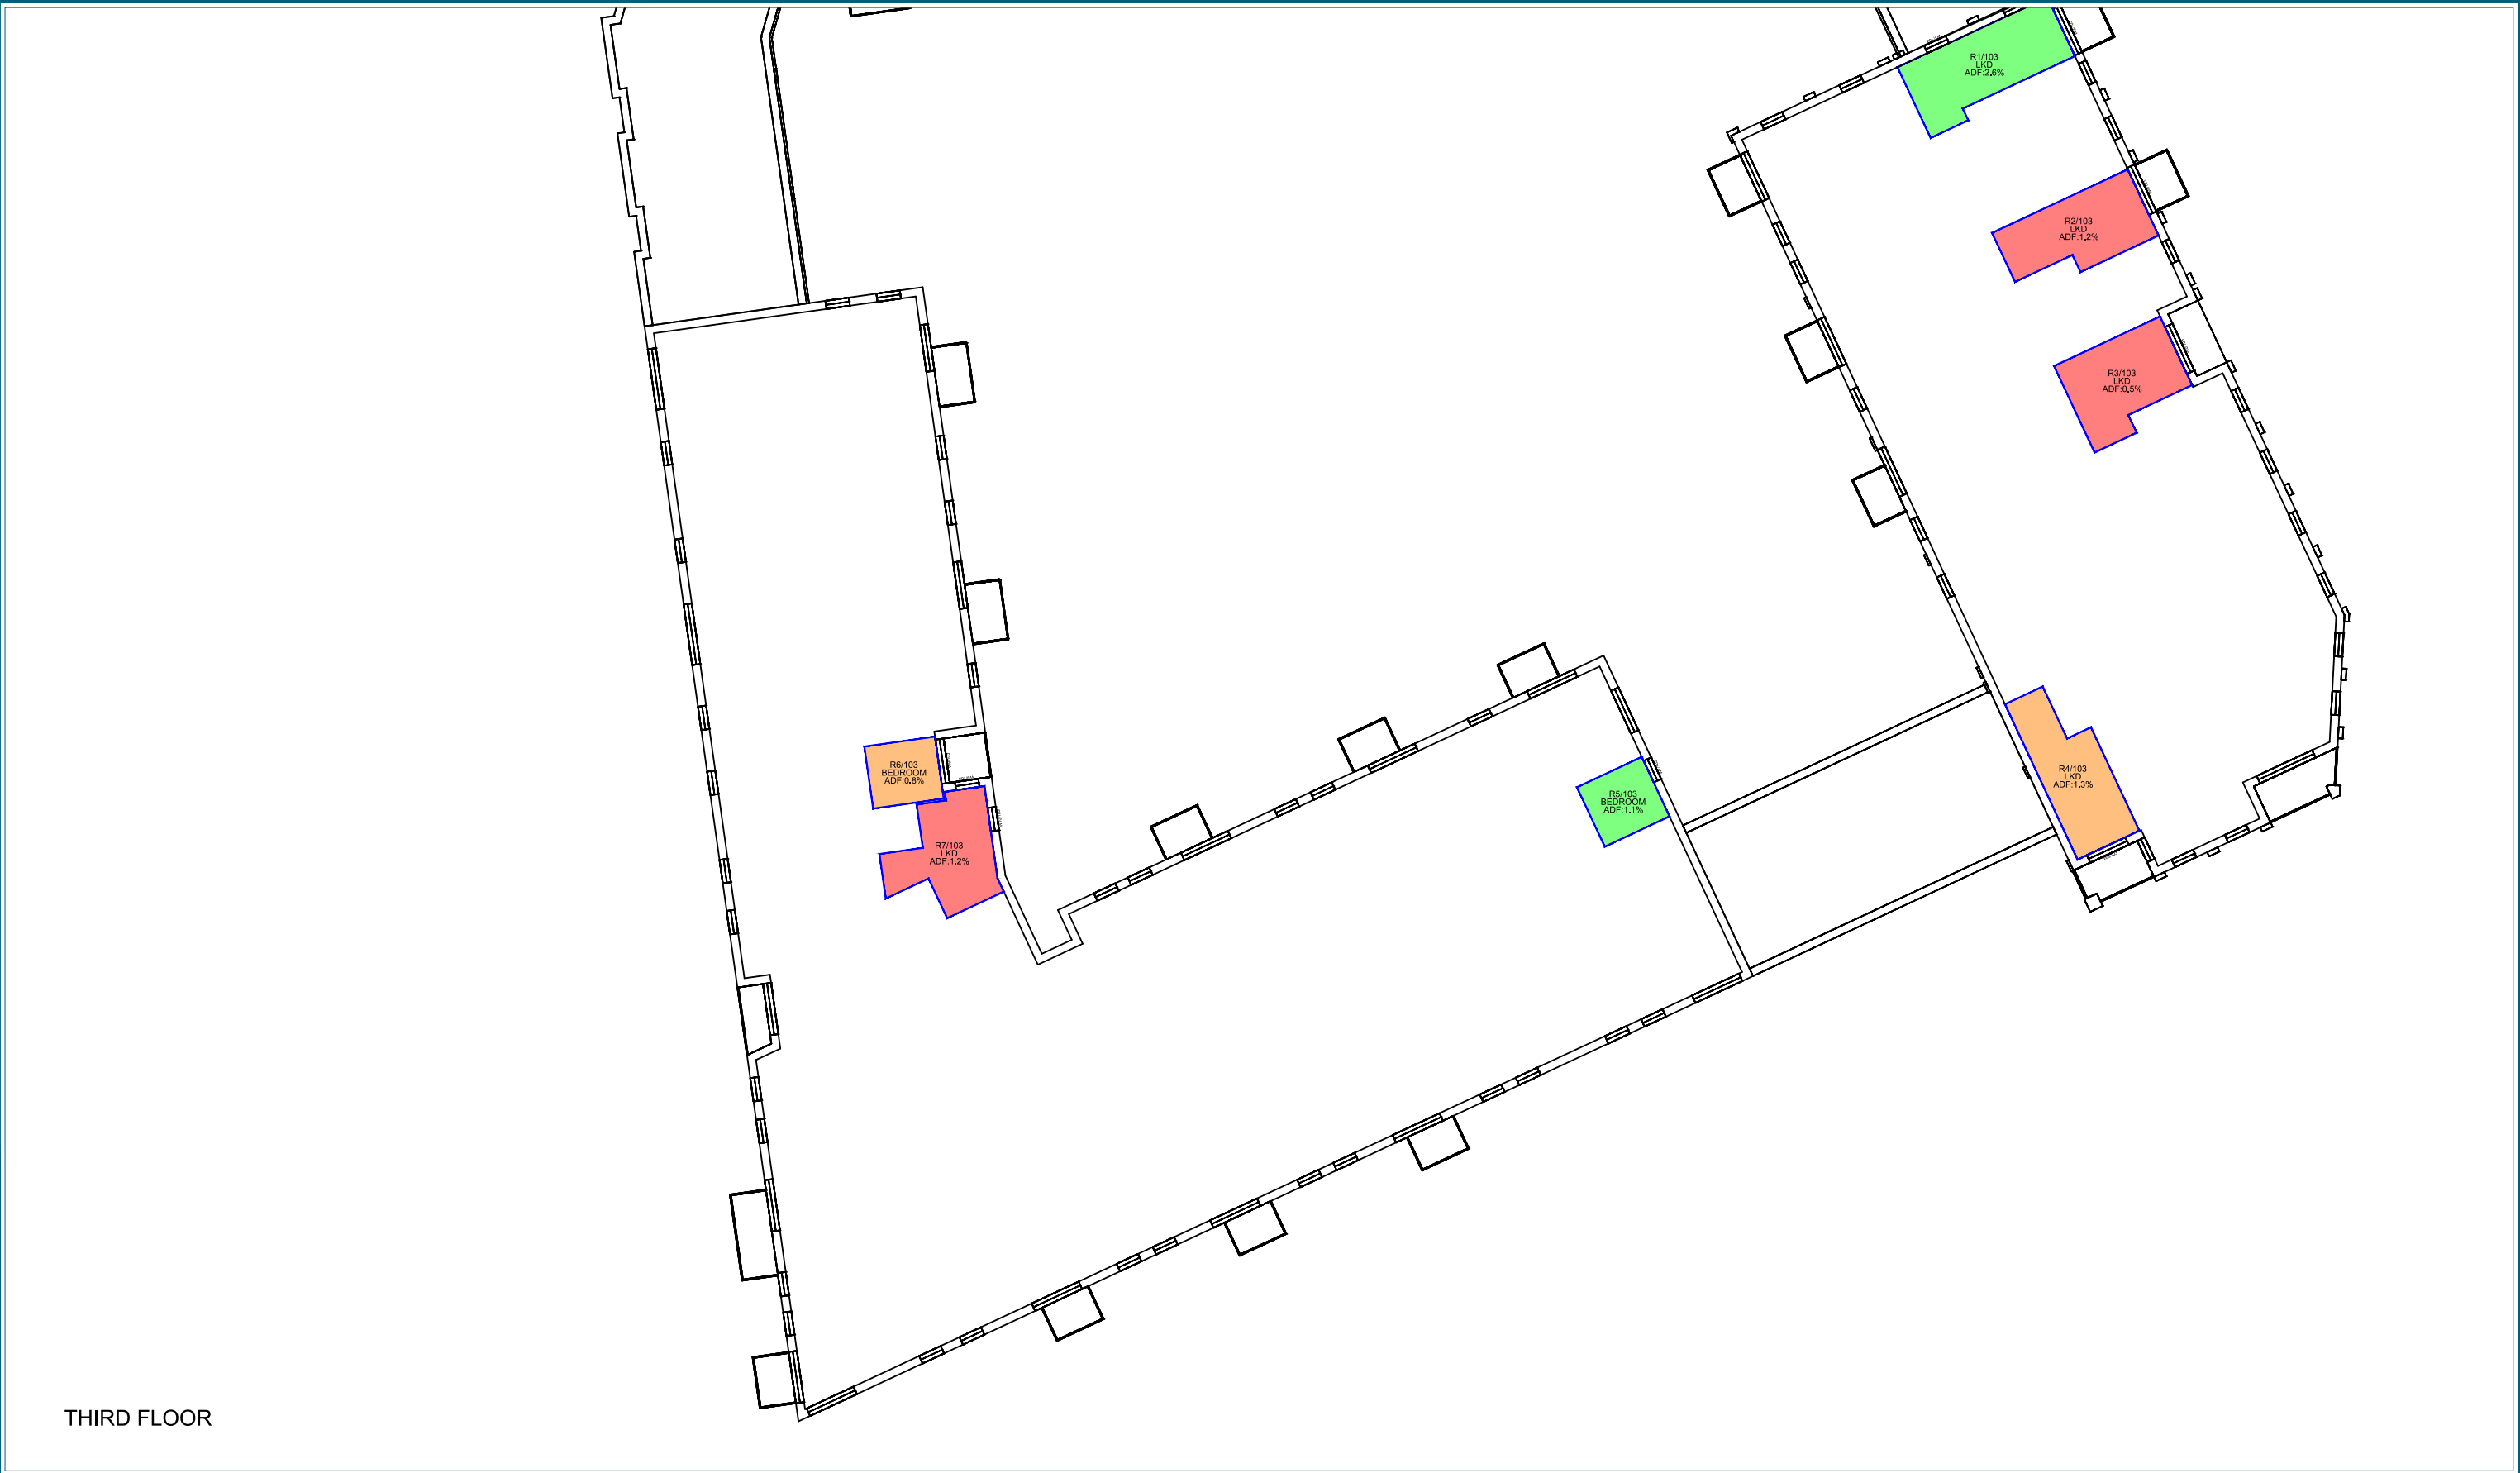

Sources: PRP Topographical Survey 25/05/16 0839-005 003 Existing Site Layout and Topographical Survey - Reading 130711 kr.dwg Proposed Scheme 12/01/17 AA5990 Kenavon East Block WS_2016.rvt AA5990 Kenavon Middle Block WS_2016.rvt AA5990 Kenavon West Block WS_2016.rvt	Key: Room Meets ADF Target Value Minor ADF Derogation Room Does Not Meet ADF Target Value	Project: Kenavon Drive, Reading			Title: Internal ADF Results Proposed Scheme 12/01/17 West Block	Point 2 Surveyors Ltd, 3rd Floor, 17 Slingsby Place, London WC2E 9AB, 0207 836 5828 www.point2surveyors.com POINT surveyors
		Drawn By: BW	Scale: 1:300	Date: Apr 17	Dwg No: P915/I/146	

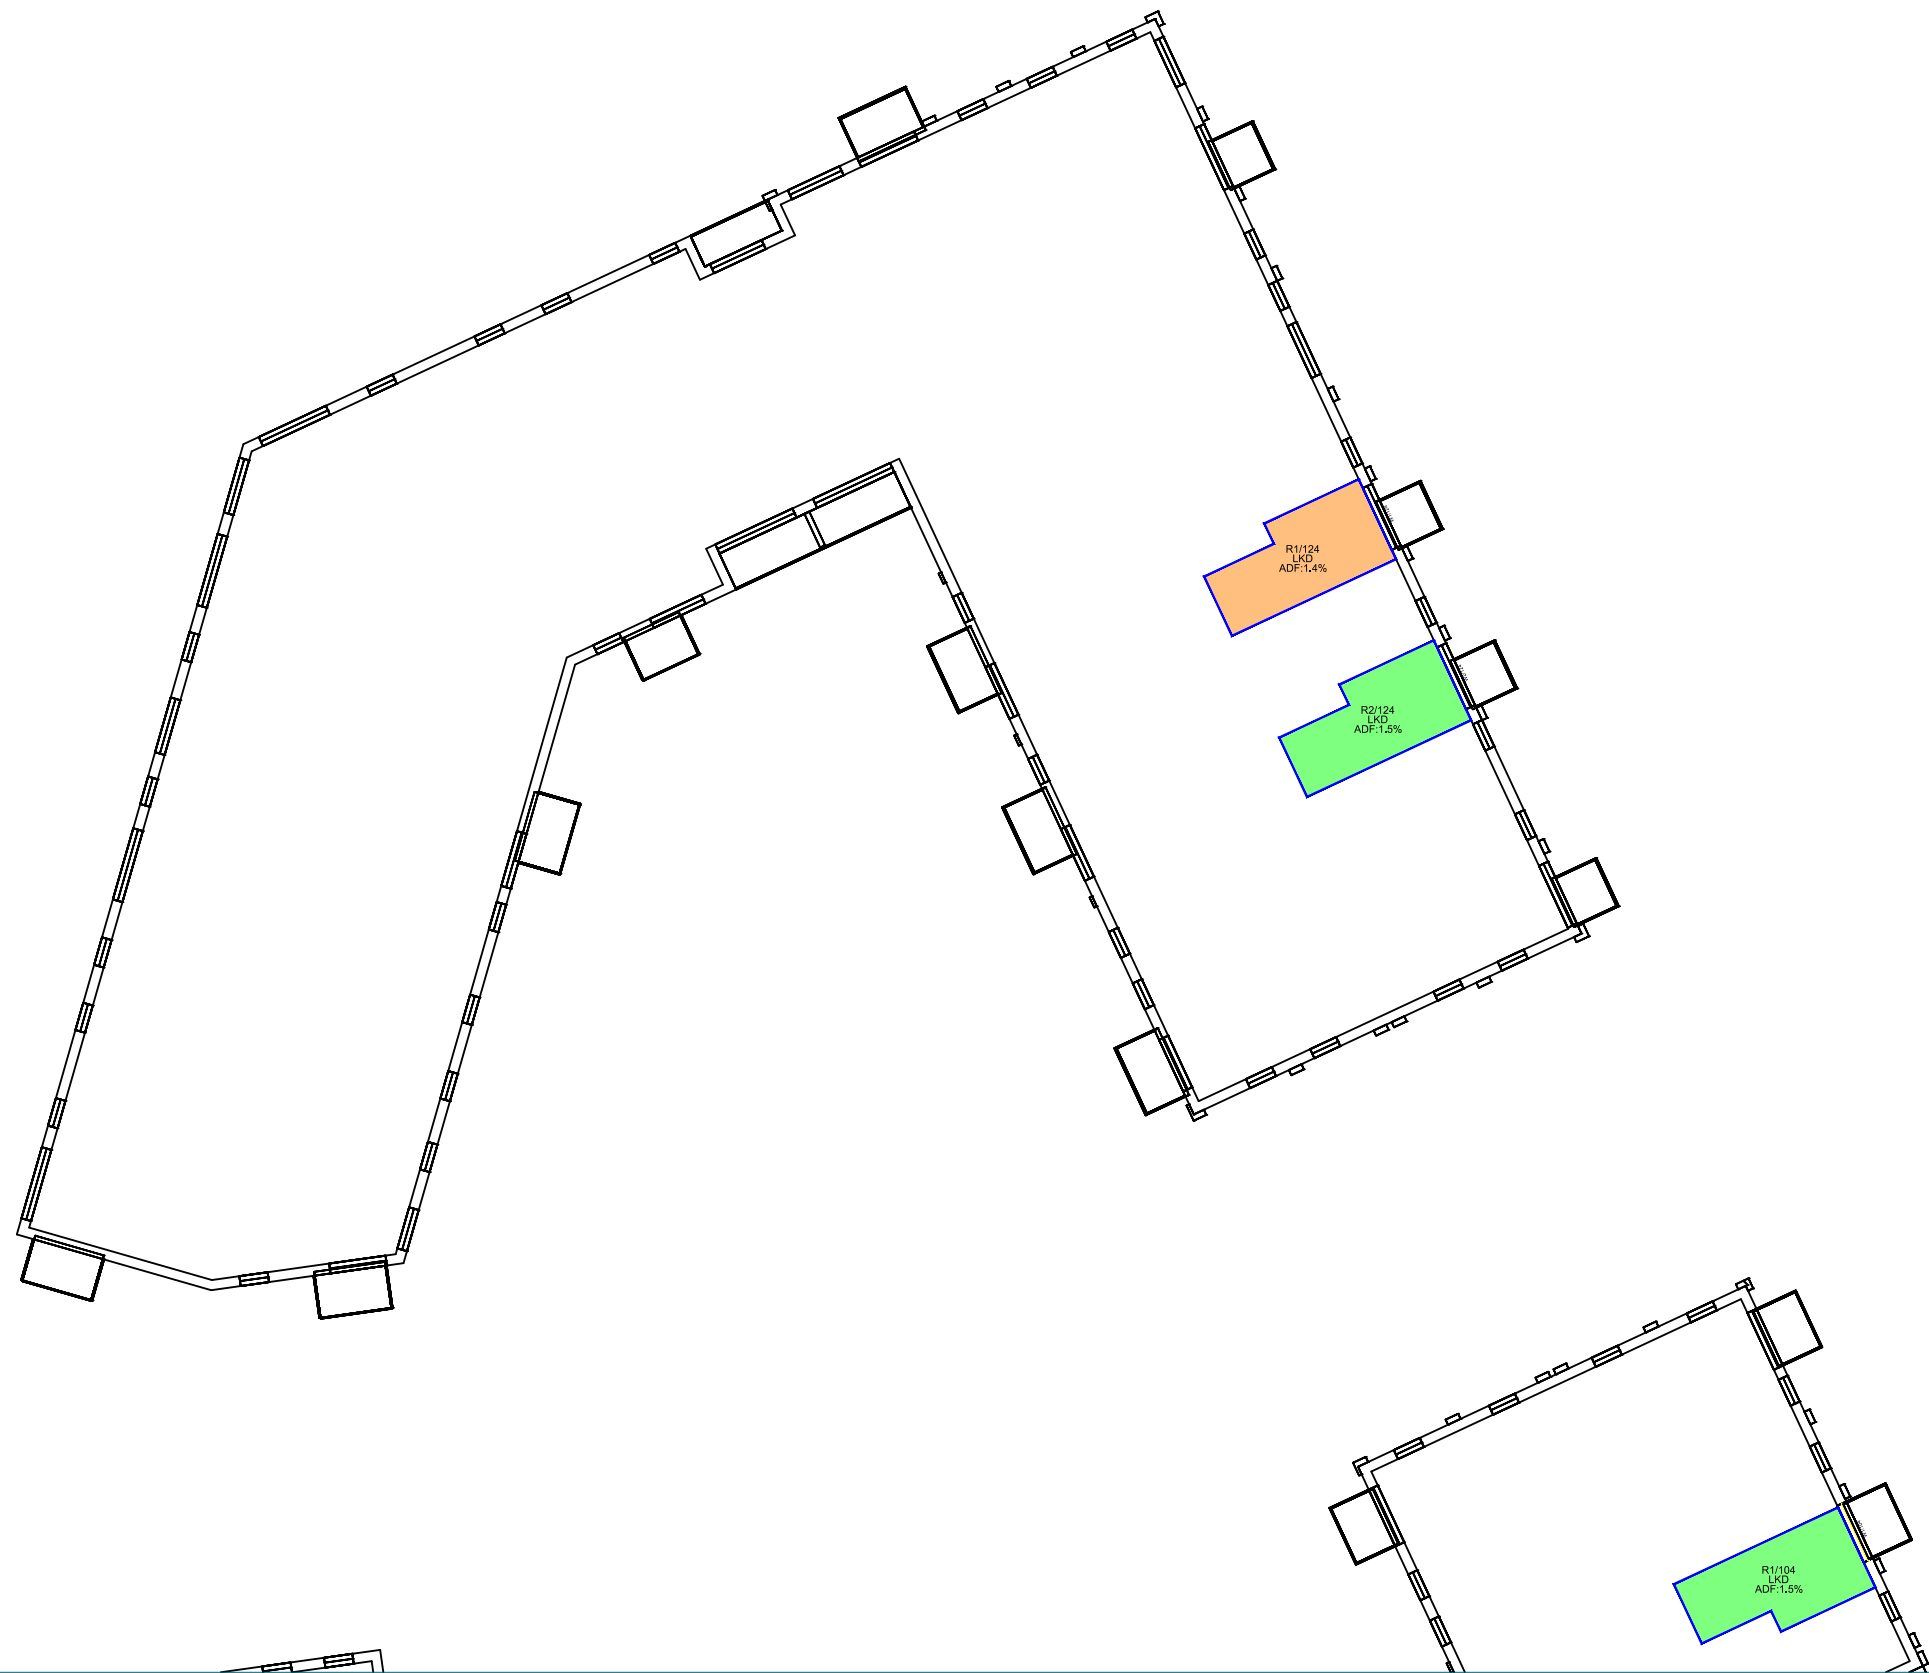

FOURTH FLOOR

Sources:
PRP
Topographical Survey 25/05/16
0839-005 003 Existing Site Layout and Topographical Survey -
Reading 130711 kr.dwg
Proposed Scheme 12/01/17
AA5990 Kenavon East Block WS_2016.rvt
AA5990 Kenavon Middle Block WS_2016.rvt
AA5990 Kenavon West Block WS_2016.rvt

Key:

Room Meets
ADF Target Value

Minor ADF
Derogation

Room Does Not Meet
ADF Target Value

N

Project: Kenavon Drive,
Reading

Title: Internal ADF Results
Proposed Scheme 12/01/17
West Block

Point 2 Surveyors Ltd,
3rd Floor,
17 Slingsby Place,
London WC2E 9AB,
0207 836 5828
www.point2surveyors.com


POINT
surveyors

Drawn By: BW

Scale: 1:300

Date: Apr 17

Dwg No: P915/I/147

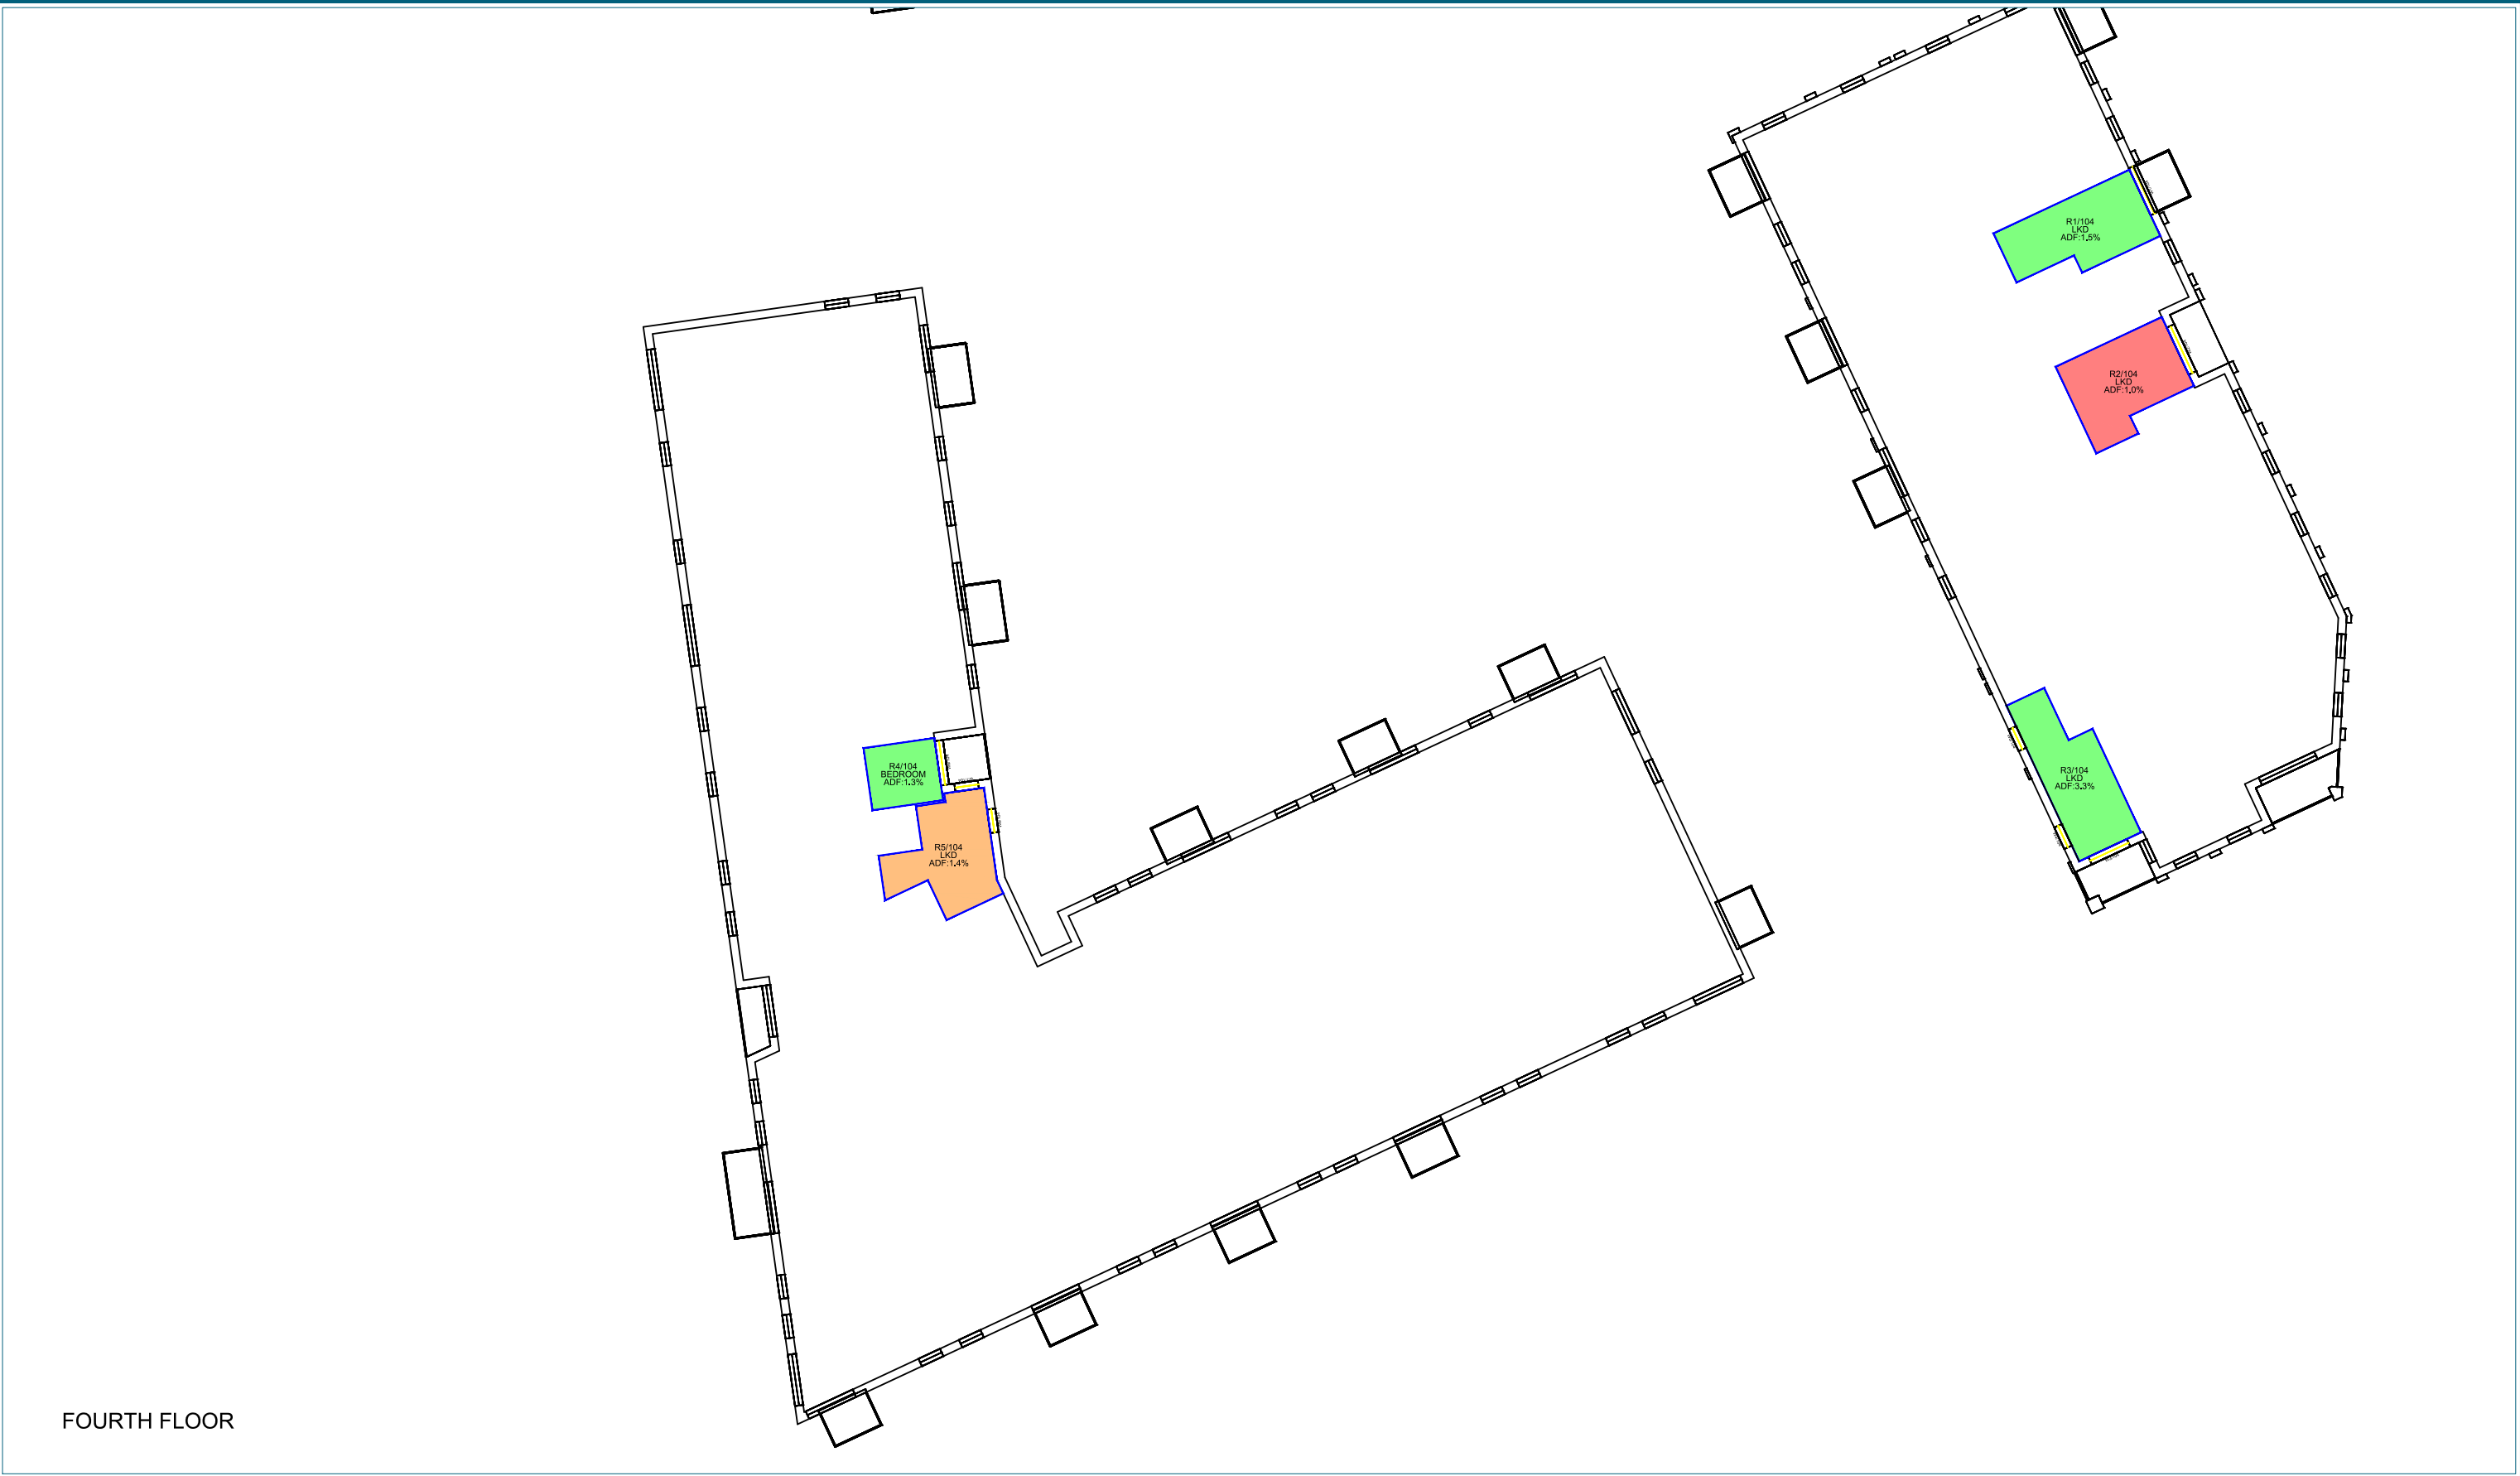

Sources:
PRP
Topographical Survey 25/05/16
0839-005 003 Existing Site Layout and Topographical Survey -
Reading 130711 kr.dwg
Proposed Scheme 12/01/17
AA5990 Kenavon East Block WS_2016.rvt
AA5990 Kenavon Middle Block WS_2016.rvt
AA5990 Kenavon West Block WS_2016.rvt

Key:

- Room Meets ADF Target Value
- Minor ADF Derogation
- Room Does Not Meet ADF Target Value

Project: Kenavon Drive,
Reading

Drawn By: BW

Scale: 1:300

Date: Apr 17

Title: Internal ADF Results
Proposed Scheme 12/01/17
West Block

Dwg No:

P915/I/148