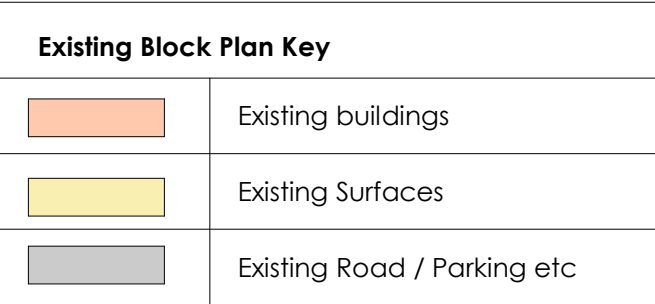


0m 10m 20m 30m 40m 50m

VISUAL SCALE 1:500 @ A3

[illegible]

DarwinGroup

Design — Engineering — Contracting — Offsite — Minor Works

London House, Shawbury
Business Park, Shawbury,
Shrewsbury, SY4 4EA

TEL: 01939 252900
www.darwingrouppltd.co.uk

ALL DIMENSIONS ARE IN MILLIMETRES UNLESS OTHERWISE NOTED. DO NOT SCALE OFF DRAWINGS. ALL DIMENSIONS ARE NOMINAL AND MUST BE CHECKED ON SITE. ALL DRAWINGS ARE COPYRIGHT OF DARWIN GROUP LTD AND CANNOT BE REPRODUCED WITHOUT WRITTEN CONSENT OF DARWIN GROUP LTD. IF THERE ARE ANY DISCREPANCIES WITH ANY INFORMATION PROVIDED, IT IS THE CONTRACTORS RESPONSIBILITY TO NOTIFY DARWIN GROUP LTD IMMEDIATELY.

DRAWING TITLE

Existing Block Plan

PROJECT TITLE
Kendrick School

ADDRESS
Reading
RG1 5BN

DRAWING REFERENCE							
180058	DGL	01	ZZ	DR	A	1120	
PROJECT	ORIGINATOR	VOLUME	LEVEL	TYPE	ROLE	NUMBER	
INITIAL ISSUE DATE		INITIAL ISSUE BY		INITIAL CHECKED BY		GIFA	
21/05/19		CJR		TM		930 m ²	
SUITABILITY				SCALE		SHEET	REV
S2 For Information				As indicated		A3	
STATUS CODE		STATUS DESCRIPTION					