


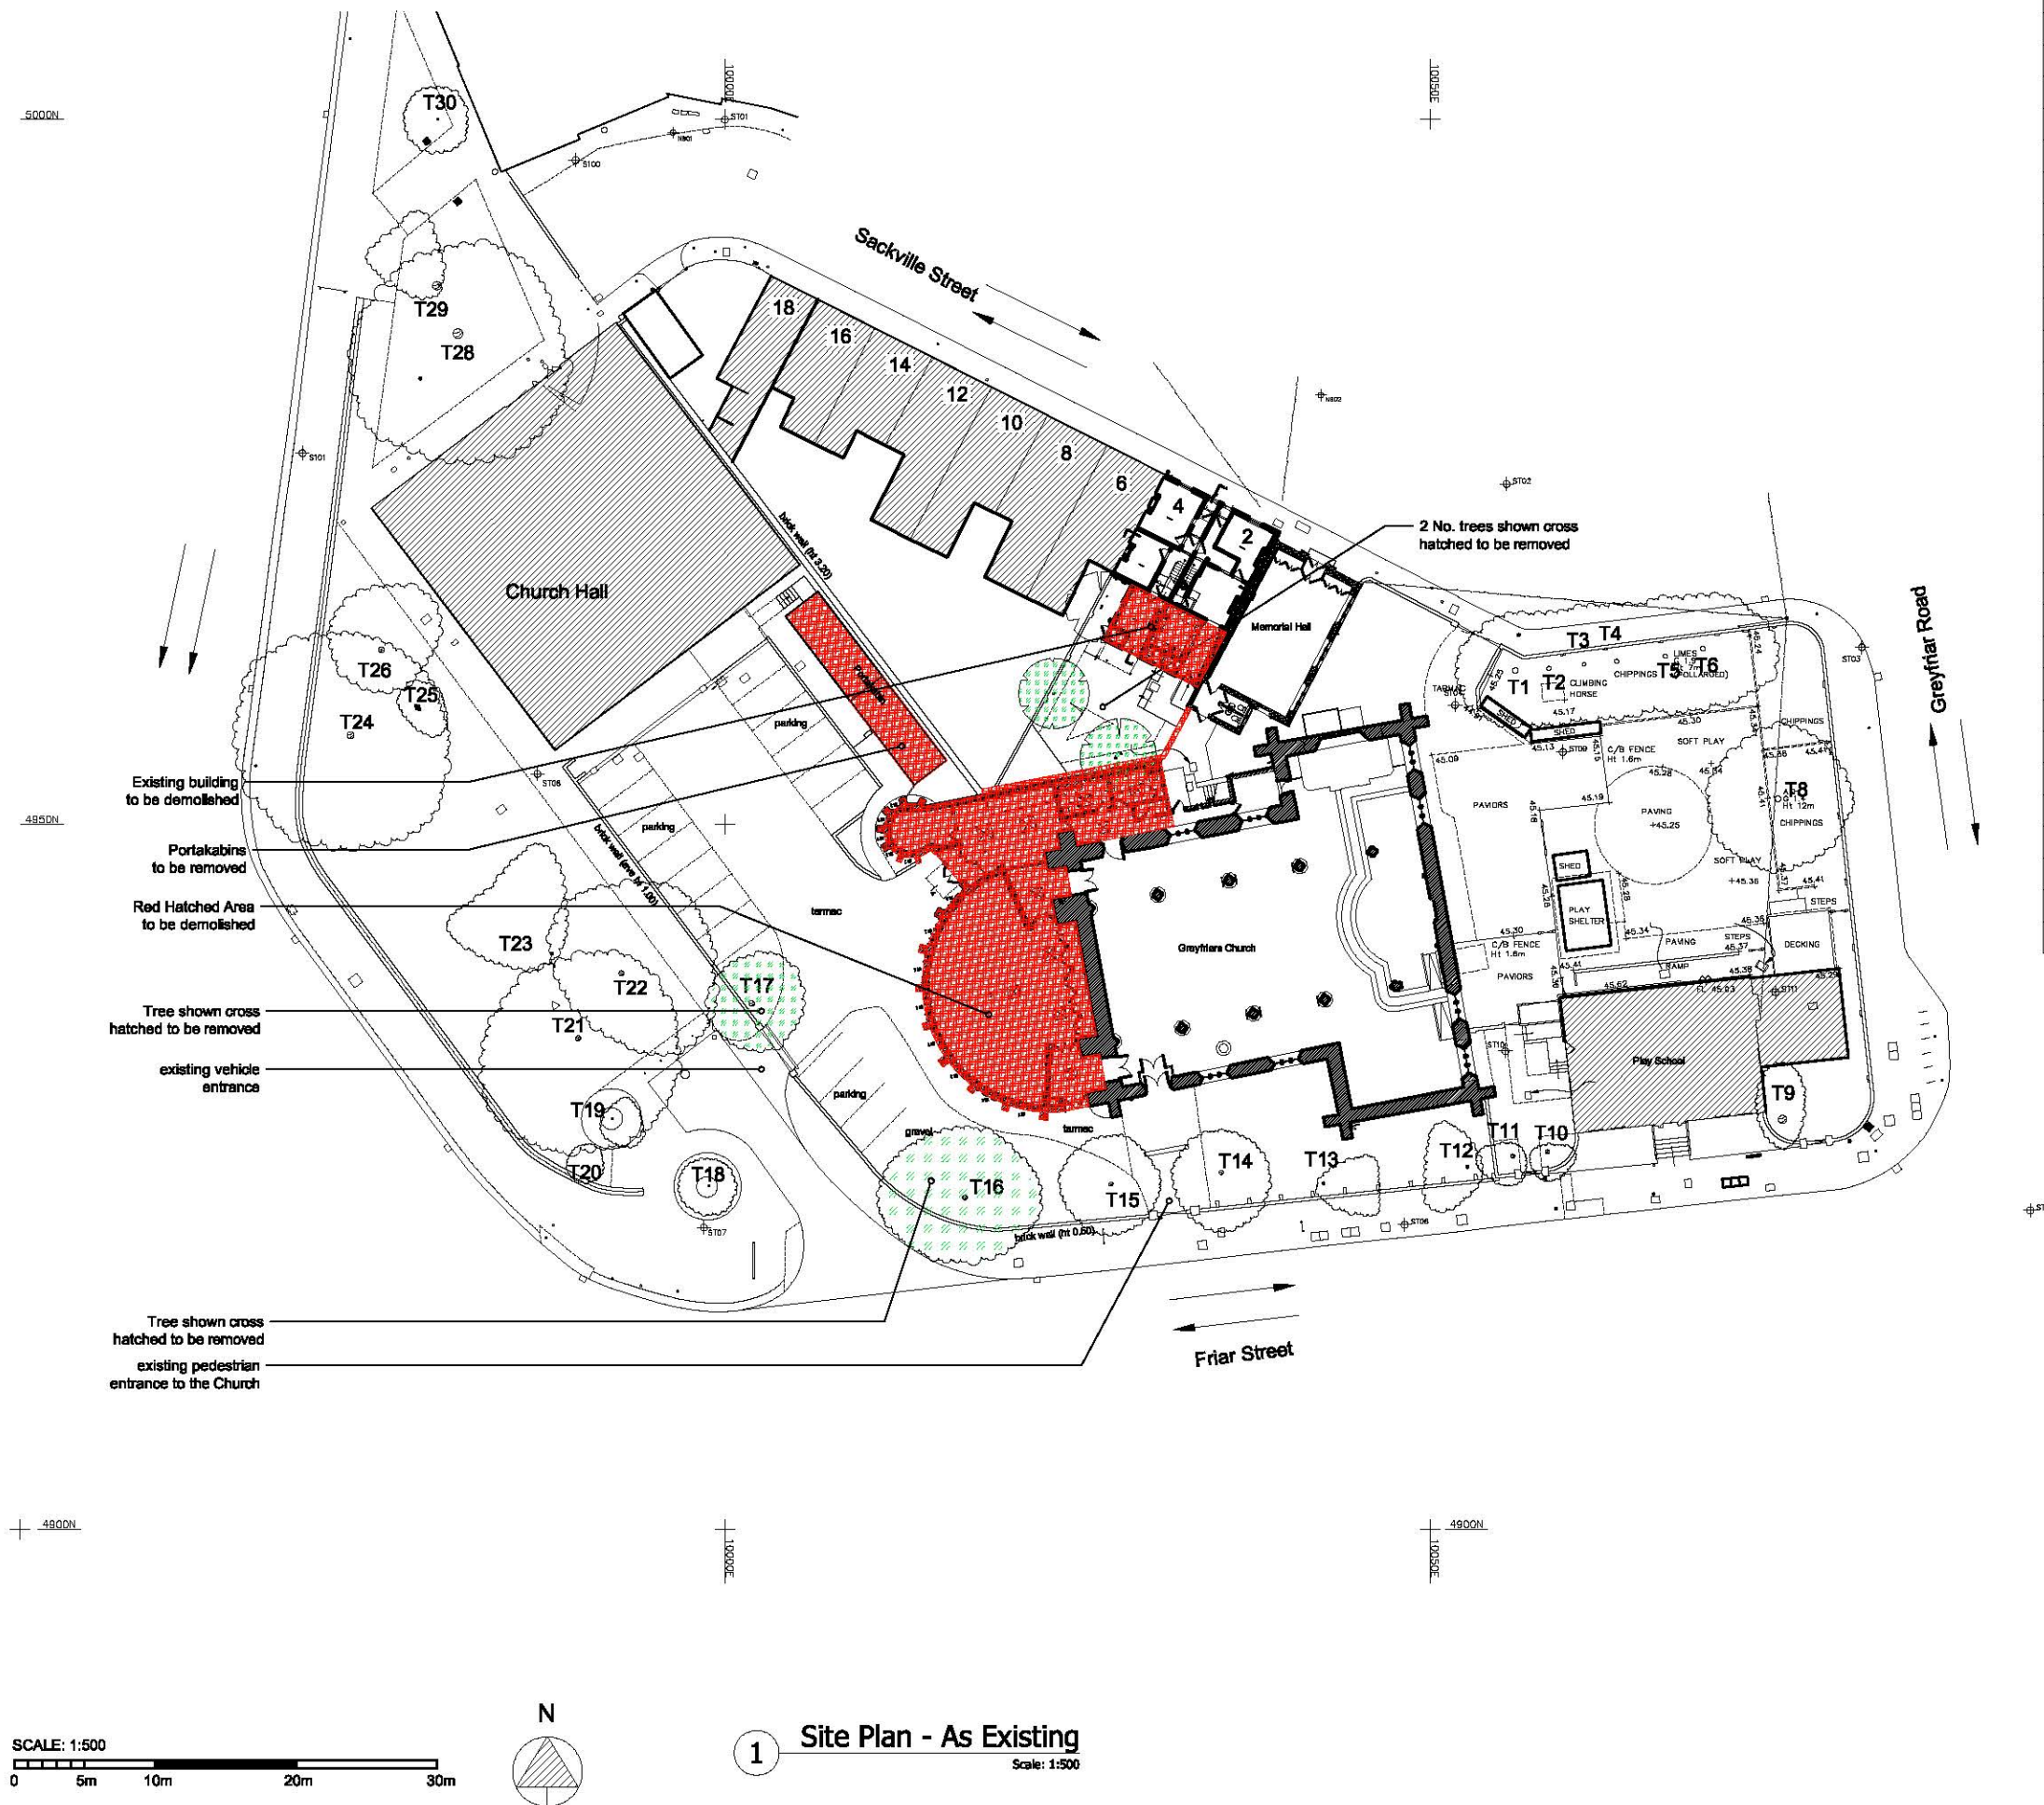

Existing Tree Schedule	
T1	Lime
T2	Lime
T3	Lime
T4	Lime
T5	Lime
T6	Lime
T8	Norway Maple
T9	Sweet Chestnut
T10	Lime
T11	Lime
T12	Laburnum
T13	Laburnum
T14	Holly
T15	Holly
T16	Silver Birch (to be removed)
T17	Lime (to be removed)
T18	Silver Birch
T19	Silver Birch
T20	Sweet Bay
T21	London Plane
T22	London Plane
T23	London Plane
T24	London Plane
T25	London Plane
T26	London Plane
T28	London Plane
T29	London Plane
T30	Hornbeam

- NOTES**
- No deviation may be made from the details shown on this drawing without prior permission of the architect. Any discrepancy found between this drawing and any other document should be referred immediately to the architect. IF IN ANY DOUBT ASK.
 - This drawing is to be removed from currency immediately a revised version is issued.
 - All rights described in chapter IV of the Copyright, Designs and Patents Act of 1988 have been generally asserted.
- Red hatched area to be cleared in order to accommodate the new extension

REVISIONS	
03/04/19	01 Notes Amended
PLANNING	
JBKS Architects architects urban designers landscape and product designers Suite 1, Parkwood Stud, London Road, Aston Rowant, Oxon, OX48 5SP Tel: (01844) 350101	
Job	Greyfriars Church, Reading
title	existing site plan
scale	1:500 @ A3
date	01/11/17
no	GRE-4 151 01