


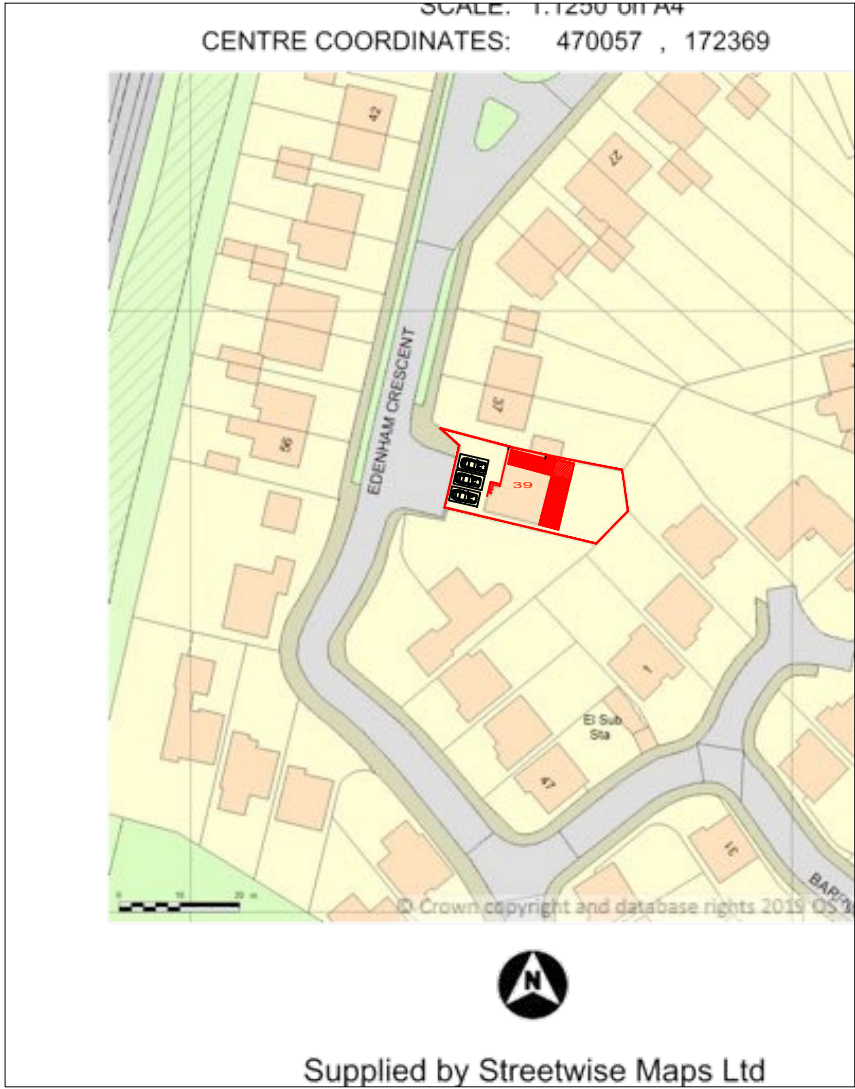

LOCATION PLAN
SCALE 1:1250@A3



BLOCK PLAN
SCALE 1:500@A3

	PROJECT:	39 Edenham Crescent Reading	DRAWN BY:	P.S.	DRAWING TITLE:		 ArchDezine Limited archdeziner7@gmail.com
	PROPOSED DOUBLE STOREY REAR/SIDE EXTENSION		DATE:	05/03/2019	LOCATION AND BLOCK PLAN		
			SCALE:	AS SHOWN@A3	DRAWING NUMBER:	EC-01	
			FILENAME:	18/N			