
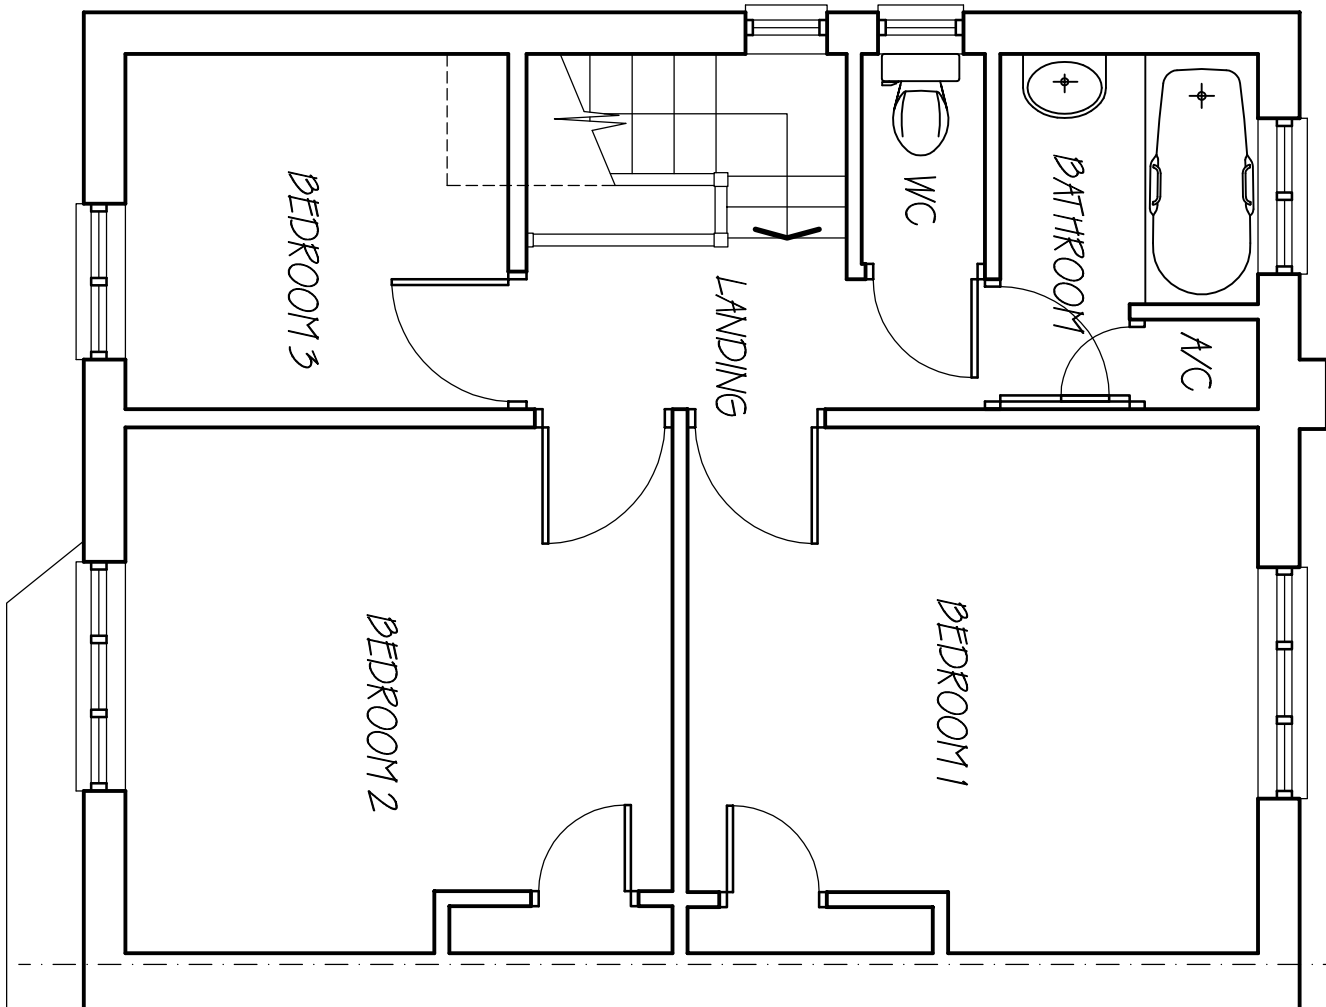


NOTE

ALL MATERIALS INTENDED TO BE USED ON
NEW EXTENSION ARE TO MATCH EXISTING.
THIS DRAWING HAS BEEN PREPARED WITHOUT
THE BENEFIT OF AN ACCURATE SITE SURVEY
ALL BATHROOM AND KITCHEN FITTINGS
AND LAYOUTS ARE INDICATIVE ONLY

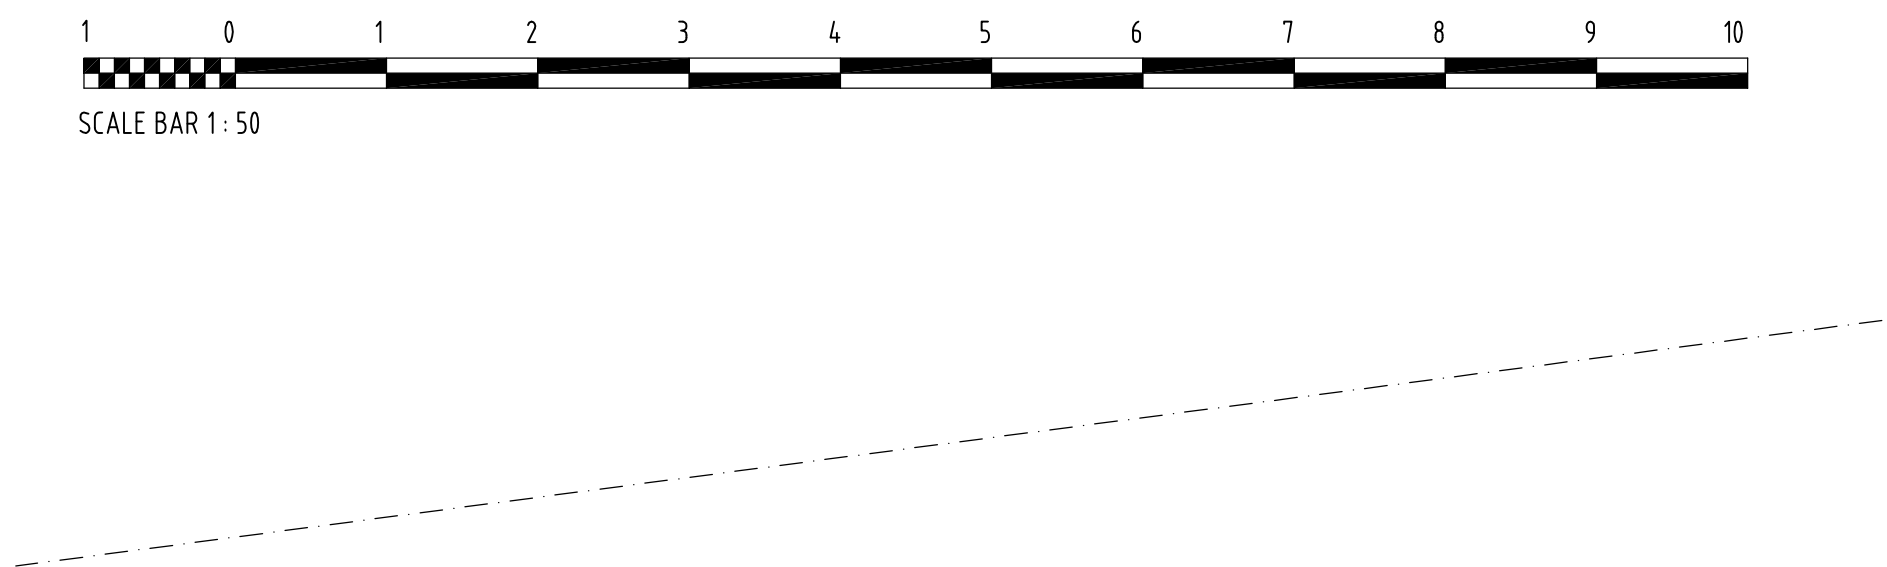

REF ID: 1

RICHARD FENN DESIGNS LIMITED

11 HARRIER CLOSE, WOODLEY,
READING, BERKSHIRE. RG5 4PE.
Telephone READING (0118) 9691684
E-Mail : architect@ntworld.com

PROPOSED TWO STOREY SIDE/REAR EXTENSION AND
SINGLE STOREY FRONT ENTRANCE PORCH,
LOFT CONVERSION WITH NEW DORMER WINDOW AND TWO
VELUX WINDOWS TO 10 PEGS GREEN CLOSE, READING
BERKSHIRE for MRS AISHAH AKHTAR

EXISTING FIRST FLOOR LAYOUT

DATE	SCALE	REVISION
FEBRUARY 28th 2019	1 : 50	

MZ12