
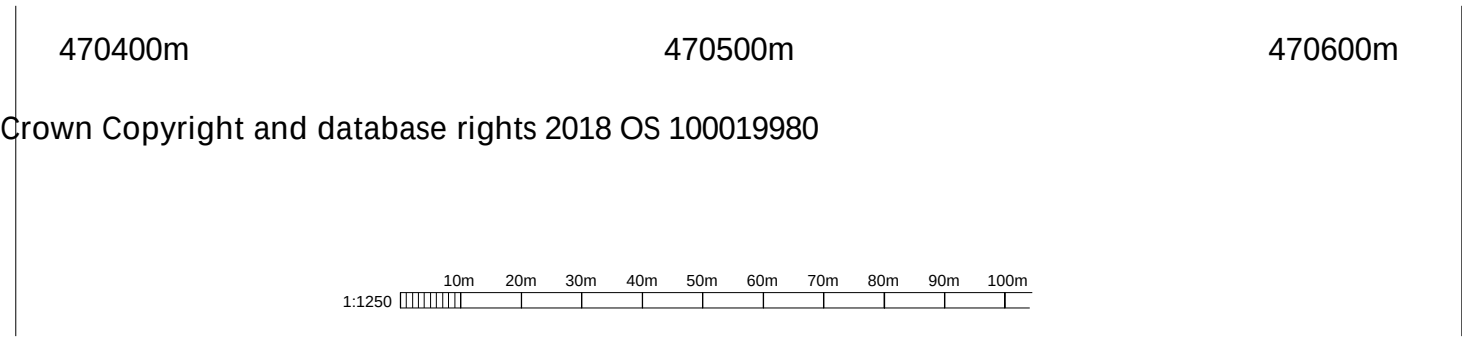


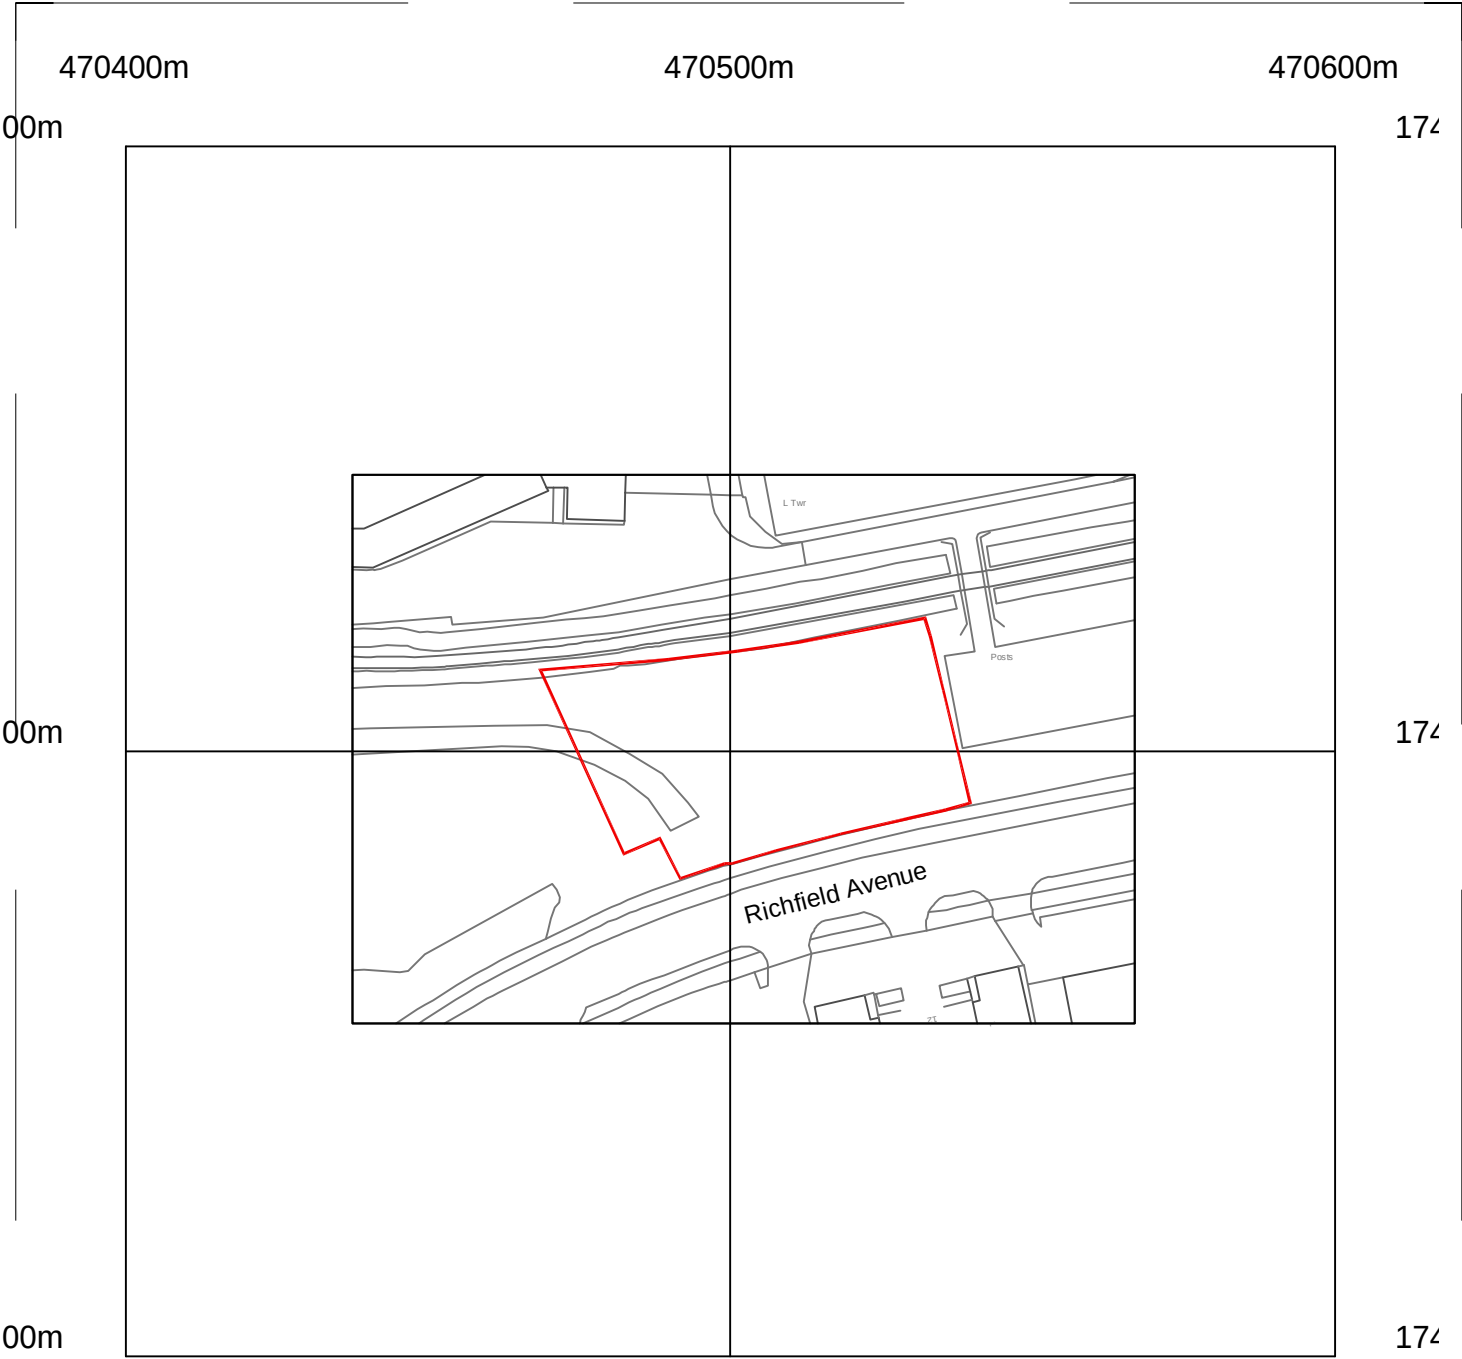

client CBGC								
project Caversham Bridge Garden Centre RG1 8EQ								
drawing Site Location Plan	date Mar 19	drawn DT	checked --	scale 1:1250	size A4	no CBGC.L01	status P	revision A