


Church End Lane

Contractors must verify all dimensions at the site before setting out, commencing work, or making any shop drawings.			
No.	Revision	Date	Initial

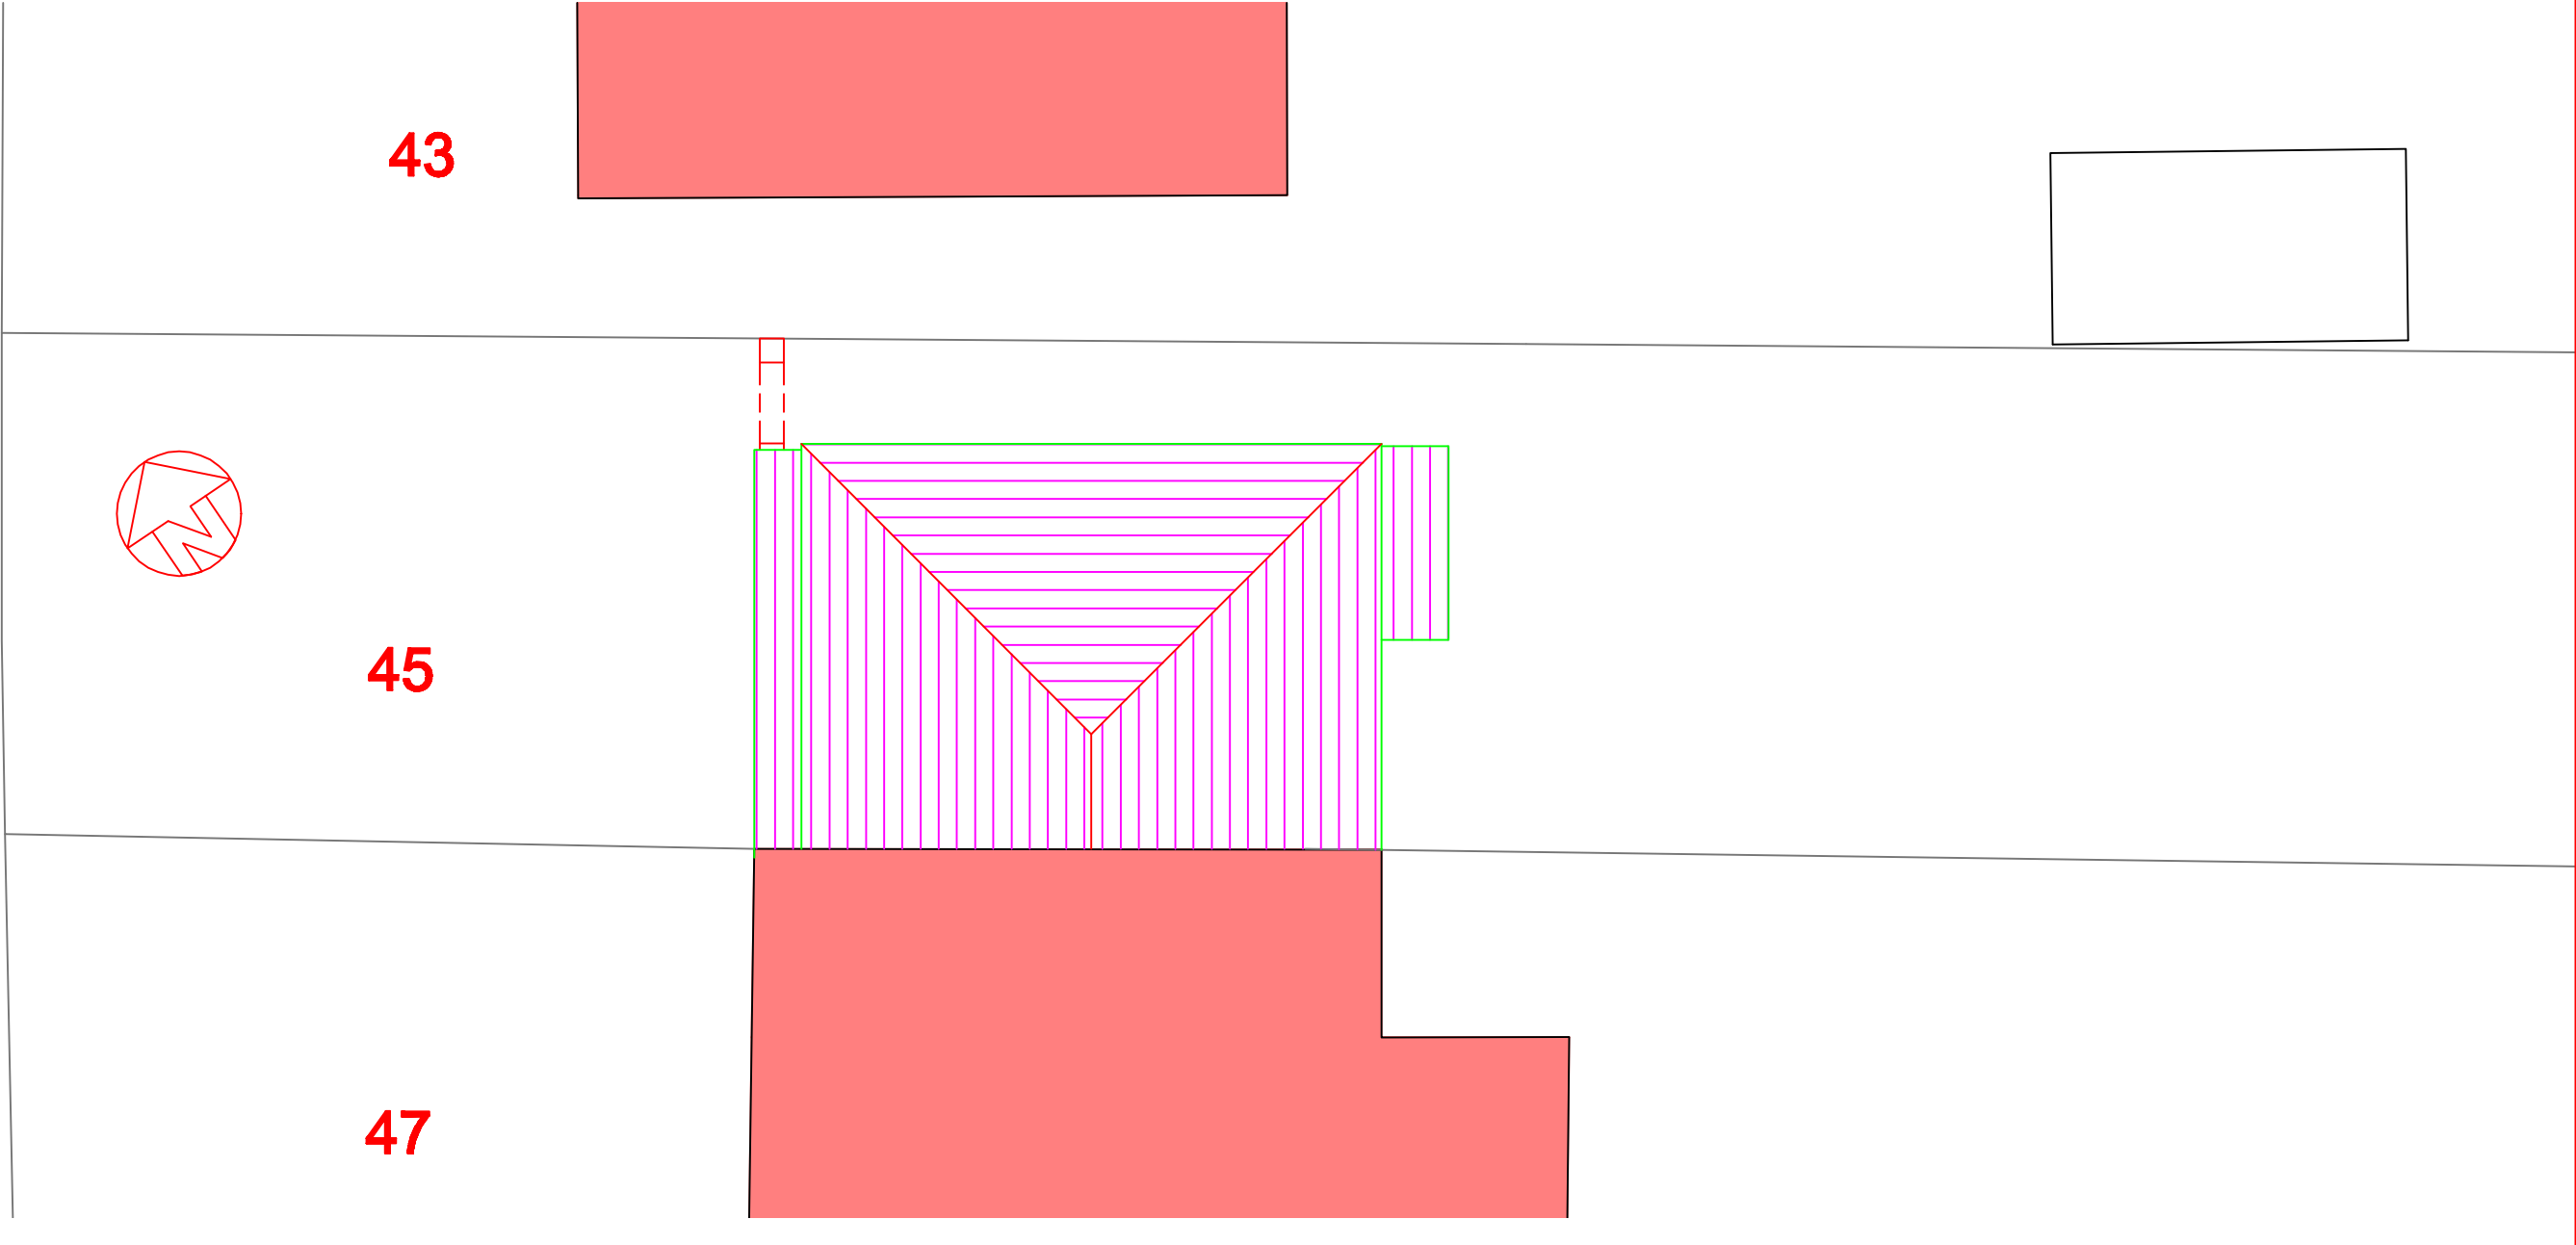

Job 45 Church End Lane Tilehurst, Reading RG30 4UT		
Drawing Title Block Plans As Existing		
Project No AA-19-05	Drawing No S-01	Revision
Scale 1:100 © A3	Drawn by Art. Date July 2019	
61 Pemberton Gardens, Calcot, Reading. RG31 7DY Tel ; 0118 9613767		