


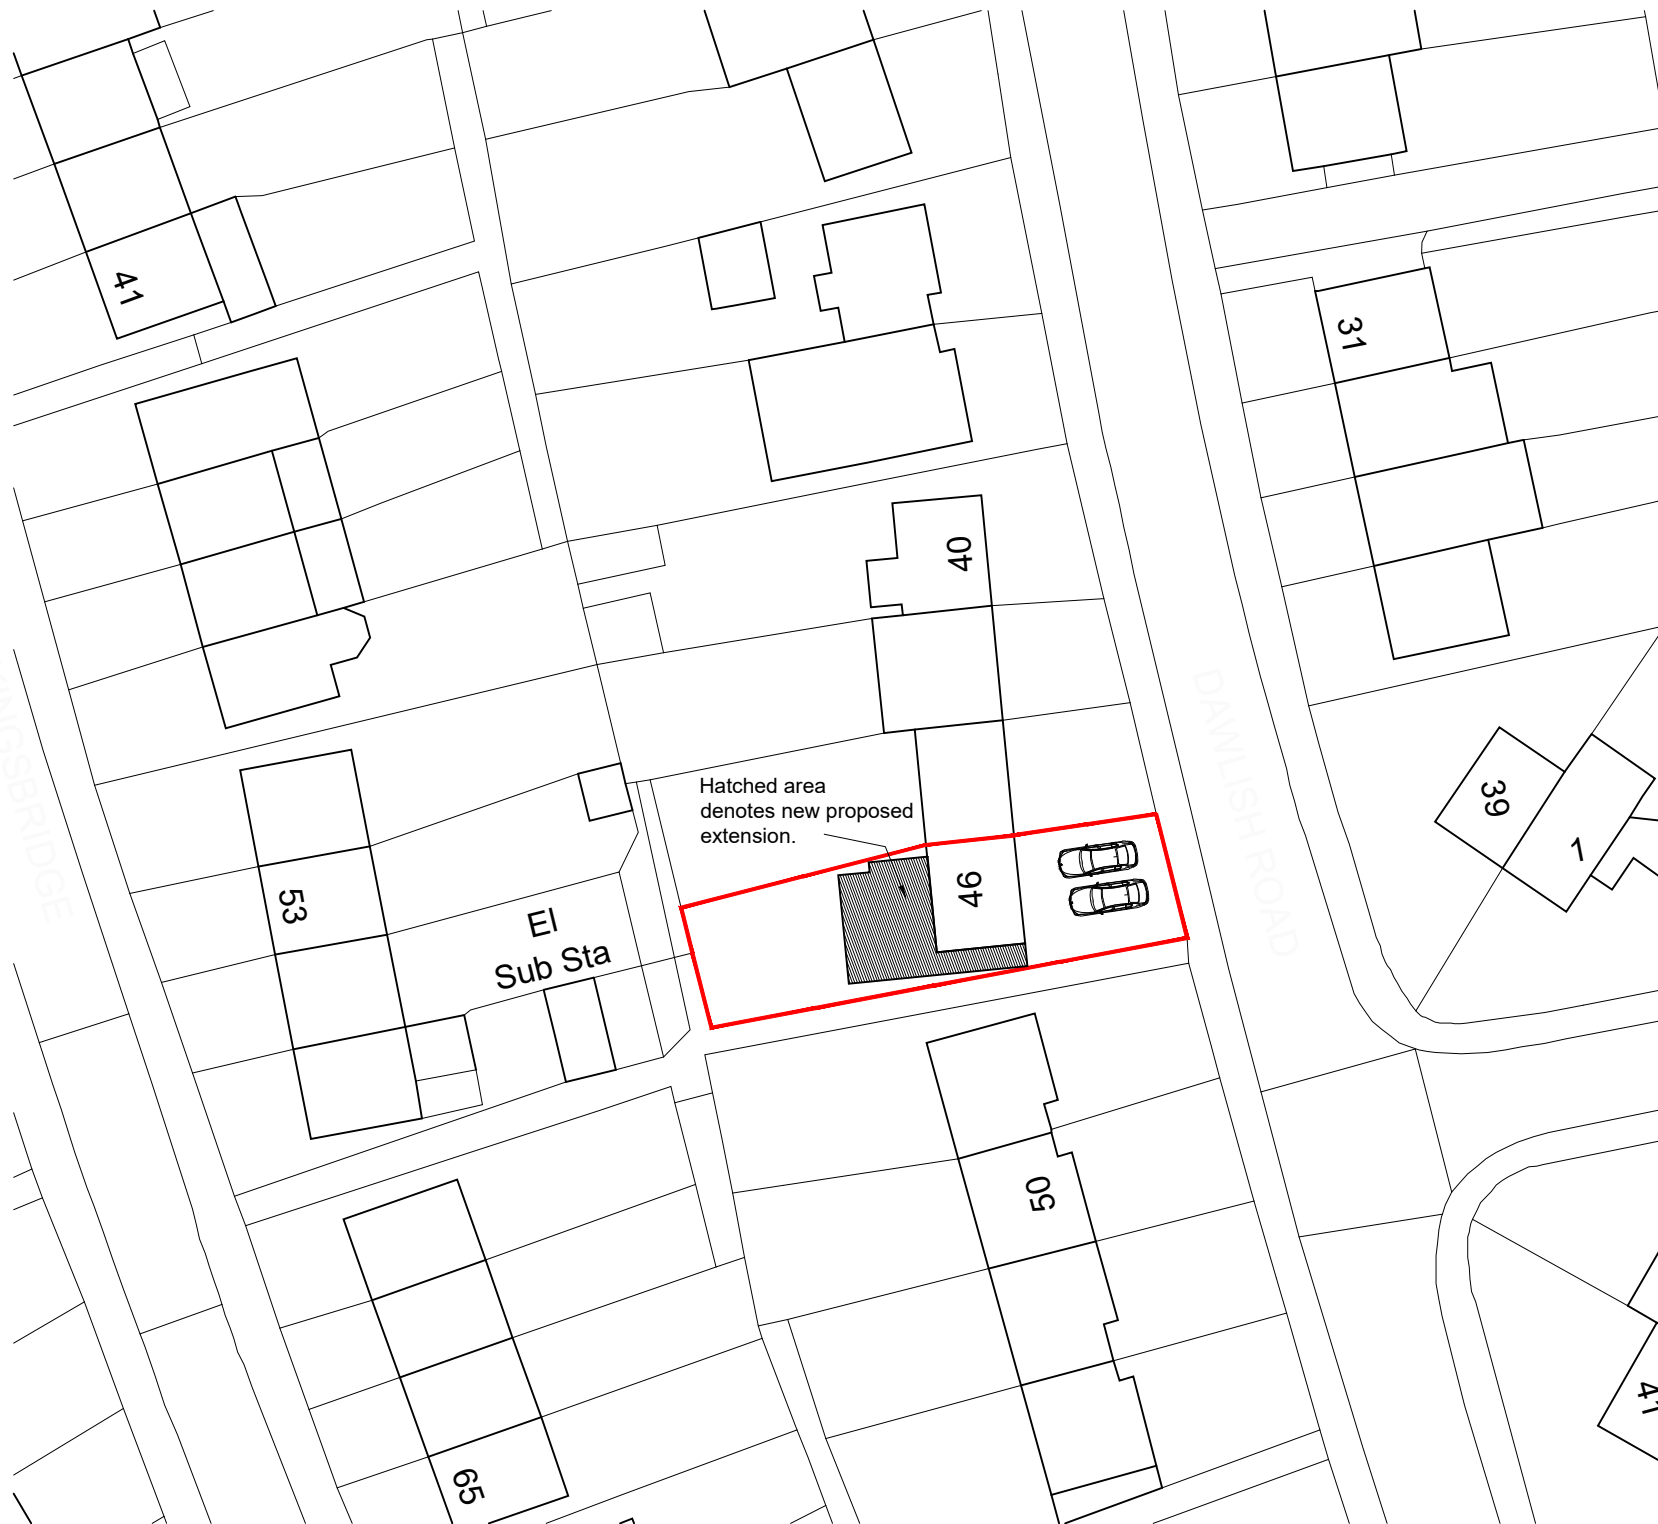

Ordnance Survey, (c) Crown Copyright 2019. All rights reserved. Licence number 1000224


NOTES

© SK Design consultants - THIS DRAWING AND DESIGN REMAINS THE COPYRIGHT AND INTELLECTUAL PROPERTY OF SK CONSULTANTS AND SHALL NOT BE COPIED IN ANY FORMAT WITHOUT APPROVAL.

THIS DRAWING IS TO BE READ IN CONJUNCTION WITH ALL OTHER DRAWINGS AND DOCUMENTS PROVIDED. THE CONTRACTOR MUST CHECK ALL DIMENSIONS ON SITE BEFORE PLACING ORDERS FOR MATERIALS OR SHOP FABRICATIONS OR COMMENCING WORKS ON SITE. ANY DISCREPANCIES SHOULD BE NOTIFIED BEFORE PROCEEDING.

BLOCK PLAN


SCALE 1 : 500

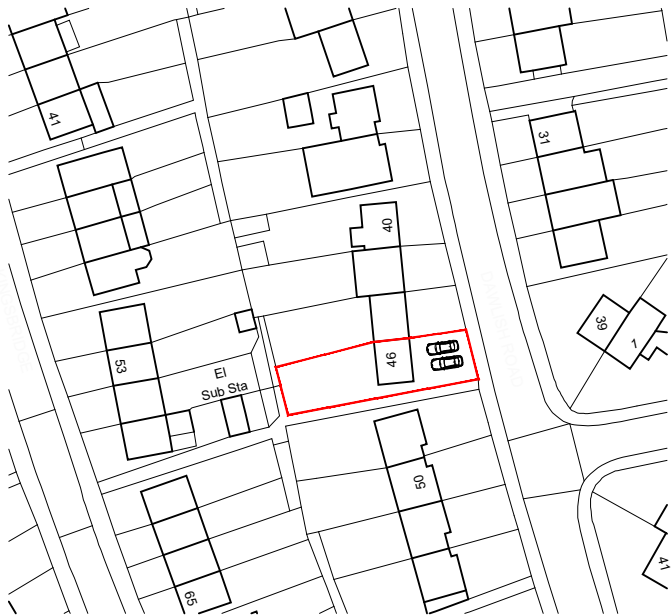

Ordnance Survey, (c) Crown Copyright 2019. All rights reserved. Licence number 100022432

LOCATION PLAN

SCALE 1 : 1250

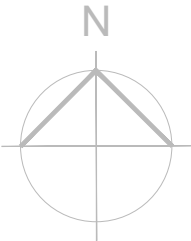

Client:
Mrs CHRISTINA LAMBERT

Project:
SINGLE STOREY SIDE AND REAR EXTENSION

Location:
46 DAWLISH ROAD, READING RG2 7SF

Drawing Title:
LOCATION & BLOCK PLAN

Date: DEC 2019 Sheet Size: A3 Drawn: SK

Drawing No:
P1123-01

Revision:
.

SK Design Consultants
22 Netley close
Caversham
Reading RG4 6SR
Tel : 07821111602