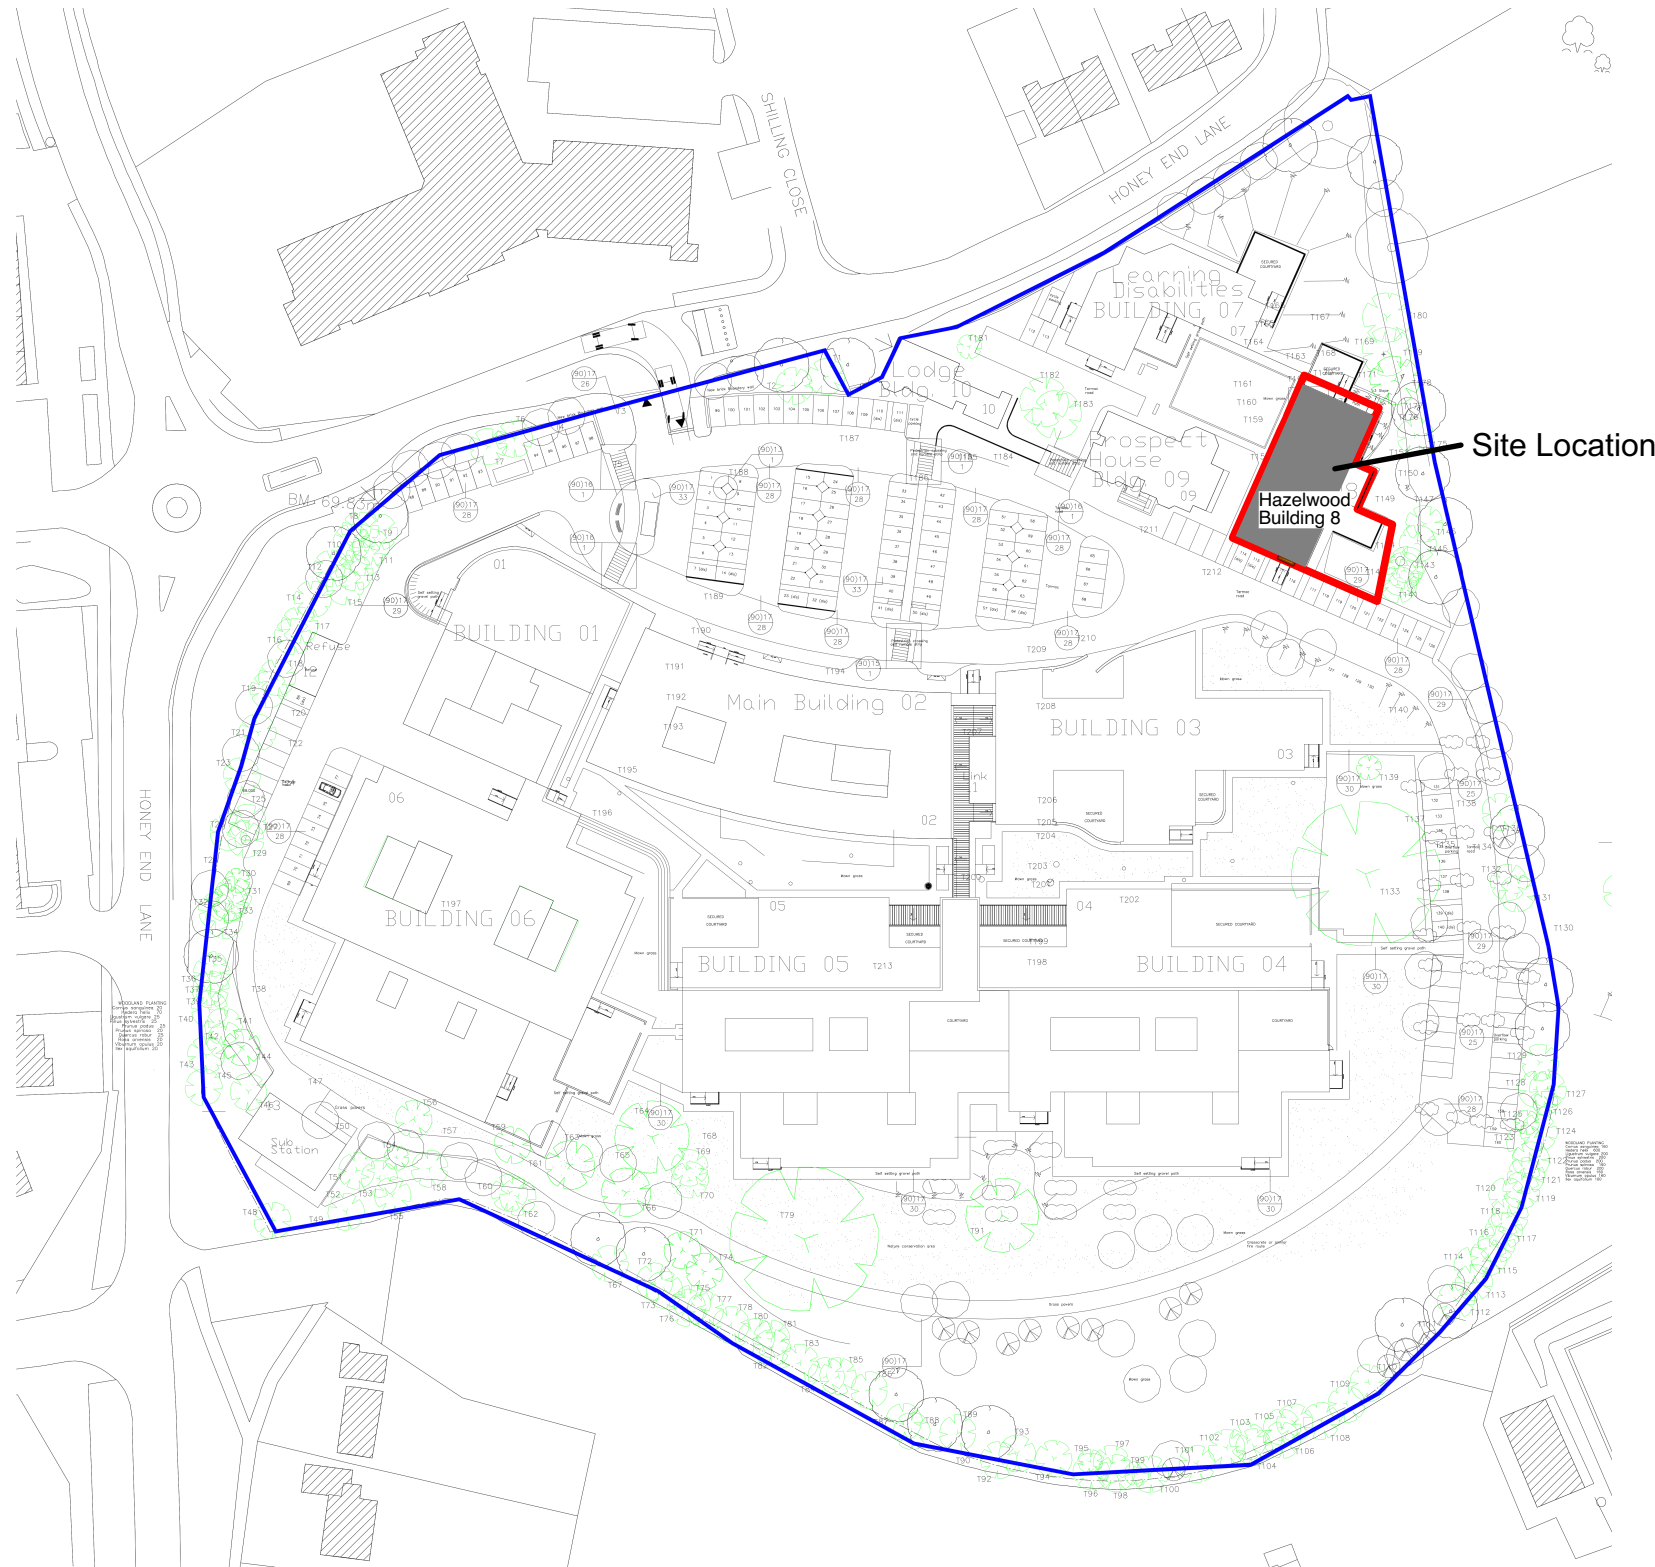


Chartered Architects
Chartered Building Surveyors
Interior Designers
CDM Services

Glentworth Court, Lime Kiln Close
Stoke Gifford, Bristol BS34 8SR
+44 (0)117 931 2062
www.kendallkingscott.co.uk

Project
Campion & Hazelwood

Client
Berkshire Healthcare NHS Foundation

Scale	Paper Size	Filename
1:1250	A3	190000 MASTER
© Copyright Do not scale this drawing		

Rev	Date	By	Ap	Note
-----	------	----	----	------

Drawing Title
Location Plan

Project Number	Drawing Number	Revision
----------------	----------------	----------

190000-500

Date	Drawn	Checked	Status
7/3/19	RW	SW	RECORD DRG

Check all dimensions and levels on site

Only to be used on the site for which designed. The electronic transmission of designs/information contained in this drawing is carried out entirely at the User's risk and Kendall Kingscott Ltd. will have no liability for any errors or inaccuracies arising therefrom. The production of amended or updated information from the said designs/information by the User is entirely the responsibility of the User and Kendall Kingscott Ltd. shall have no responsibility in respect thereof whatsoever.