



1:50 scale Bar
This Drawing has been produced for printing onto A1 size paper.
If printing on A3 please use the scale below for reference.

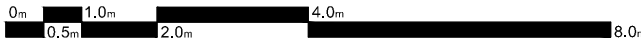

1:100 scale Bar
This Drawing has been produced for printing onto A1 size paper.
If printing on A3 please use the scale below for reference.

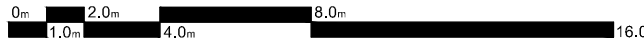


1:500 scale Bar
This Drawing has been produced for printing onto A1 size paper.
If printing on A3 please use the scale below for reference.




1:1250 scale Bar
This Drawing has been produced for printing onto A1 size paper.
If printing on A3 please use the scale below for reference.




DO NOT SCALE FROM THIS DRAWING. VERIFY ALL DIMENSIONS BEFORE
SETTING OUT, COMMENCING WORK OR MAKING ANY SHOP DRAWINGS.
REPORT ANY DISCREPANCIES TO SUPERVISING OFFICER IMMEDIATELY.
COPYRIGHT ©

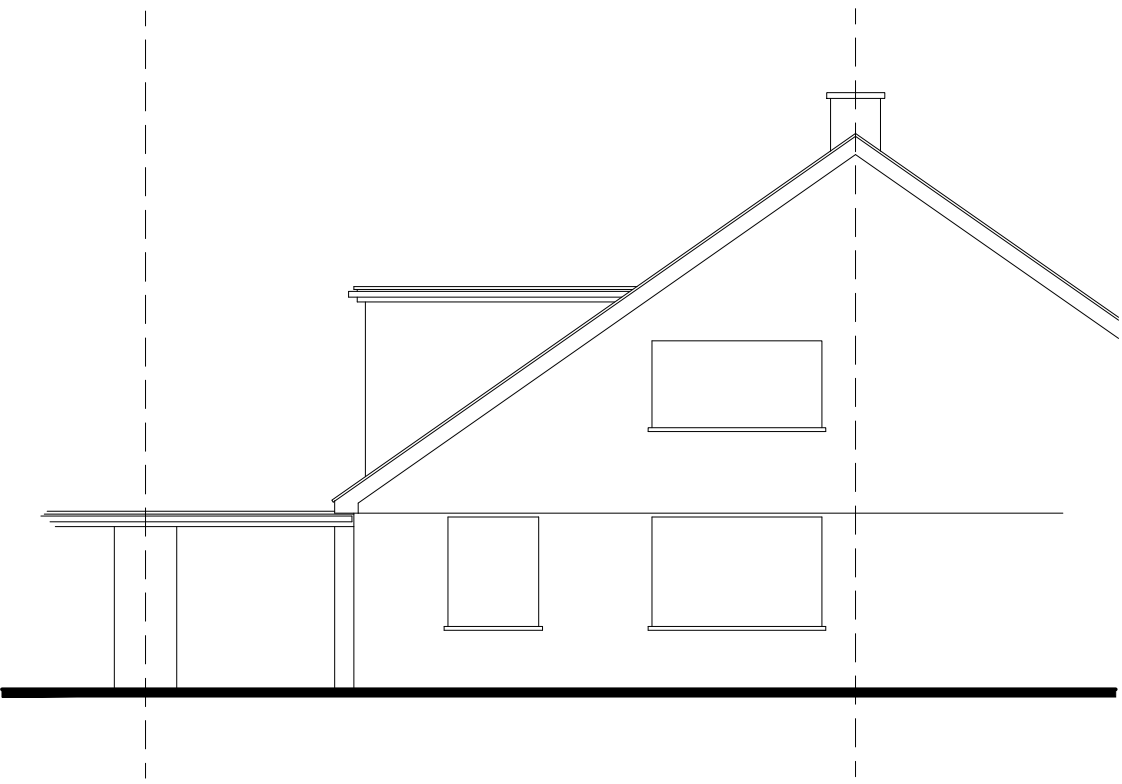


Front Elevation 1:100 Scale

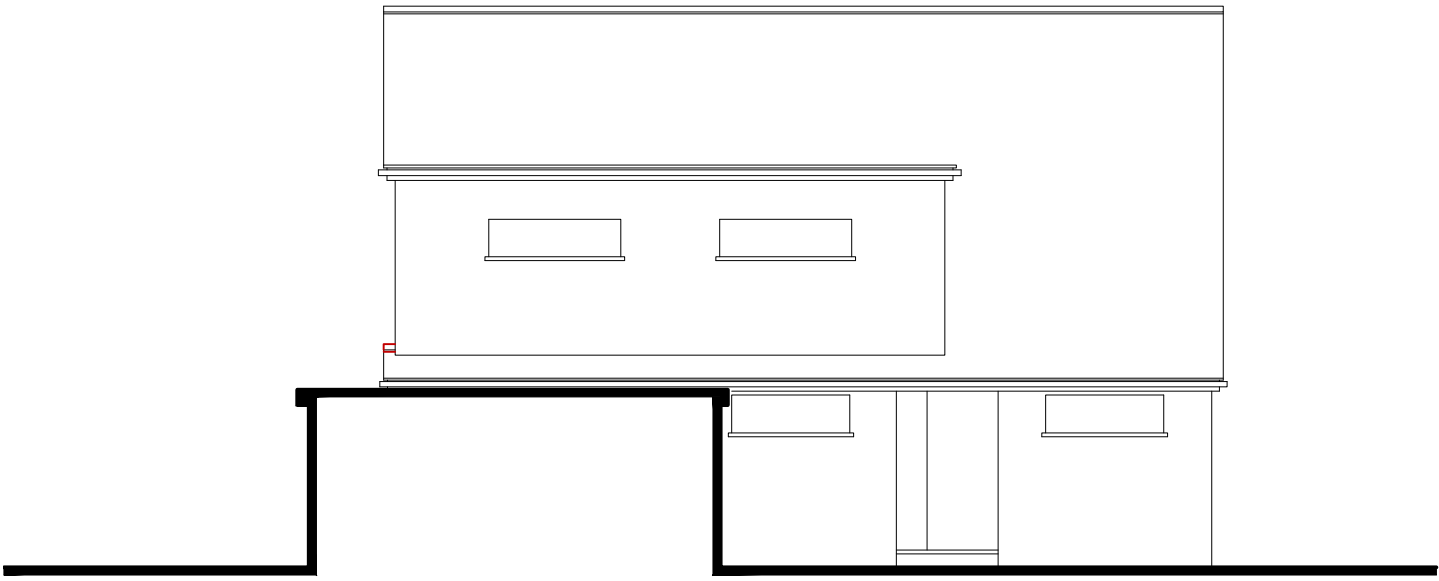


Side Elevation 1:100 Scale

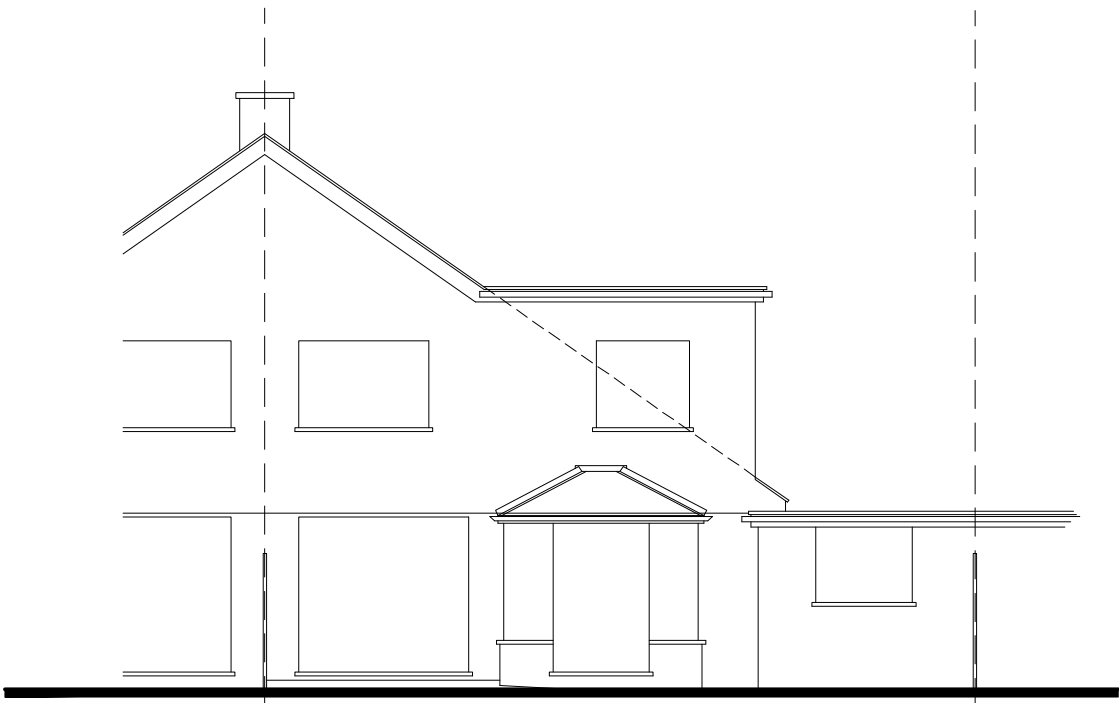


Rear Elevation 1:100 Scale

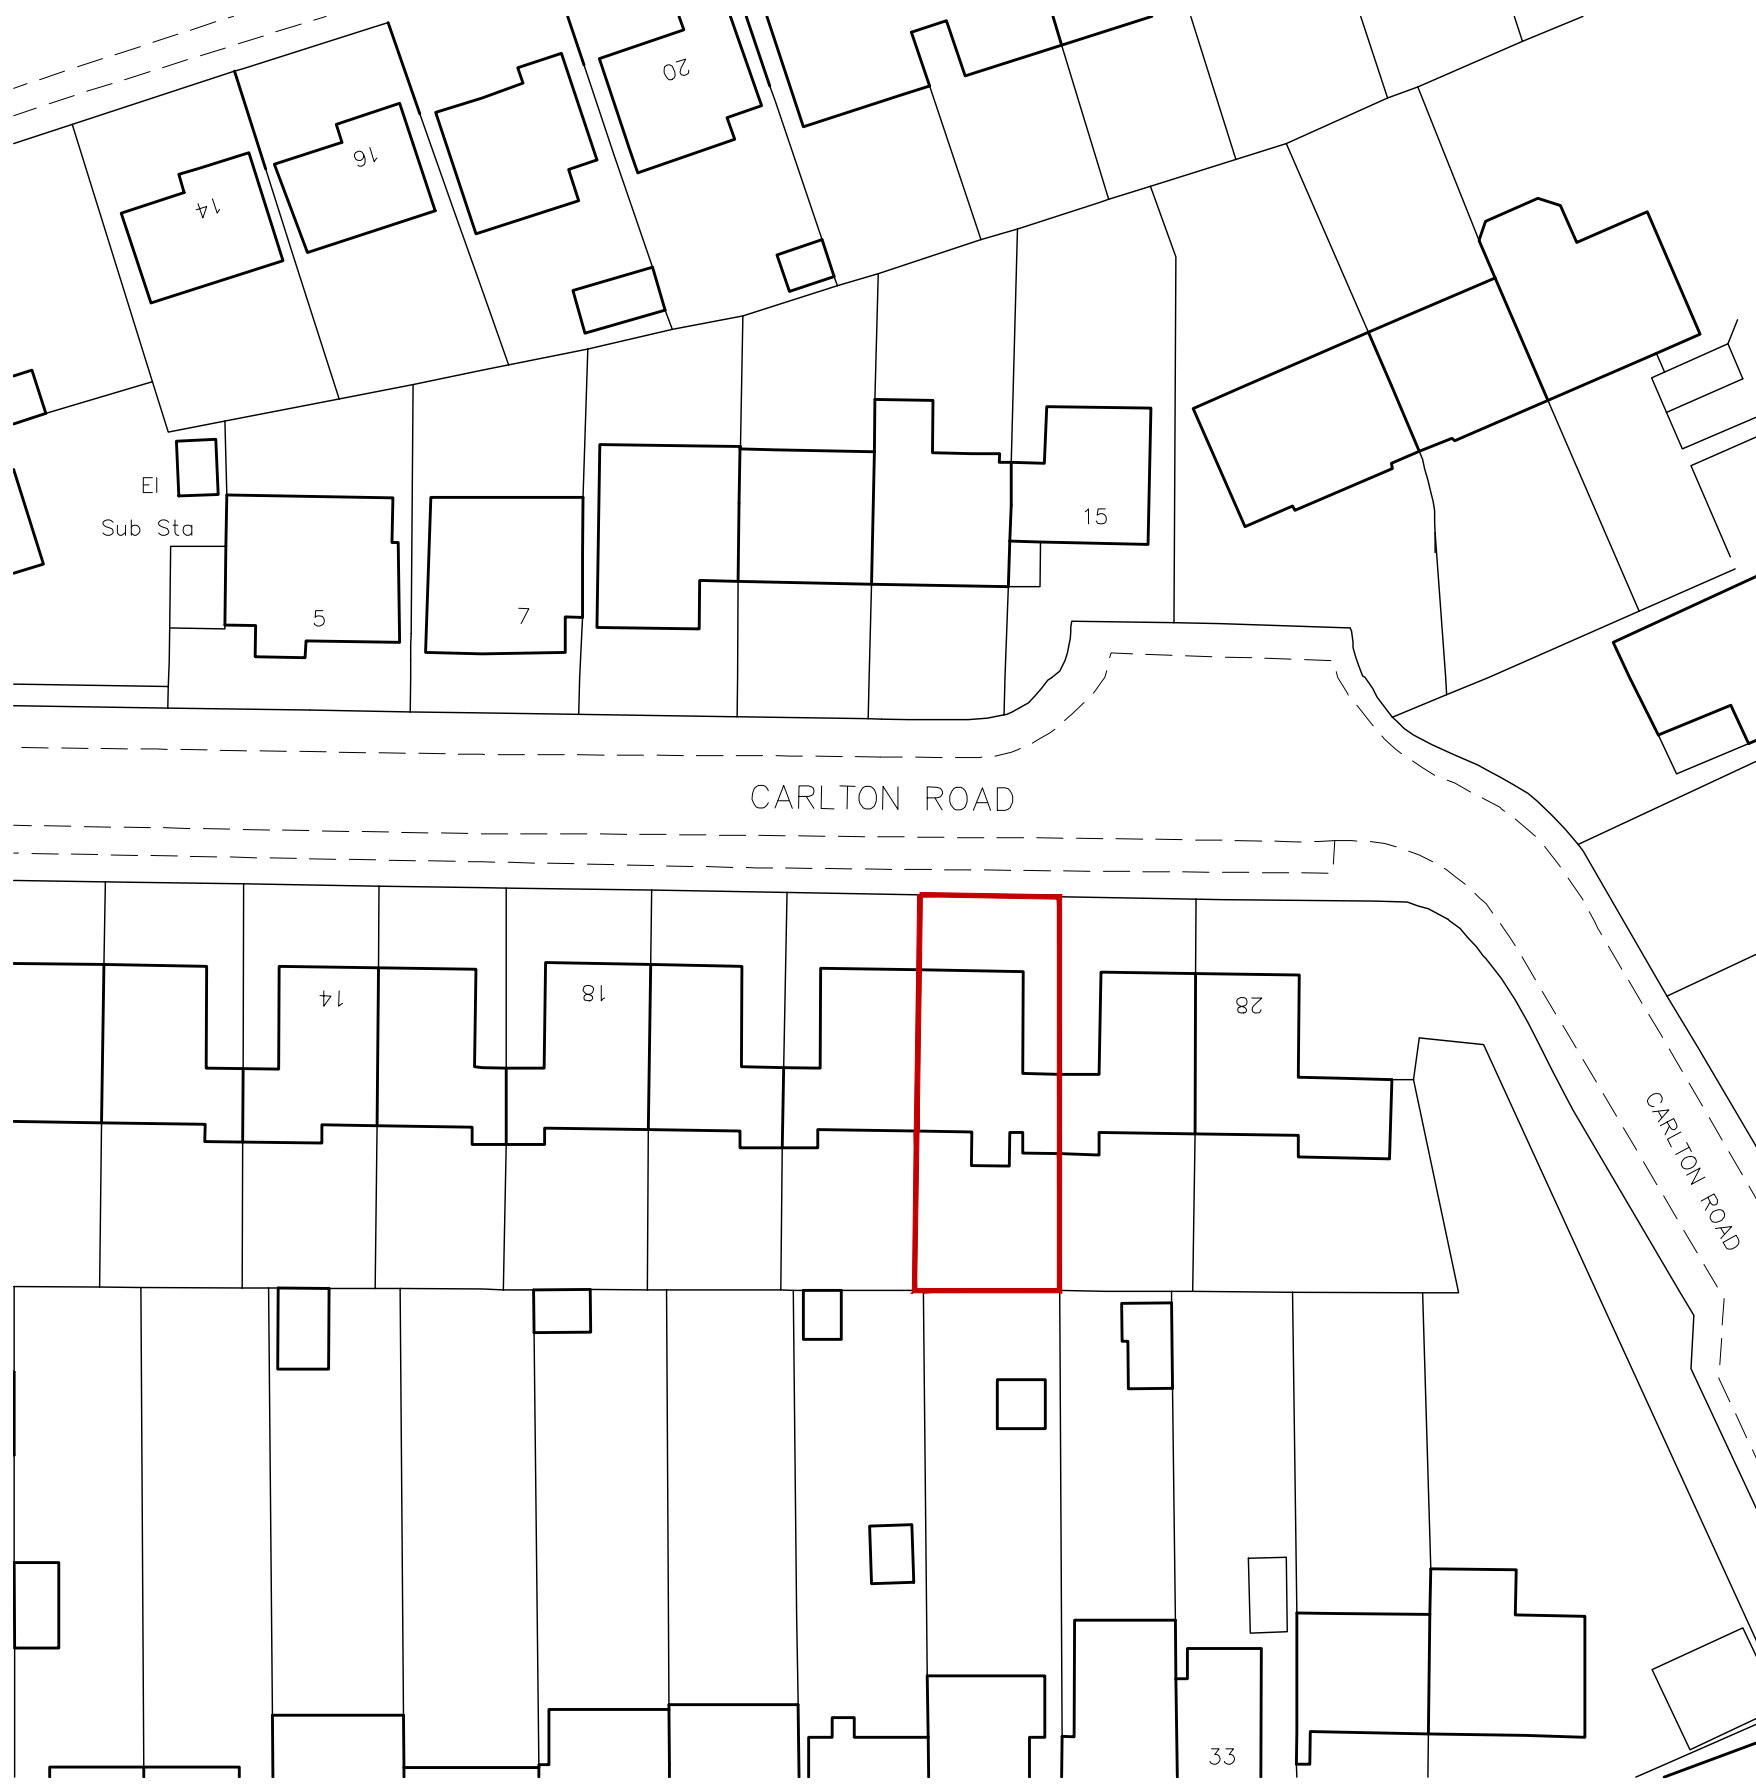

Site Plan 1:500 Scale

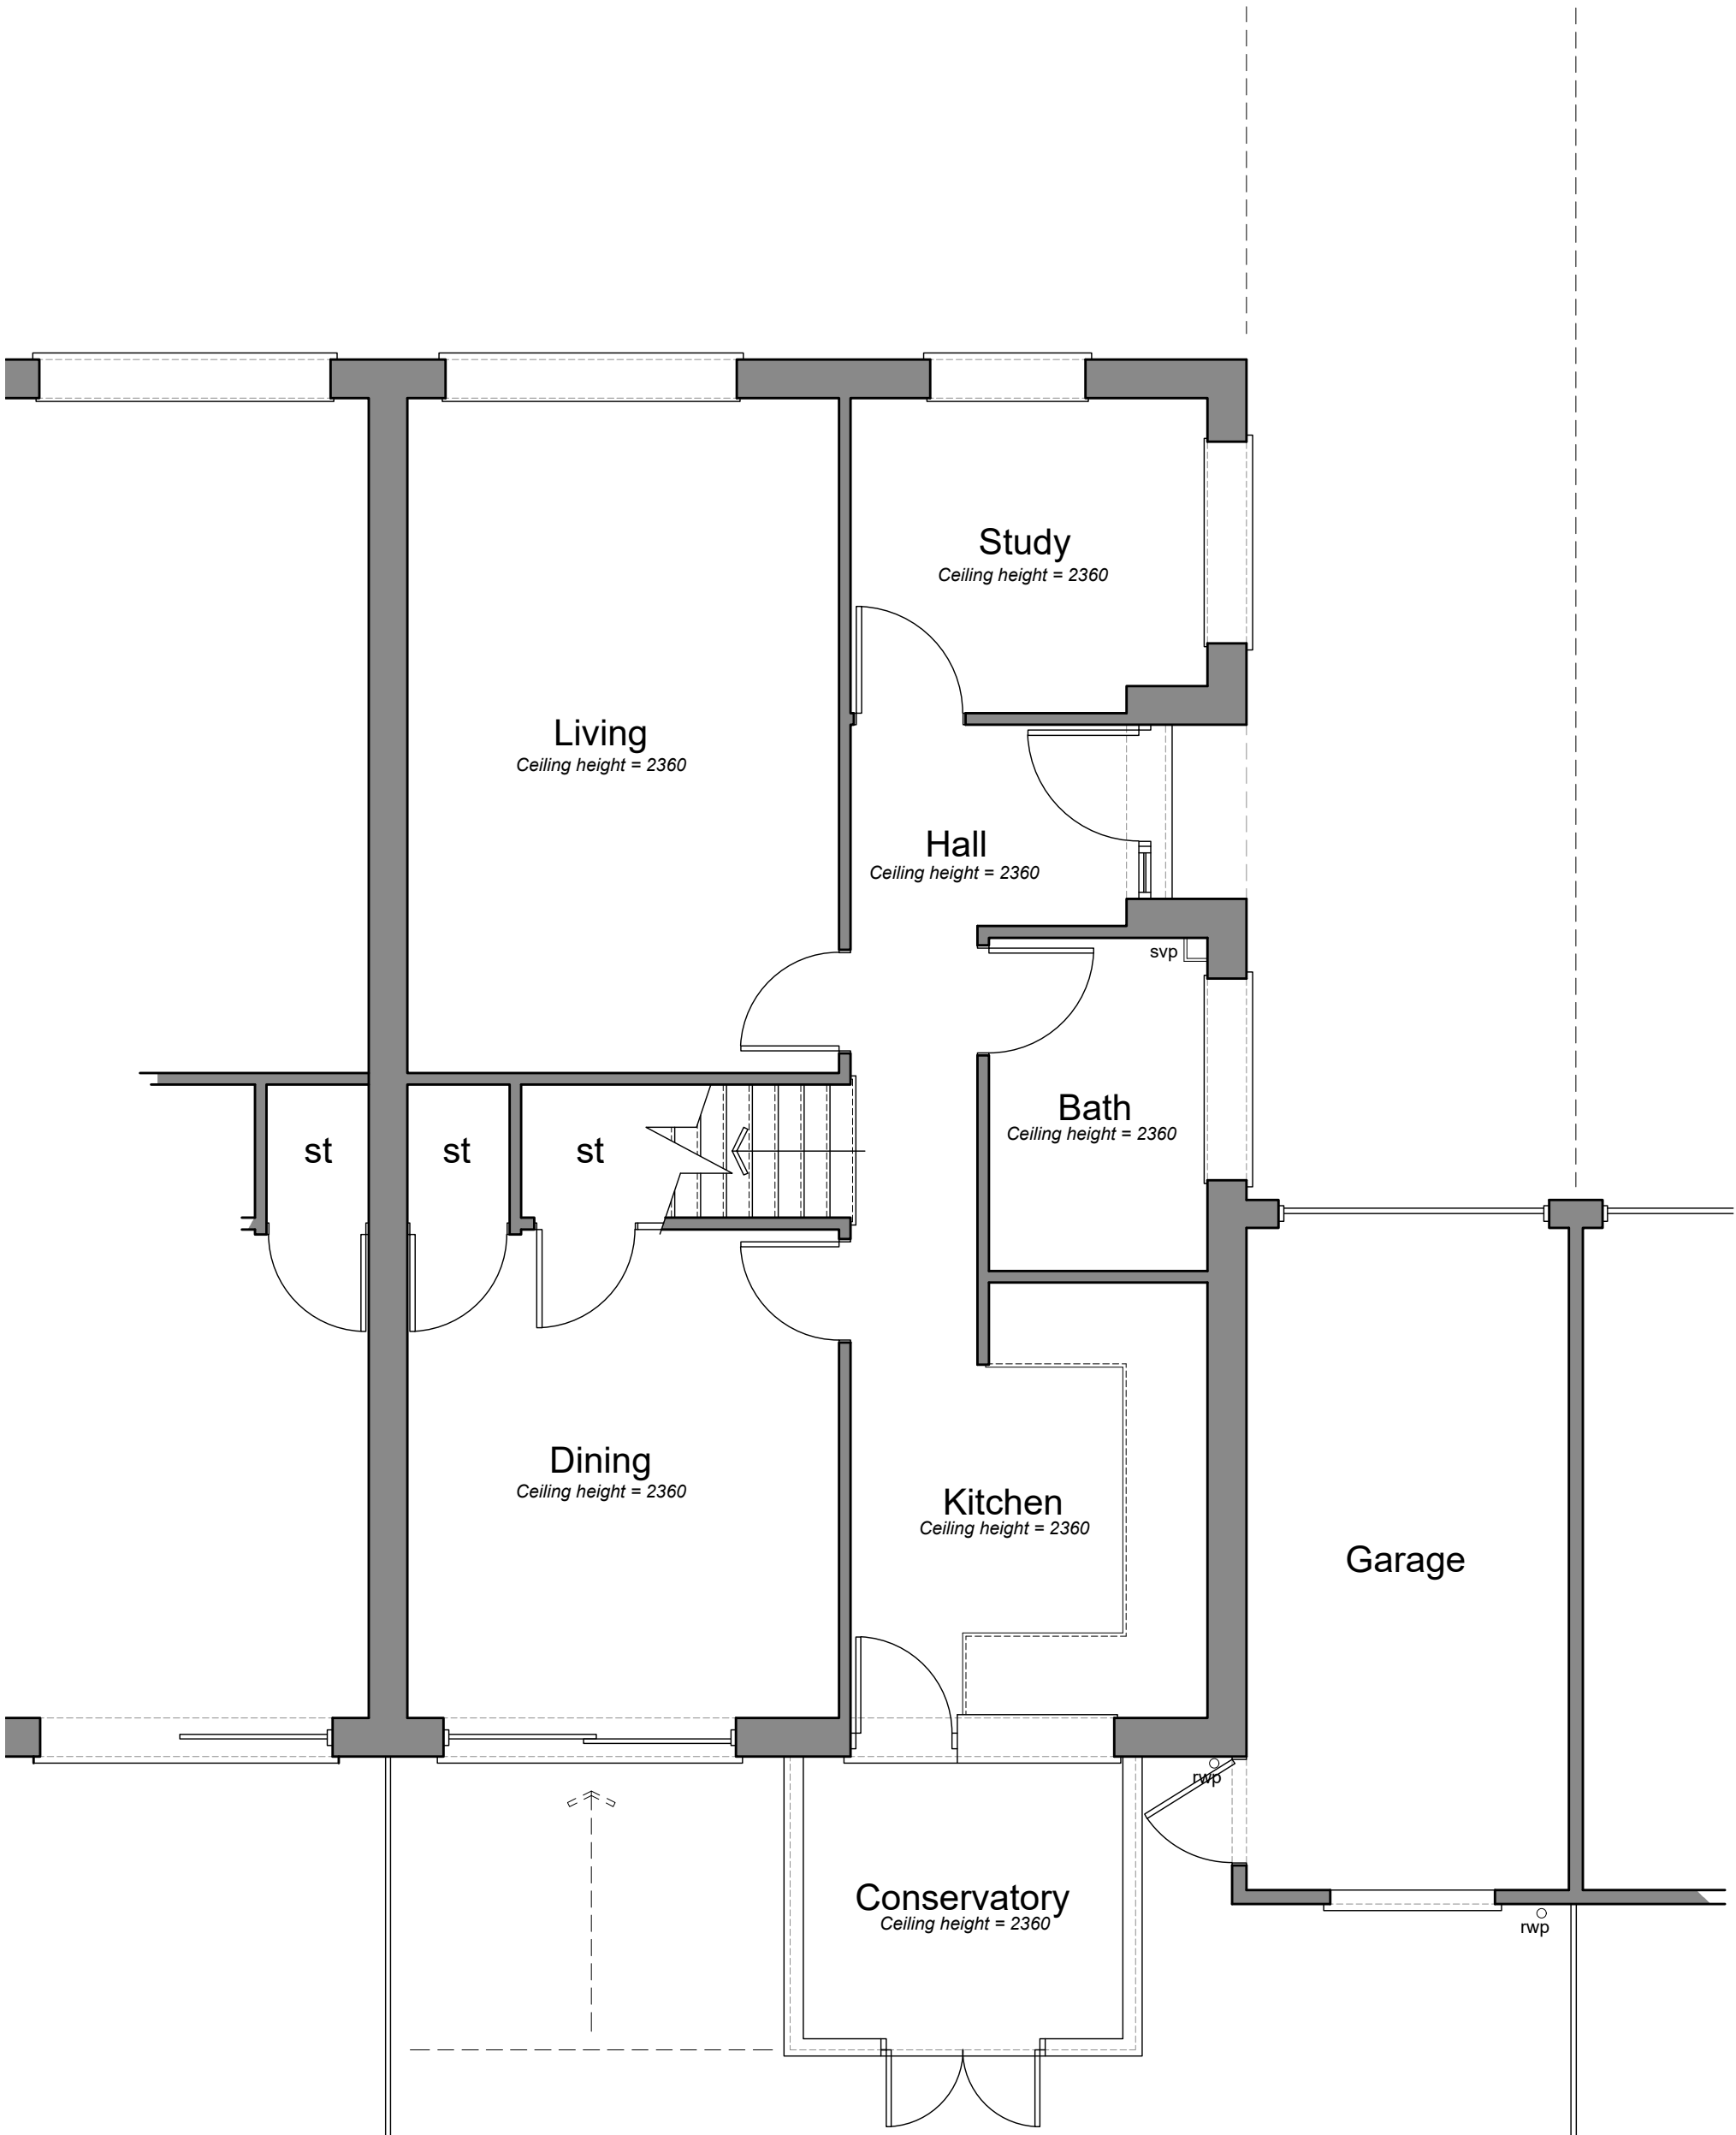


Ground Floor Plan 1:50 Scale

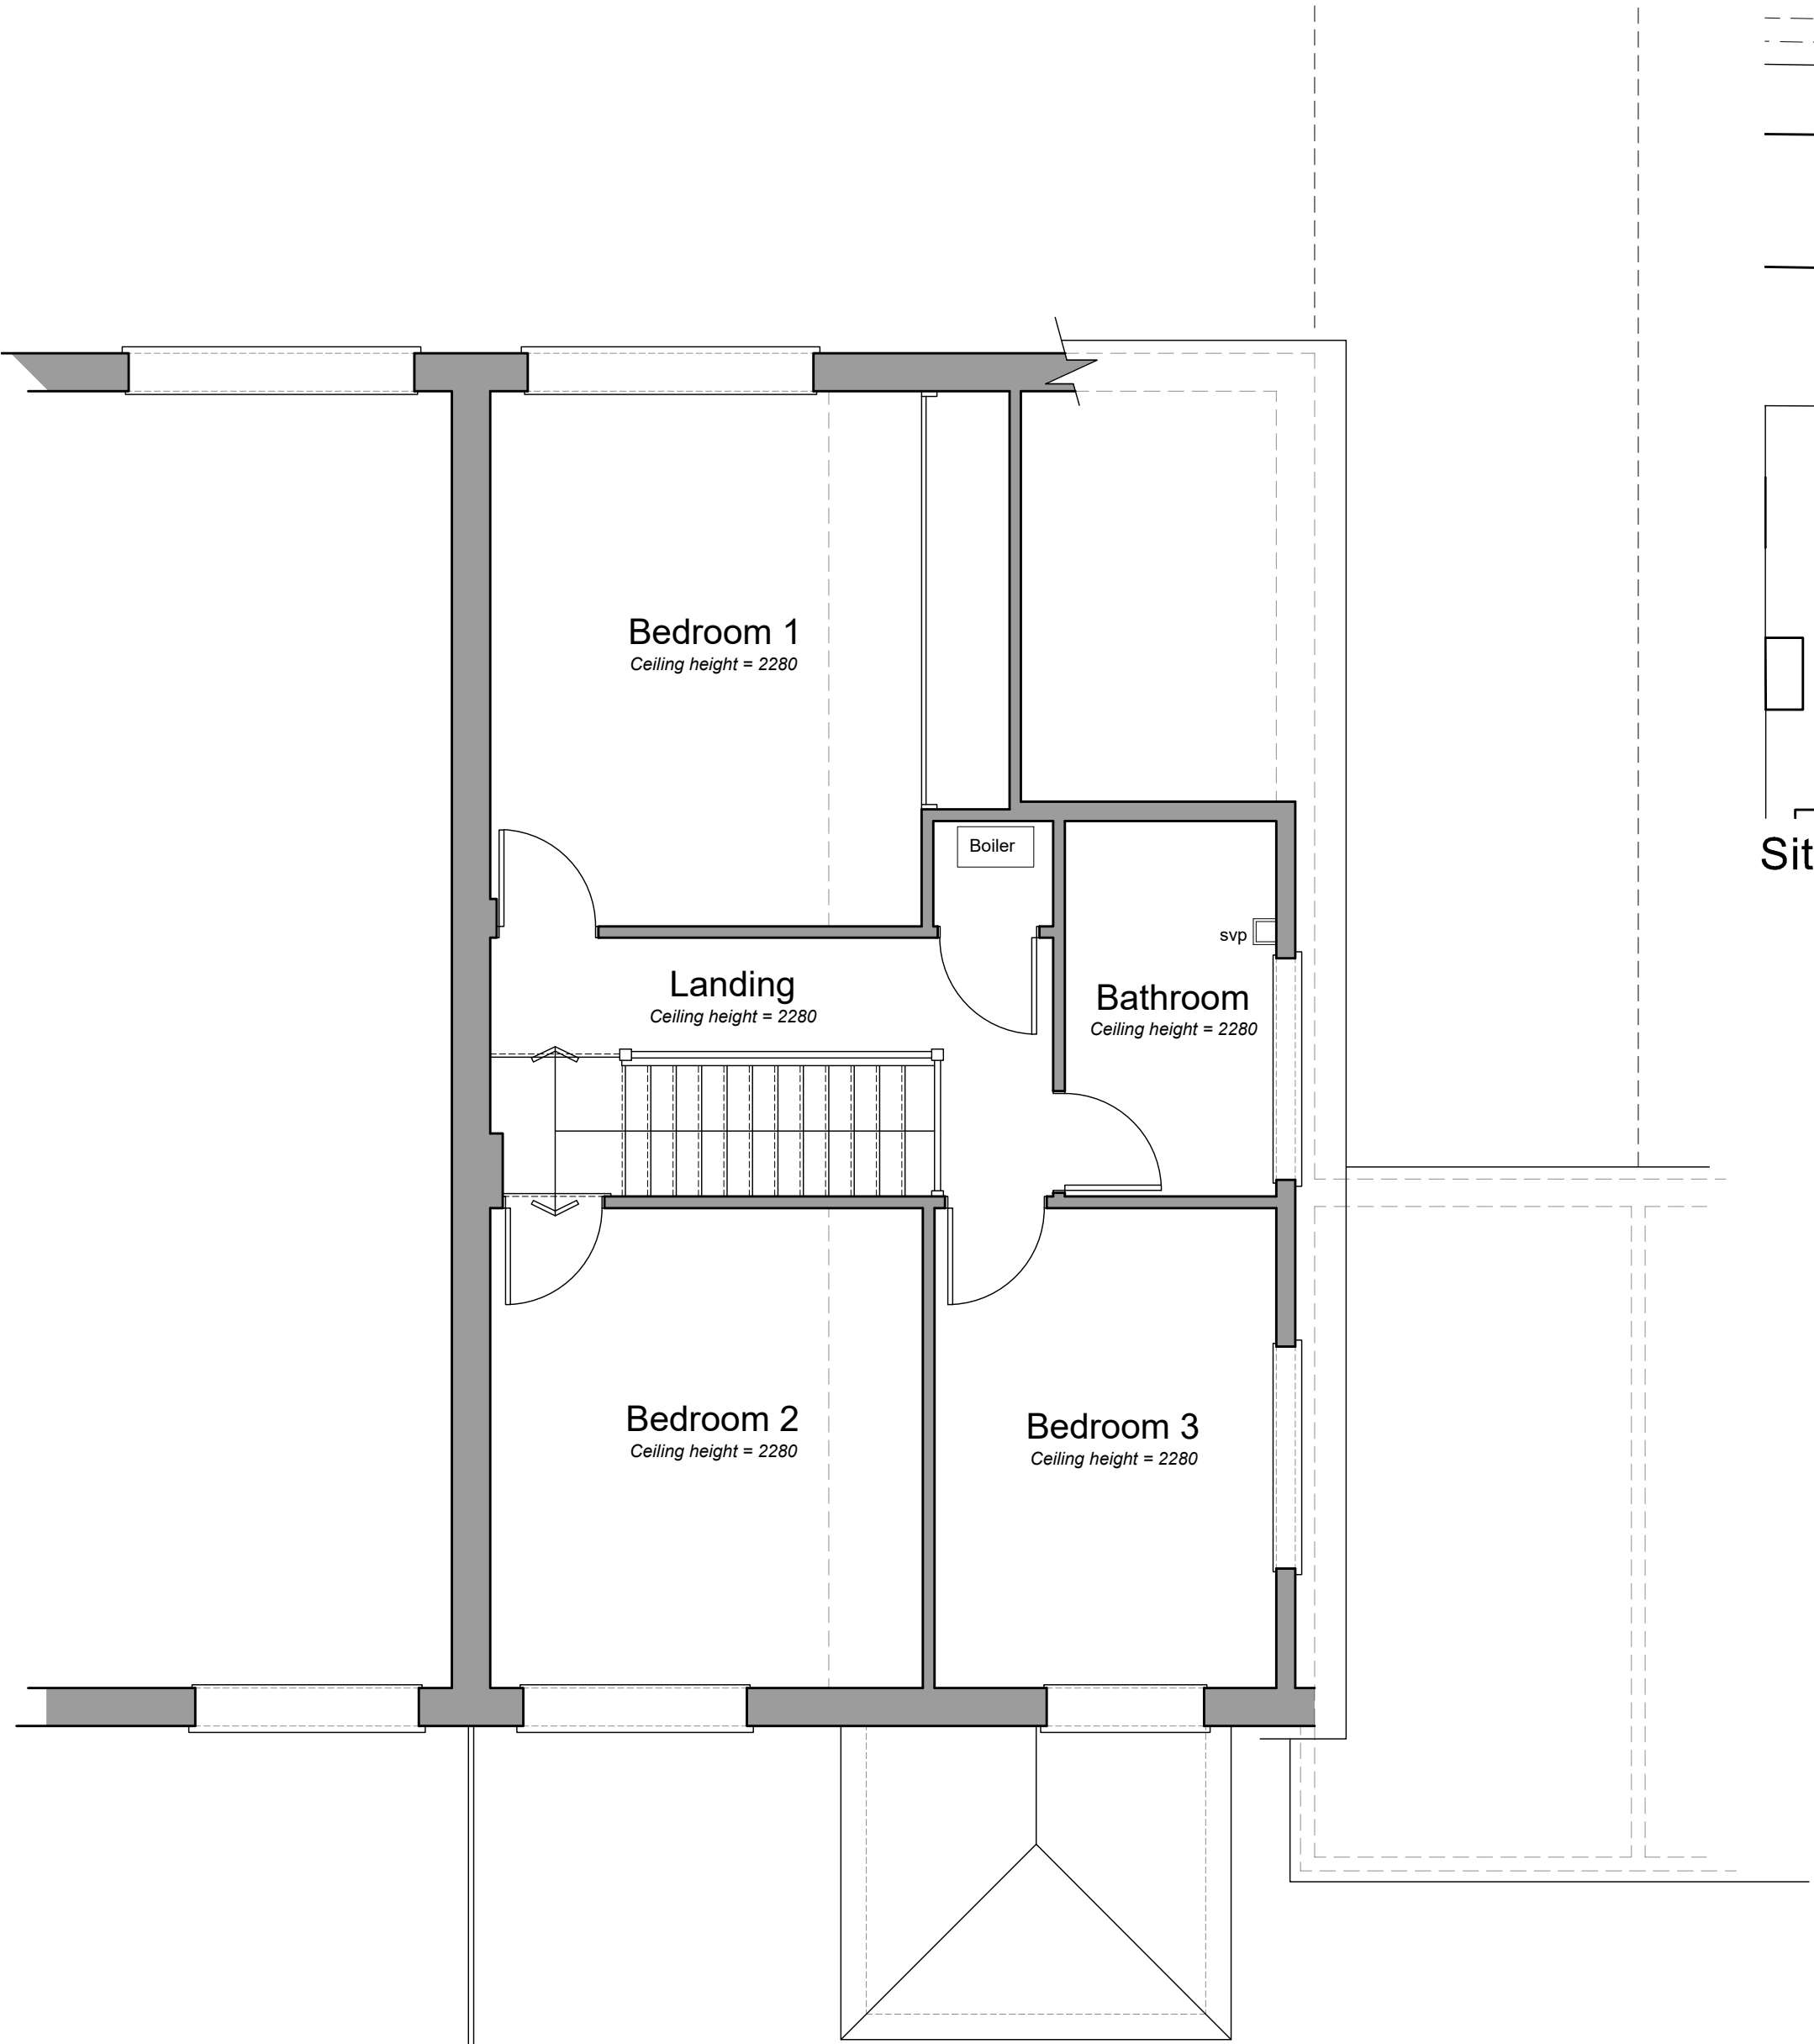

First Floor Plan 1:50 Scale



Location Plan 1:1250 Scale

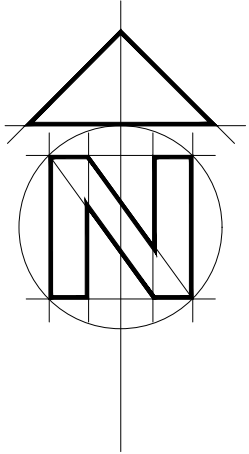

CLIENT **Mr & Mrs Godfrey**

JOB **24 Carlton Road, Caversham
Reading, Berkshire, RG4 7NT
EXISTING PLANS & ELEVATIONS**

SCALE **As Shown** DRAWN **P Bonney** DATE **March 2019**

BA

14 Hornbeam Close
Wokingham
RG41 4UR
07515 355770

BA 0141 | 01