



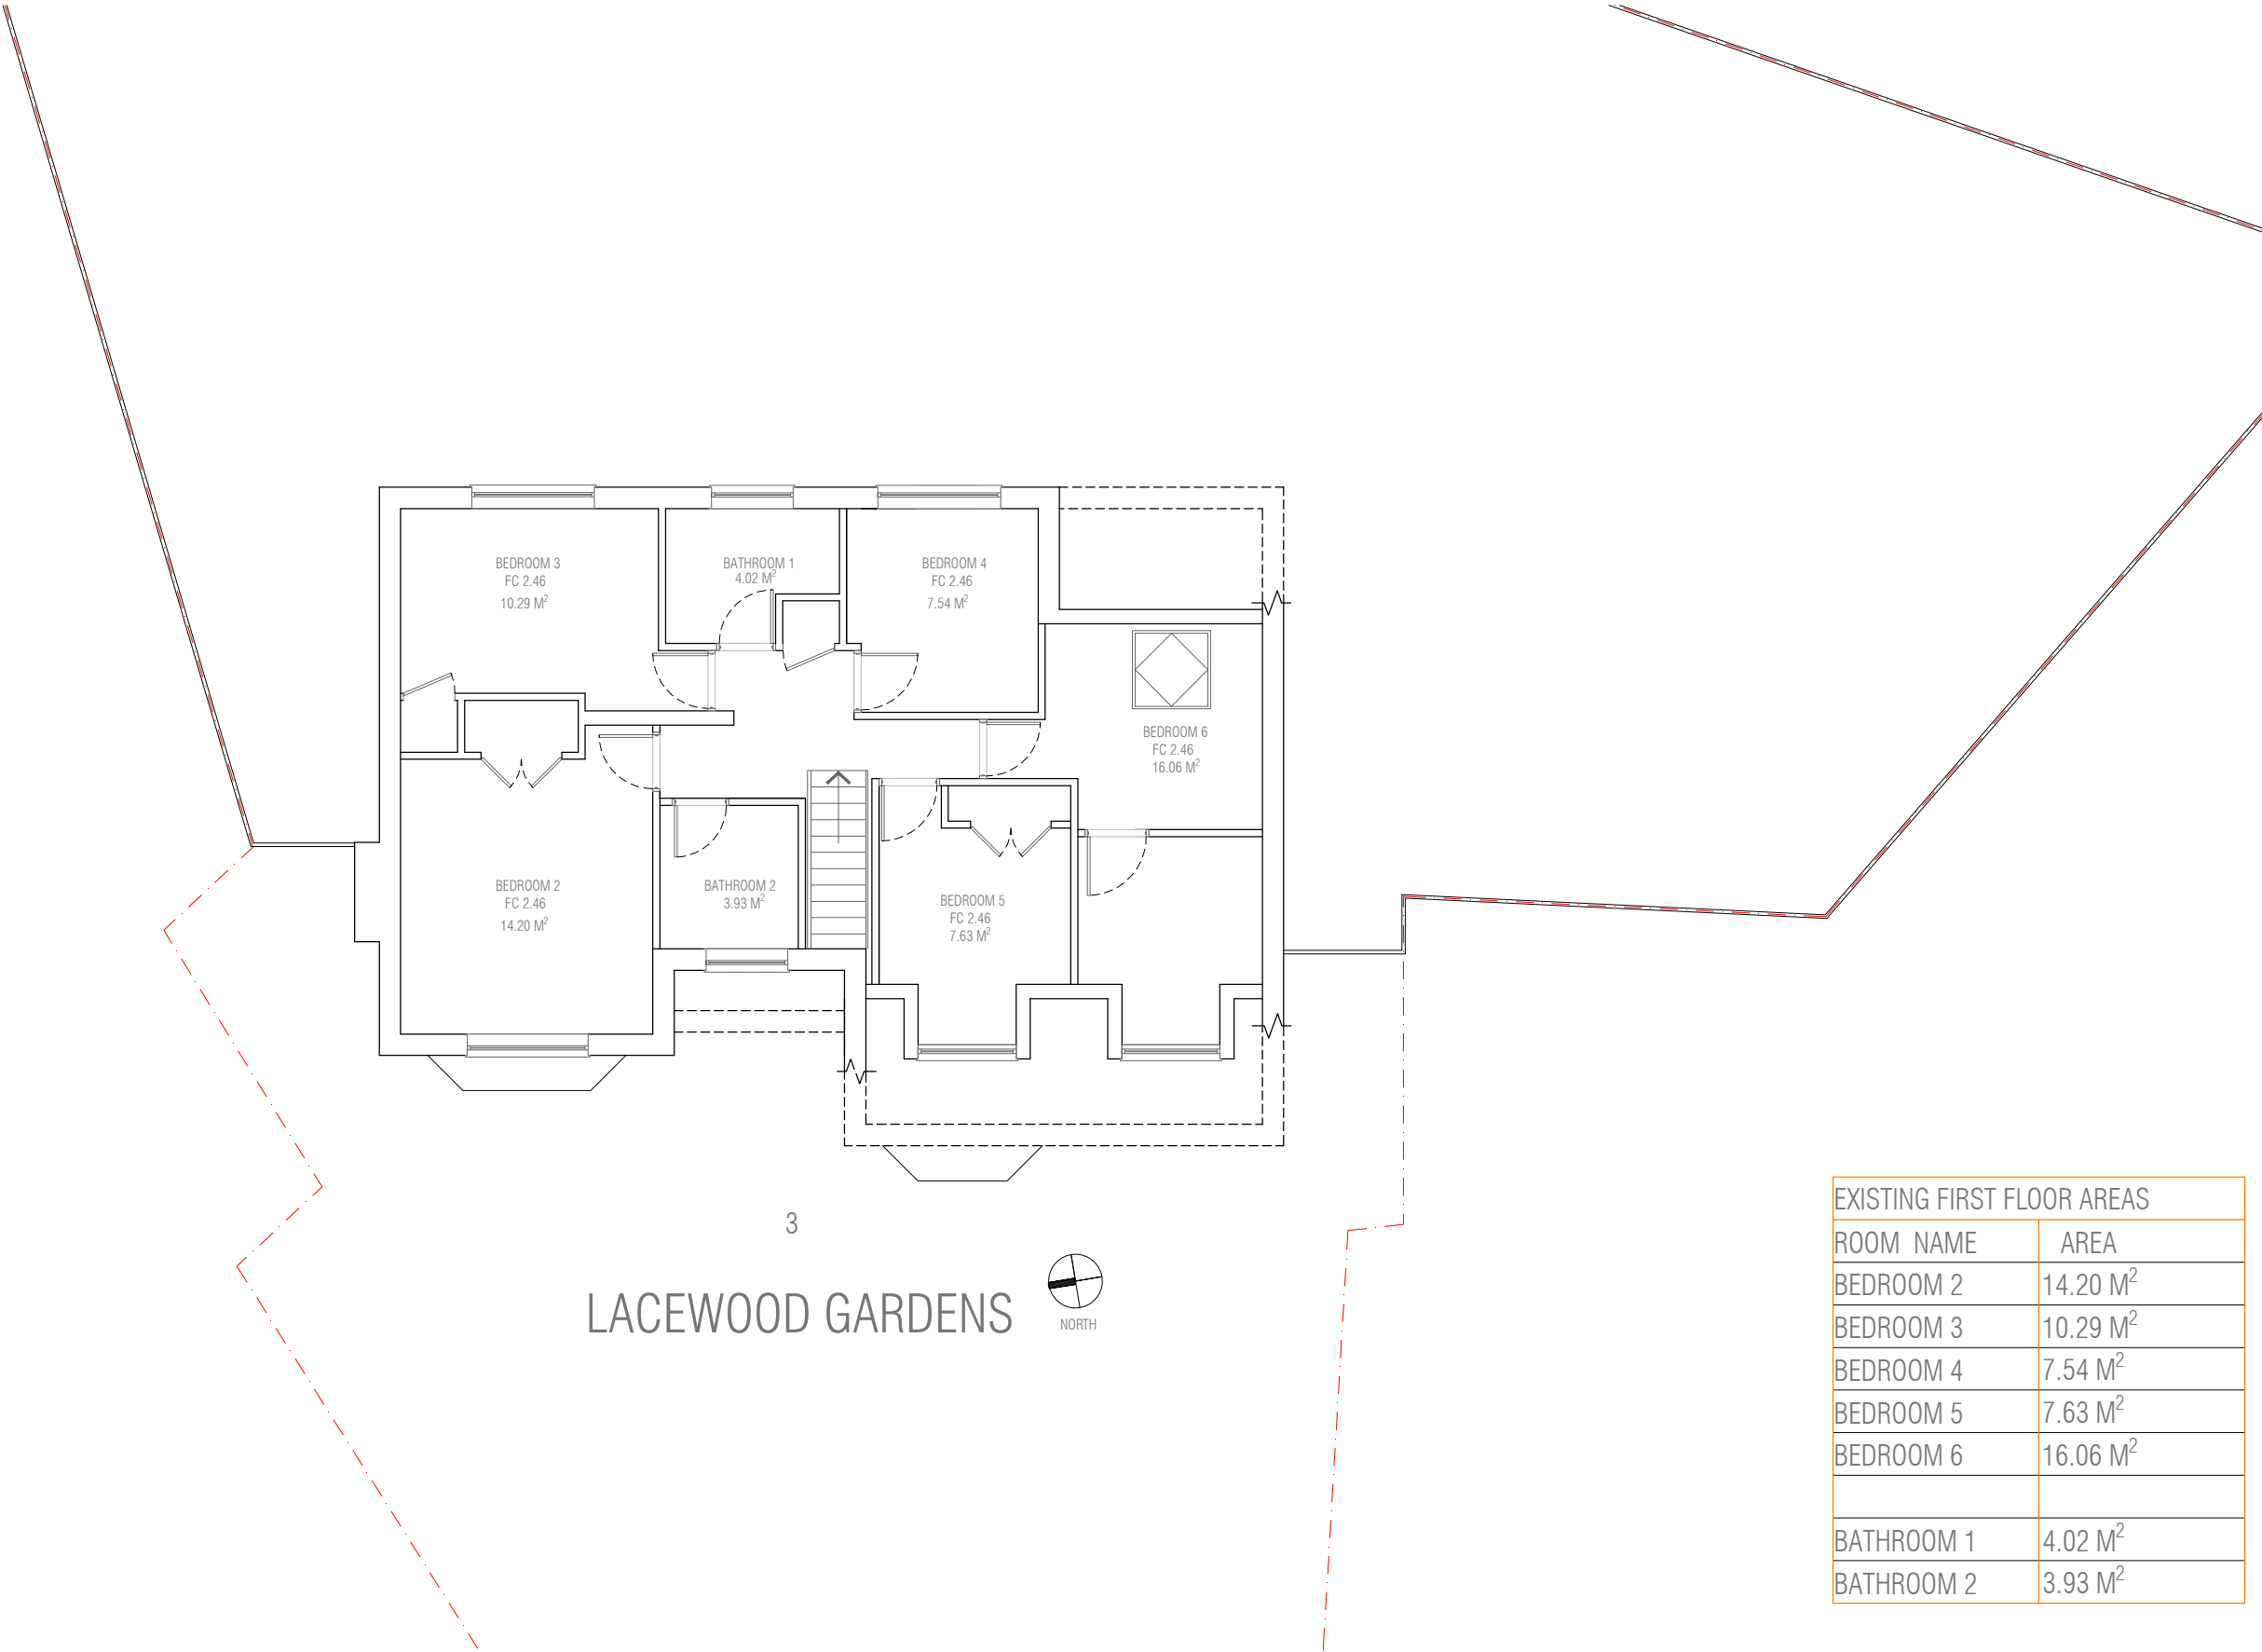

EXISTING FIRST FLOOR AREAS	
ROOM NAME	AREA
BEDROOM 2	14.20 M ²
BEDROOM 3	10.29 M ²
BEDROOM 4	7.54 M ²
BEDROOM 5	7.63 M ²
BEDROOM 6	16.06 M ²
BATHROOM 1	4.02 M ²
BATHROOM 2	3.93 M ²

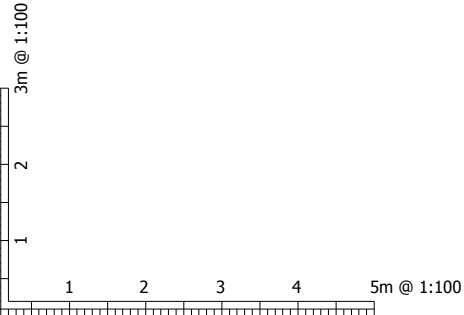

© Copyright Studio RHL This drawing is prepared solely for design and planning submission purposes. It is not intended or suitable for either Building Regulations or Construction purposes and should not be used for such. Report all discrepancies to Studio RHL immediately. All dimensions to be confirmed by the Contractor prior to commencement of the works.		Revisions		Client: 3 LACEWOOD GARDENS READING RG2 8JW	Project: Proposed change of use from single dwelling to HMO at 3 Lacewood Gardens Reading RG2 8JW	STUDIO RHL Suite 130, 186 St Albans's Road, Watford, Herts WD24 4AS telephone: 01923 590 179 mobile: 0781 2508142 e-mail: raheel.ellias@gmail.com	
						Date: Aug 2019	Project No: 495/19
						Scale: 1:100@A3	Drawing No: PL- 004