
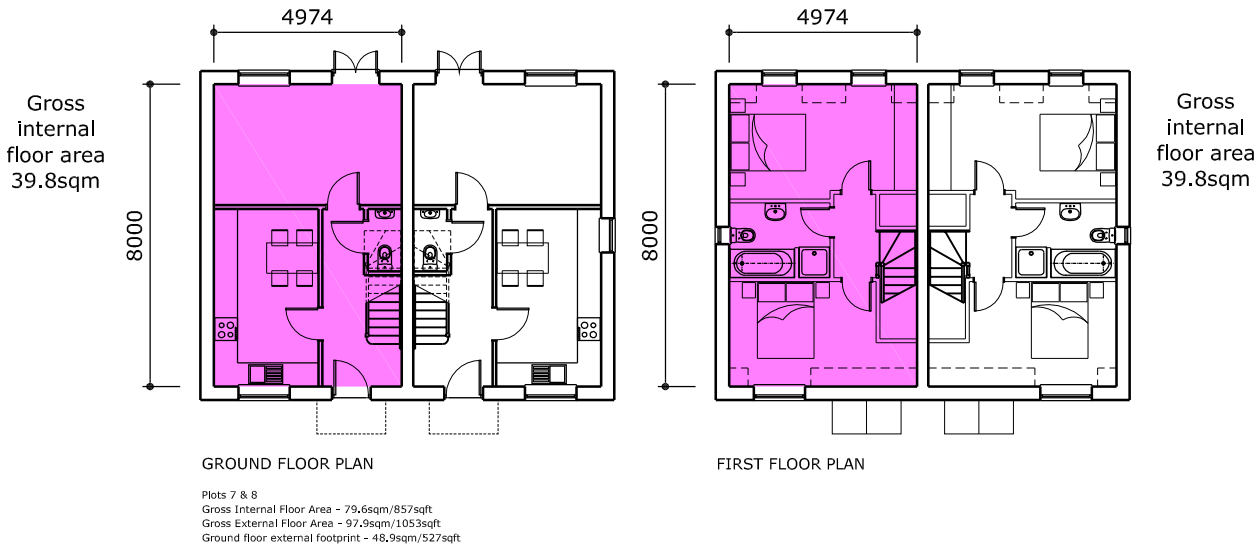
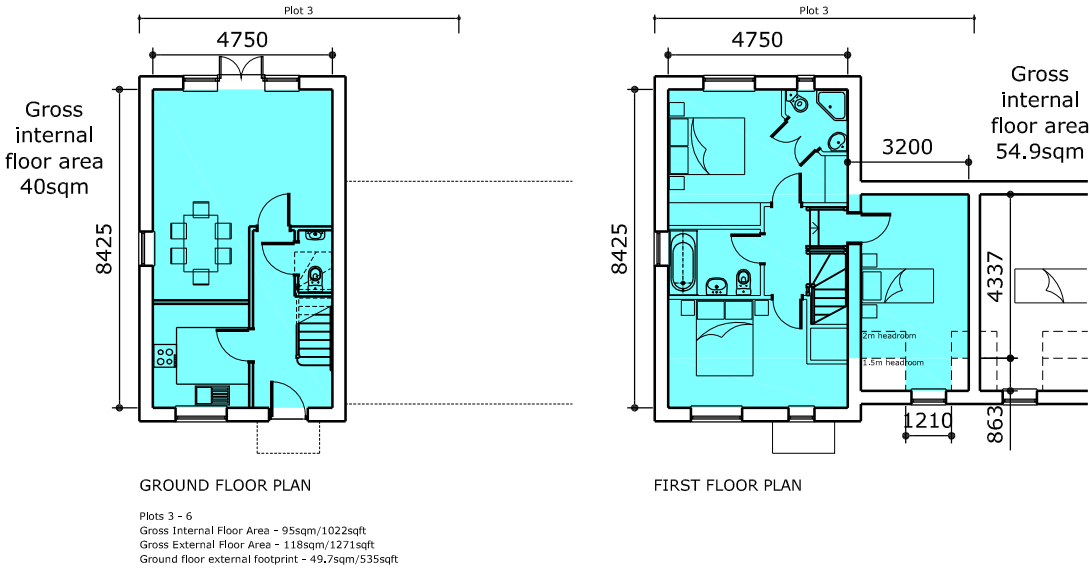
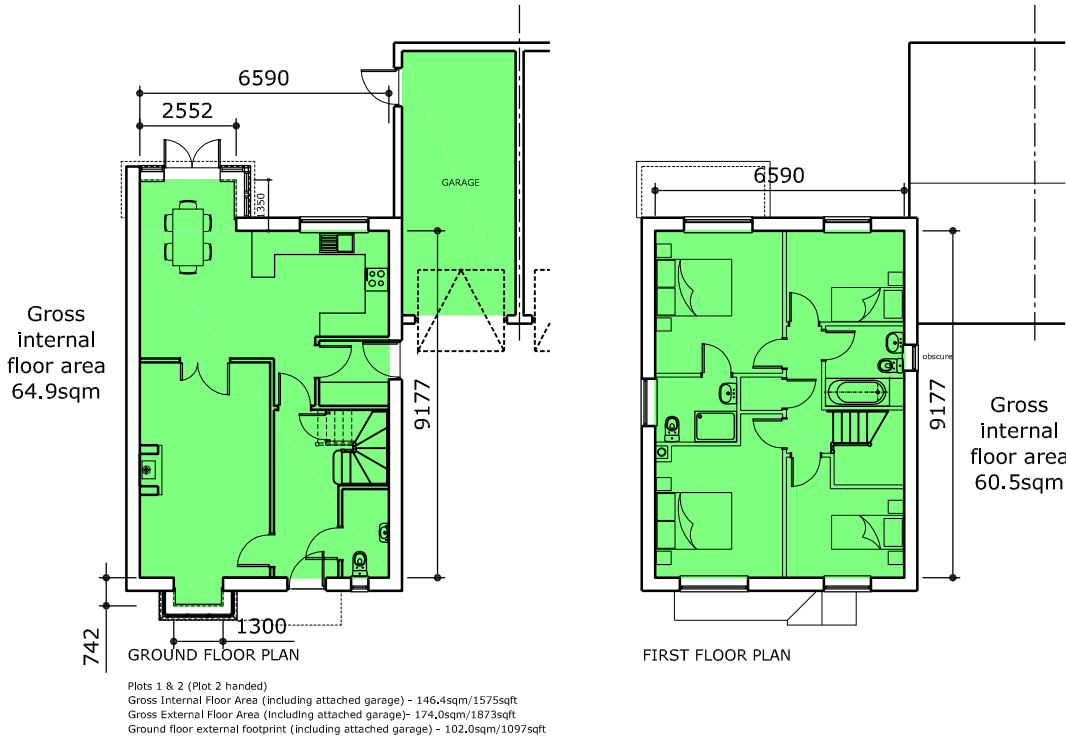


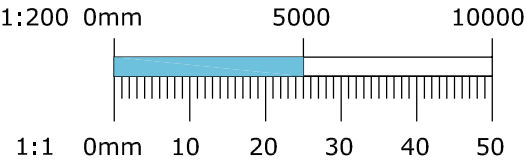

Rev A 13/03/19 Internal garage area added to plots 1 & 2 SA

on behalf of: CaldecotteGroup

issued for: PLANNING

project: Gardeners Arms Reading

project number: 6816



drawing: Floor Areas

scale: 1:200 paper size: A3 drawn by: SA date: 31/01/19

drawing number: 21 revision: A checked: date: XX/XX/XX

sursham tompkins est 1961 architectural services & project management

cottage farm sywell northampton NN6 0BJ
t: 01604 64 65 66 f: 01604 64 63 62 e: info@surshamtompkins.co.uk
w: www.surshamtompkins.co.uk