




 **BLOCK PLAN**
SCALE 1:500

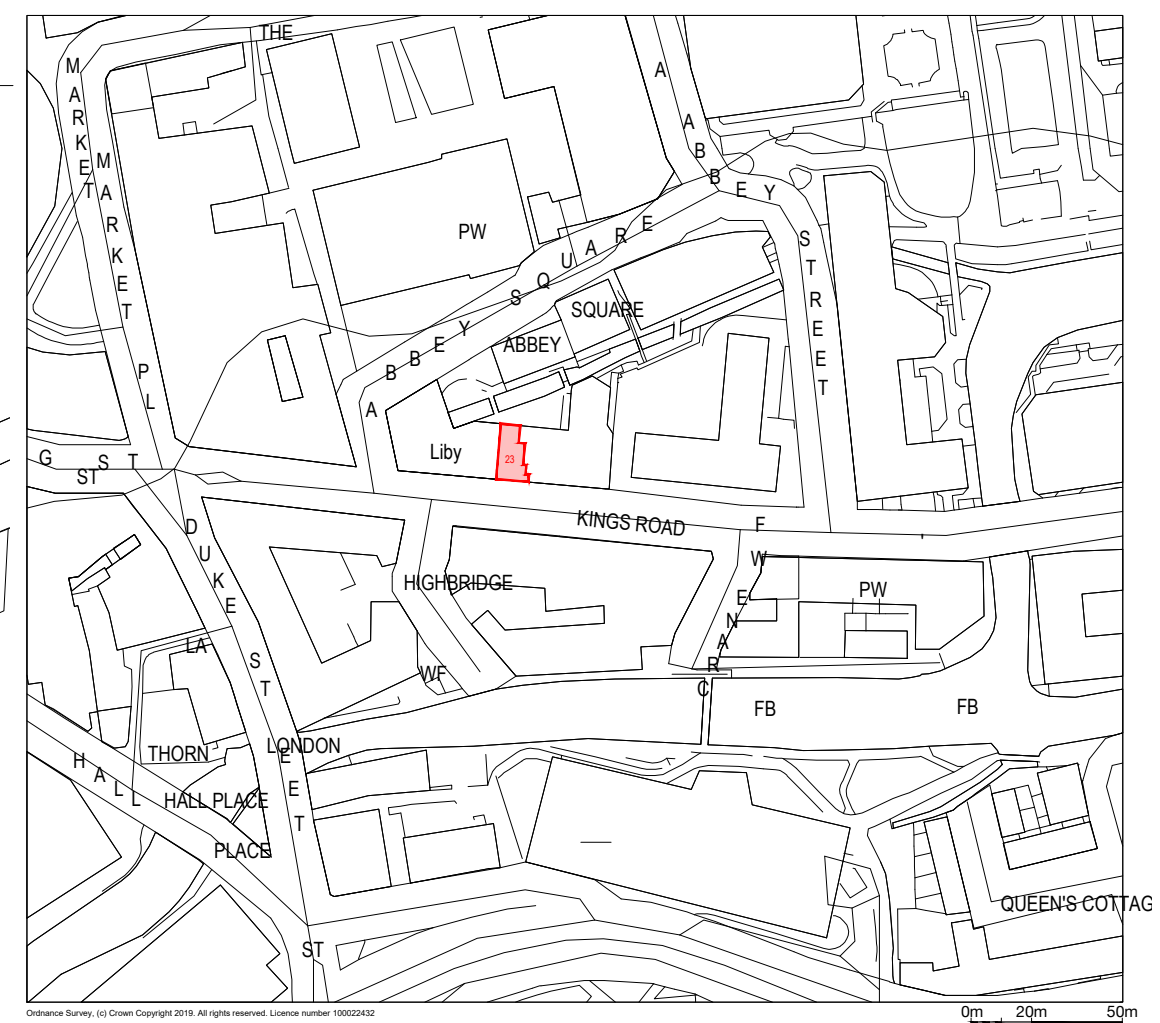

 **LOCATION PLAN**
SCALE 1:2500

PLANNING ISSUE


QUADRANT DESIGN

PROJECT:
QUADRANT DESIGN OFFICE

PROJECT NO.:
DATE:

SHEET TITLE:
SITE LOCATION PLANS

SCALE: AS SHOWN INDICATED
DRAWN BY: SK

SHEET NO.:
QD-A0-00


QUADRANT DESIGN

23 KINGS ROAD
READING, RG1 3AR
T: 0118 9591 581
e: hello@quadrantdesign.co.uk
w: quadrantdesign.co.uk