

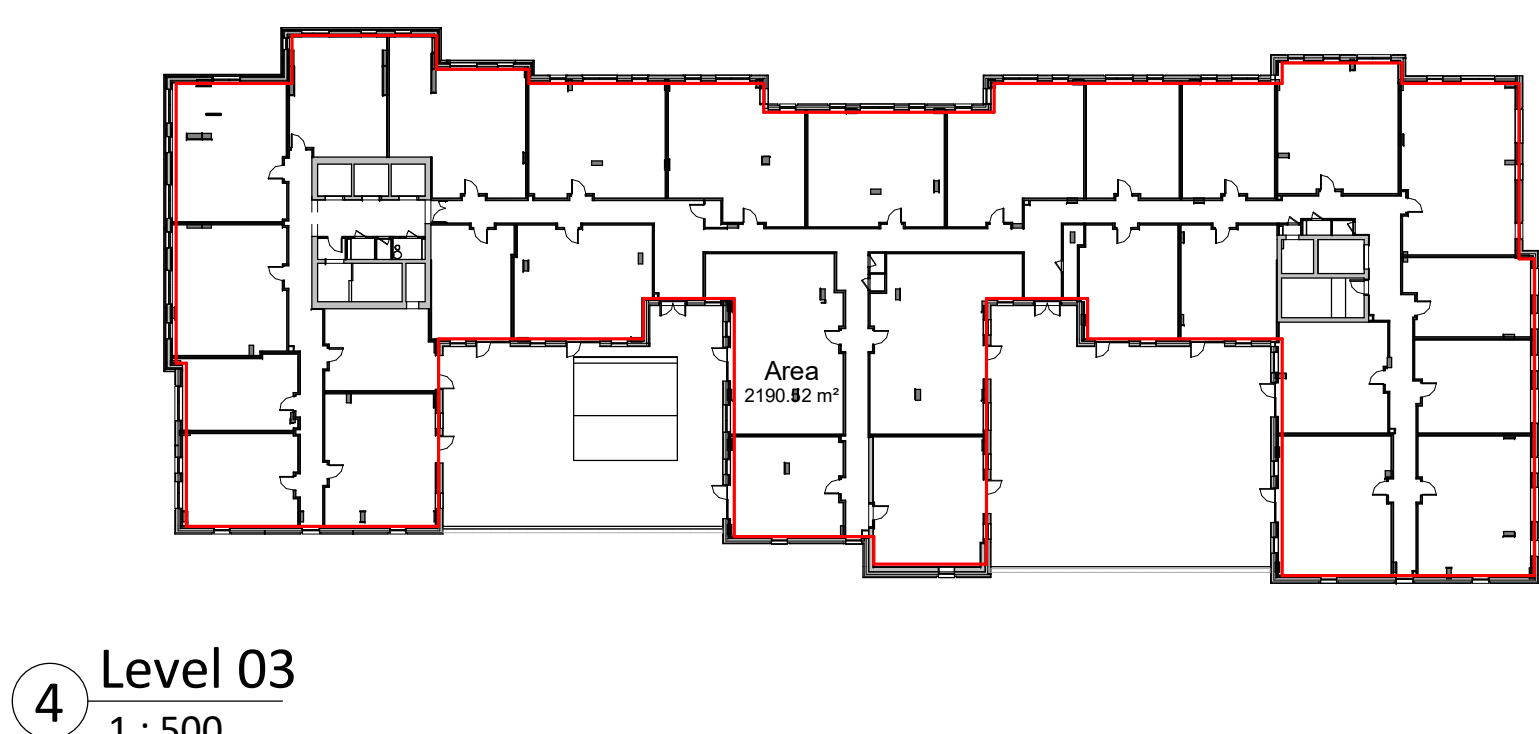
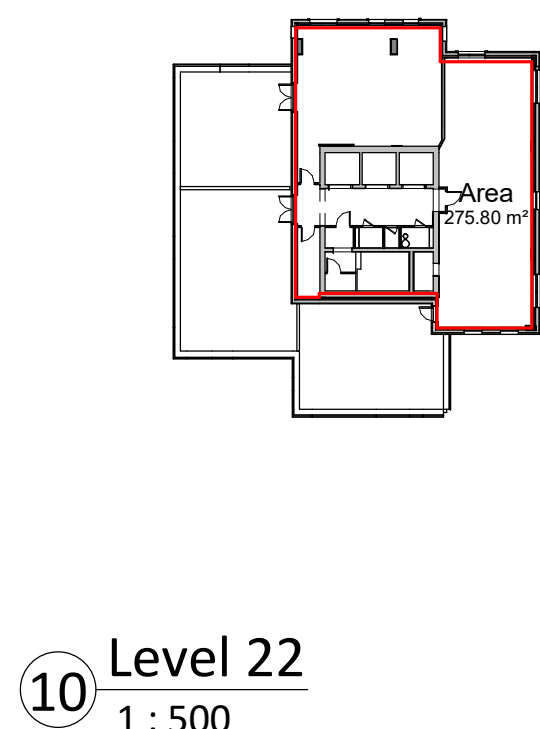
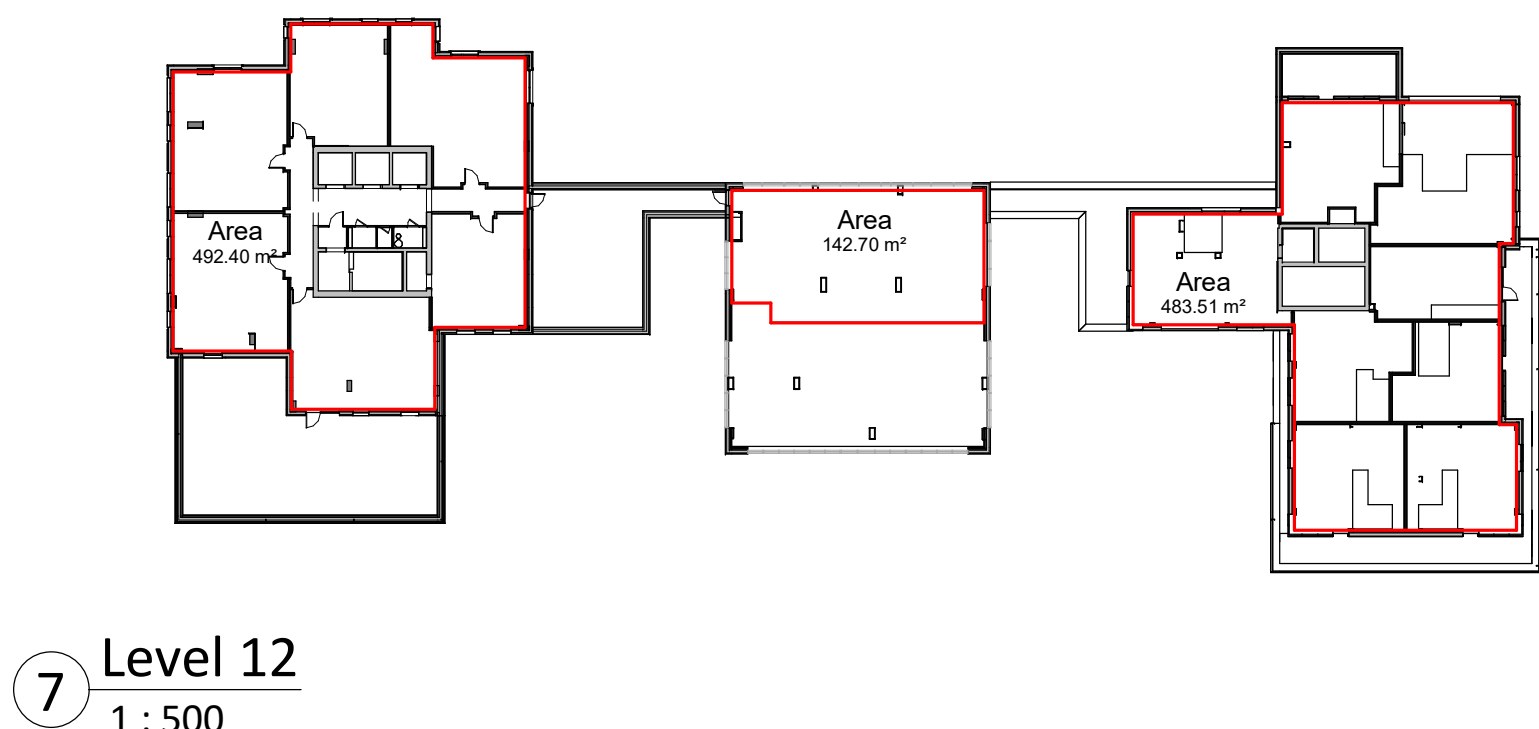
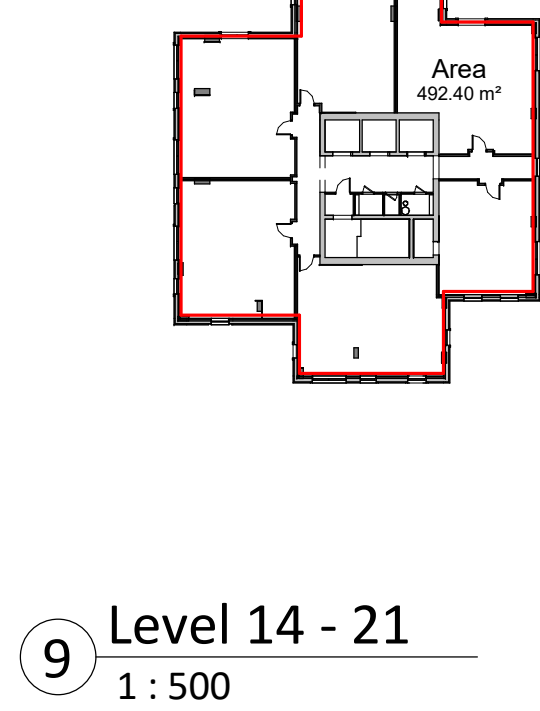
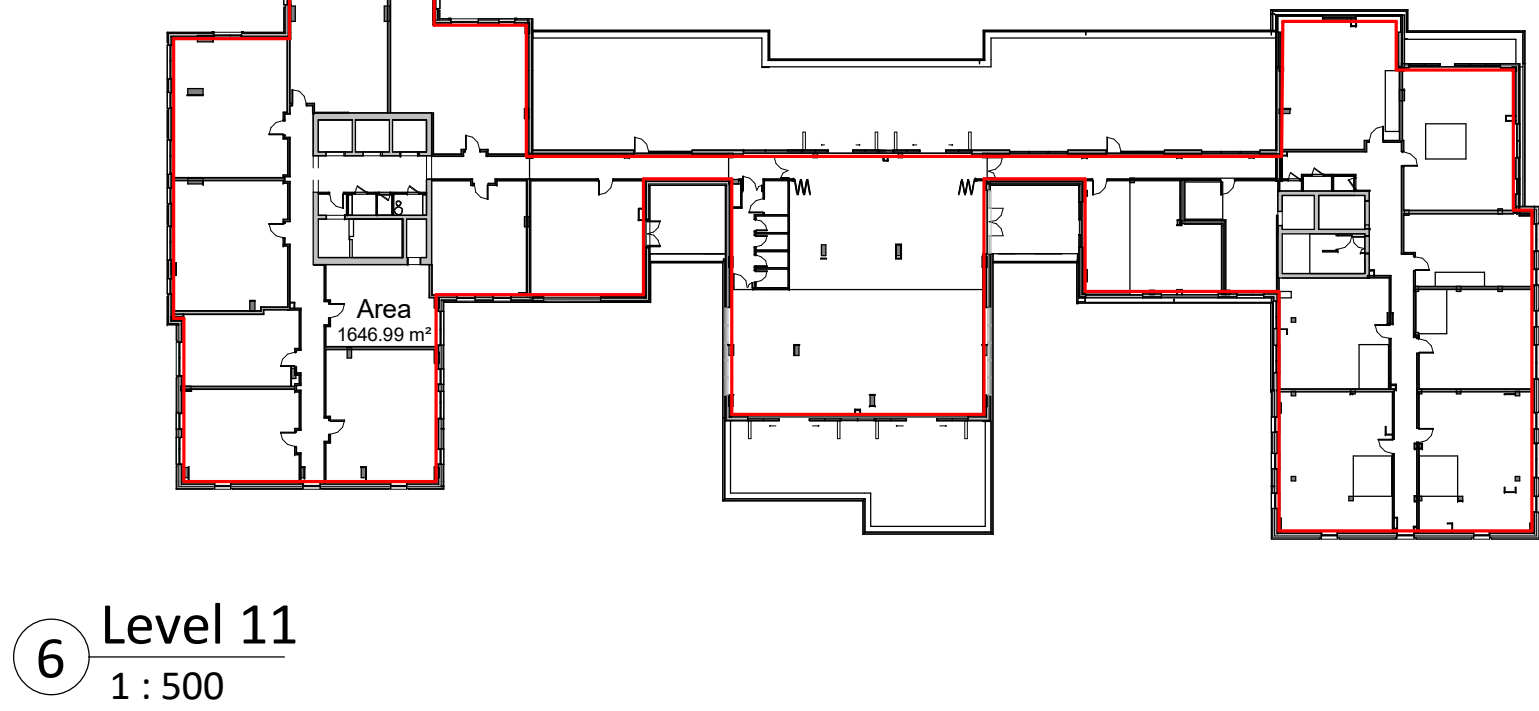
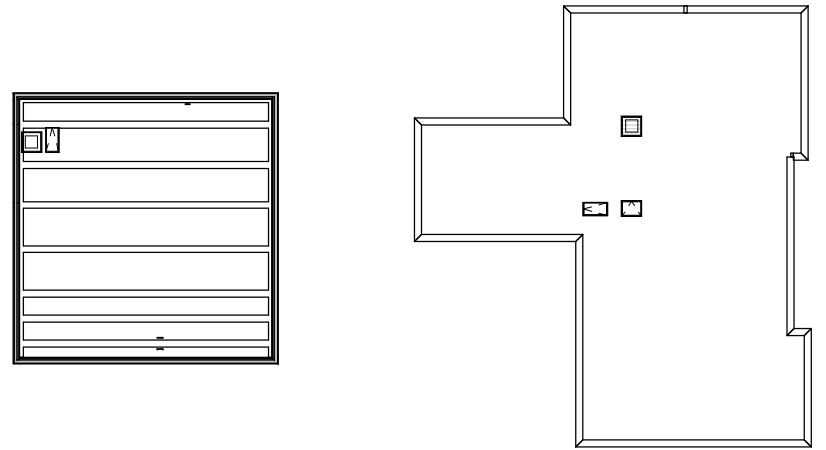
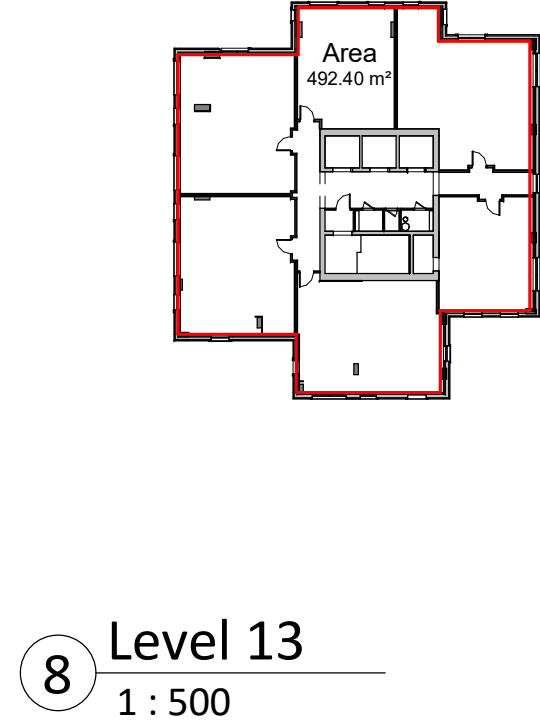


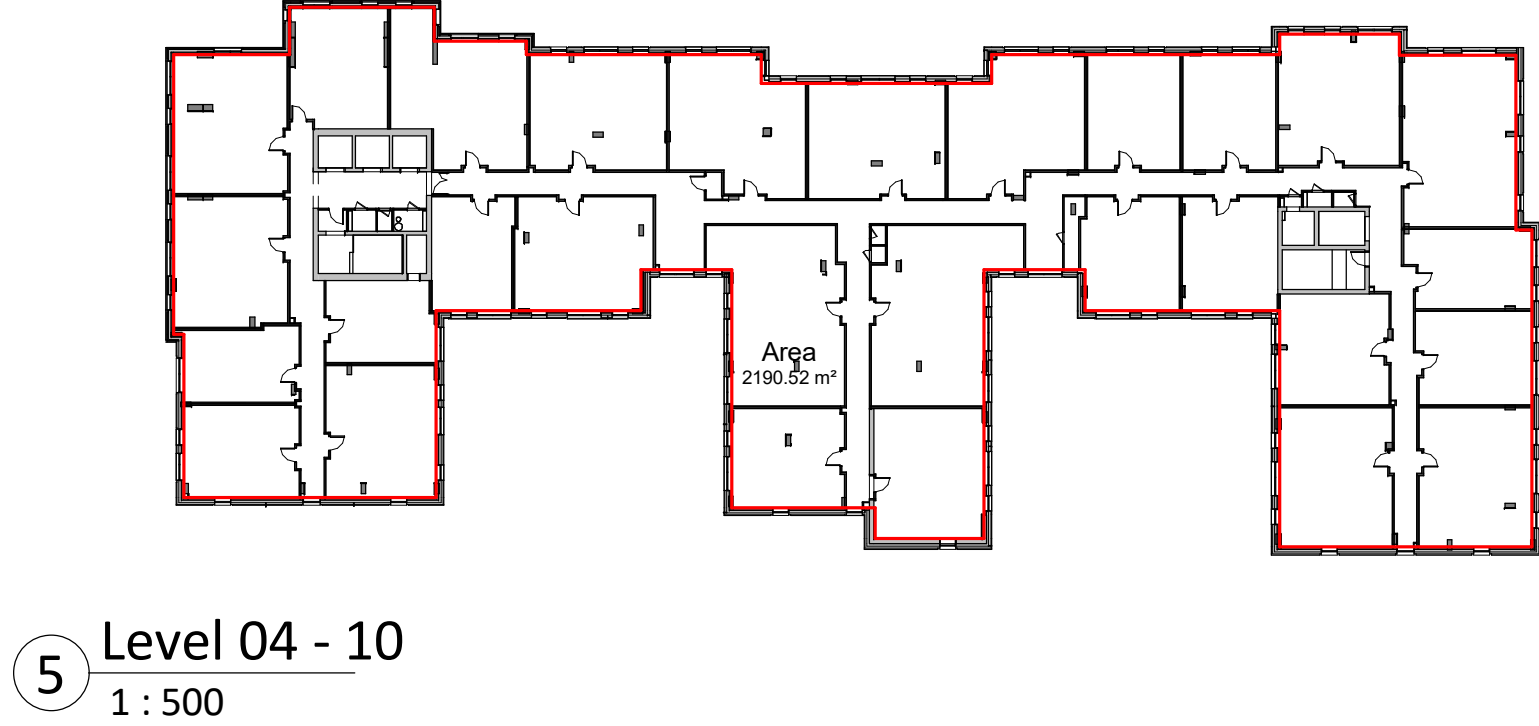

Area Schedule (GIA)	
Level	Area
Level 00	2720.00 m²
Level 01	2540.21 m²
Level 02	1574.67 m²
Level 03	2190.52 m²
Level 04	2190.52 m²
Level 05	2190.52 m²
Level 06	2190.81 m²
Level 07	2190.52 m²
Level 08	2190.52 m²
Level 09	2190.52 m²
Level 10	2190.52 m²
Level 11	1646.99 m²
Level 12	1118.61 m²
Level 13	492.40 m²
Level 14	492.40 m²
Level 15	492.40 m²
Level 16	492.40 m²
Level 17	492.40 m²
Level 18	492.40 m²
Level 19	492.40 m²
Level 20	492.40 m²
Level 21	492.40 m²
Level 22	275.80 m²
	31832.28 m²

PL3	MS - MR	04/09/19	Issue for Planning
REV	BY - CHK	DATE	DESCRIPTION

CLIENT

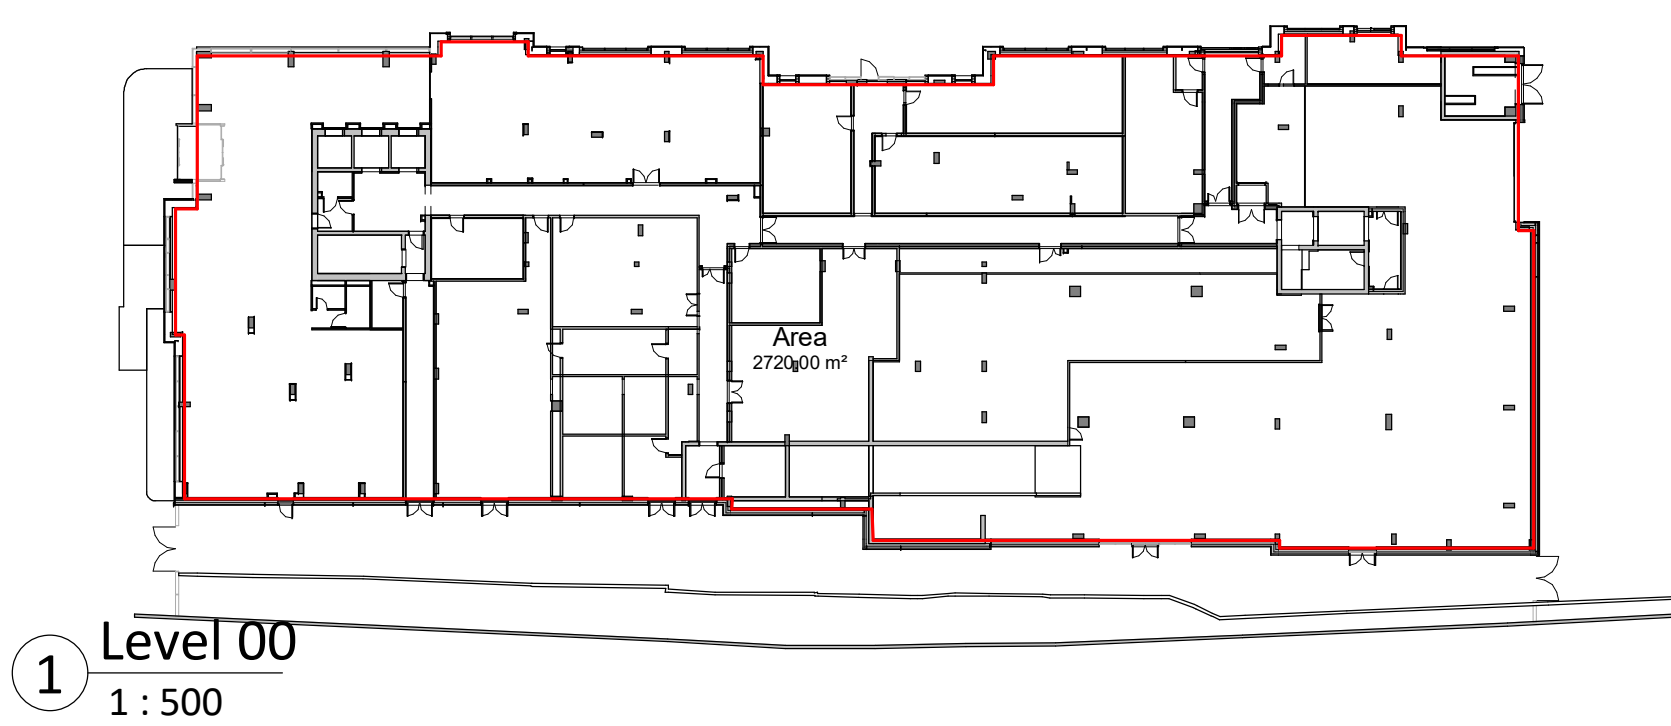

CURRENT REV
drawn - checked
MS - MR

CONSULTANT

STRIDE TREGLOWN
www.stridetreglow.com © Stride Treglow Limited 2017

PROJECT

Thames Quarter
Reading

DRAWING TITLE

GIA Footprint Plans

STATUS

Planning

SCALE

1 : 500 @ A1

PROJECT | ORIGINATOR | NUMBER

152067 - STL - 15X24

REVISION

PL3