


323 Southcote Lane, Reading

This drawing is copyright and is not to be reproduced. The contractor will be held responsible for the accuracy of works involving the setting out and checking of all dimensions on the drawing and on site. Dimensions must not be scaled from this drawing.

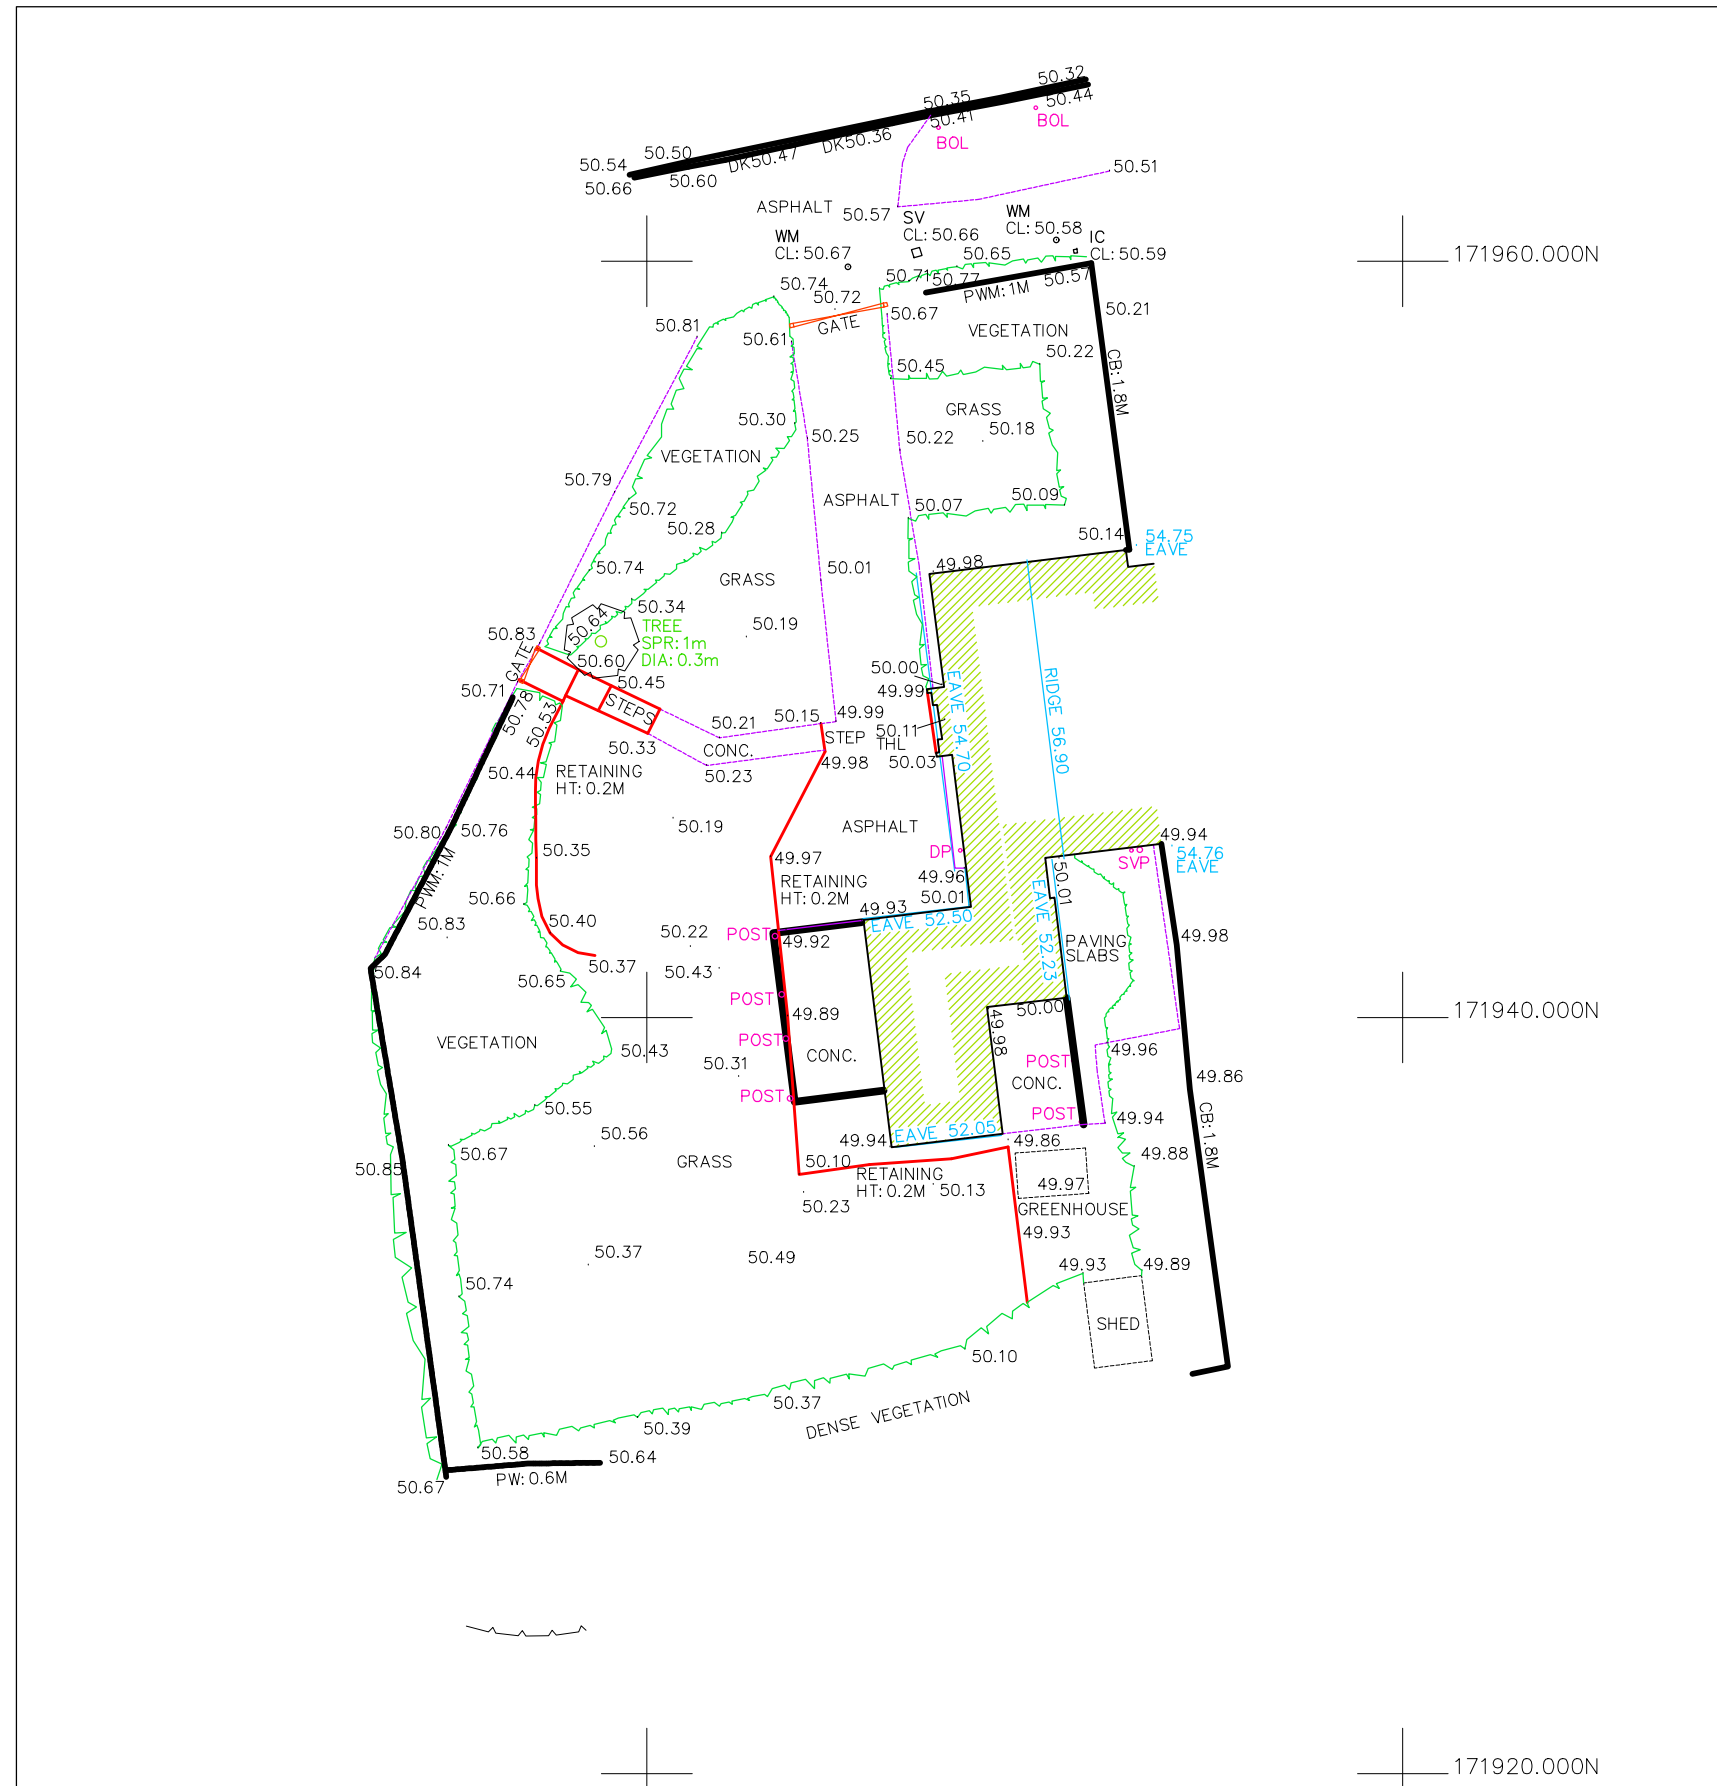

Existing Topo plan @1:200

barclay+phillips
architects

The Studio, 5 Oakridge Office Park, Southampton Road,
Whaddon, Salisbury, SP5 3HT t: +44 (0) 1722 711177

Studio 01, 12 Jordan Street, Baltic Triangle, e: enquiries@barclay-phillips.co.uk
Liverpool, L1 0BP t: +44 (0) 151 9092420 www.barclay-phillips.co.uk

PROJECT:
Proposed development 323 Southcote Lane, Reading,
RG30 3BJ
CLIENT:
Bradfield Properties

DRAWING TITLE:
Existing topo

1:200
0 1 2 3 4 5 6 7 8 9 10

SCALE:
1:200 @ A3

DATE:
Sept 2019

DRAWING No.
P19-052
01-91-002

DRAWN BY:
Warner Surveys

CHECKED BY:
NB

