





LOCATION PLAN

SCALE 1:1250

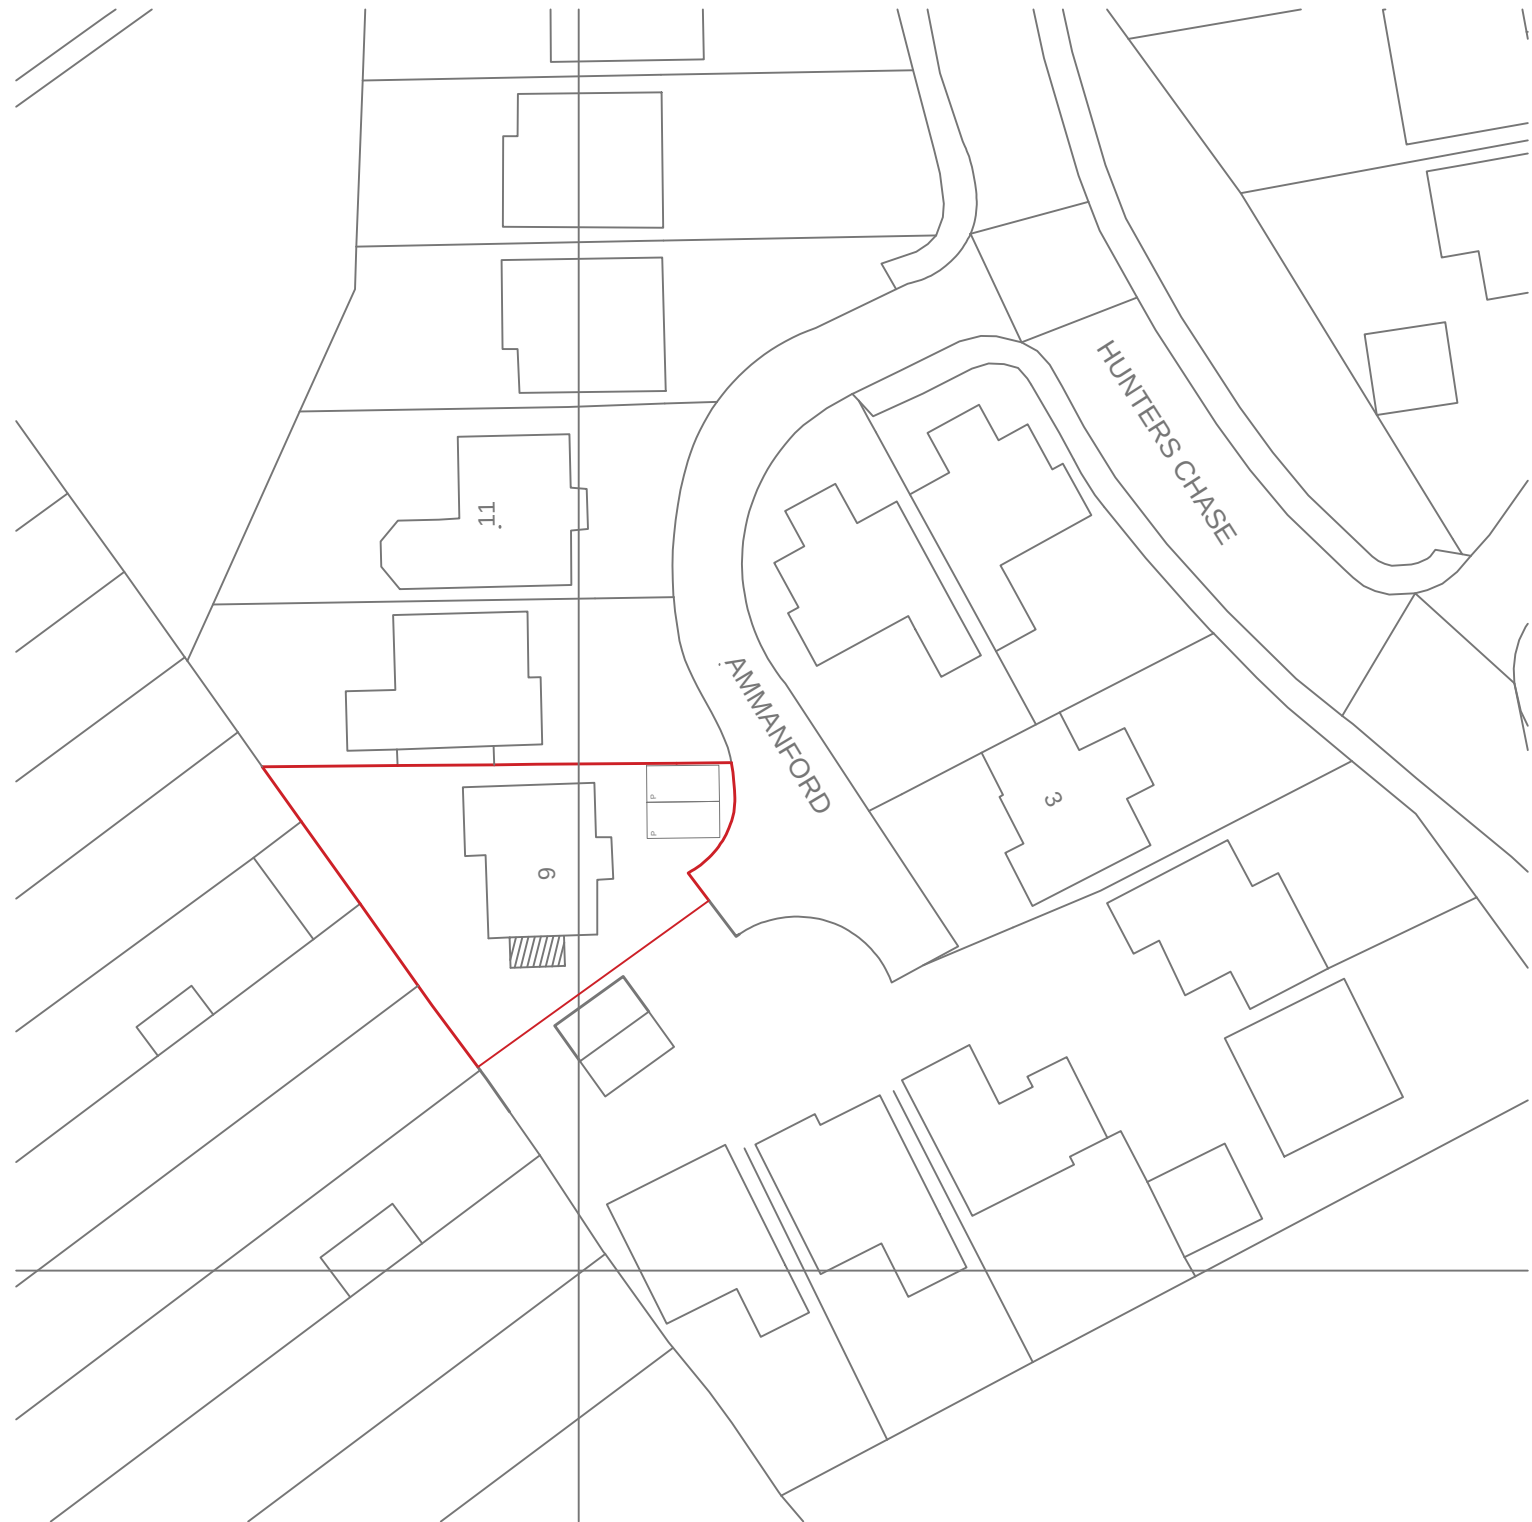

BLOCK PLAN

SCALE 1:500

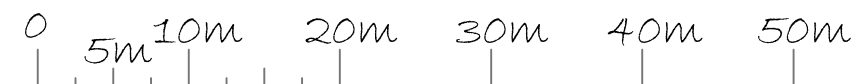

Crown Copyright and database rights 2018 OS 100019980

PROJECT: 9 AMMANFORD READING RG4 7XN	DRAWING TITLE BLOCK AND LOCATION PLANS	CREATIVE DESIGN AND STRUCTURE HENLEY-ON-THAMES RG9 1HG Tel 01491 411922	DRAWING NO. 09819-05		REV.
			DRAWN BY SCALE: AS STATED		
			DATE: MARCH 2019		