

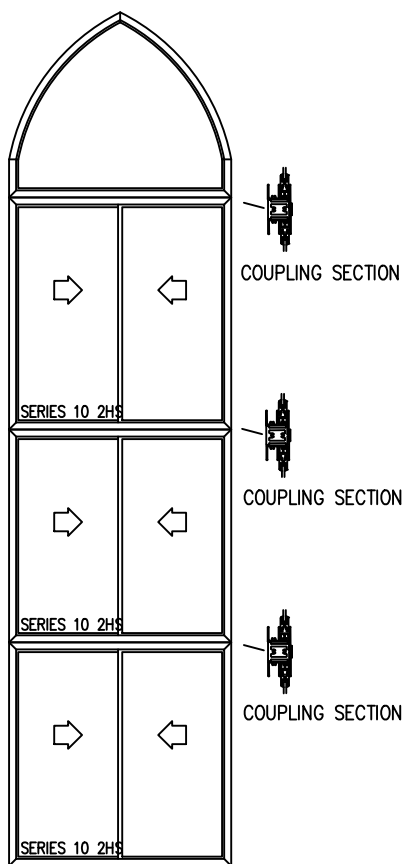


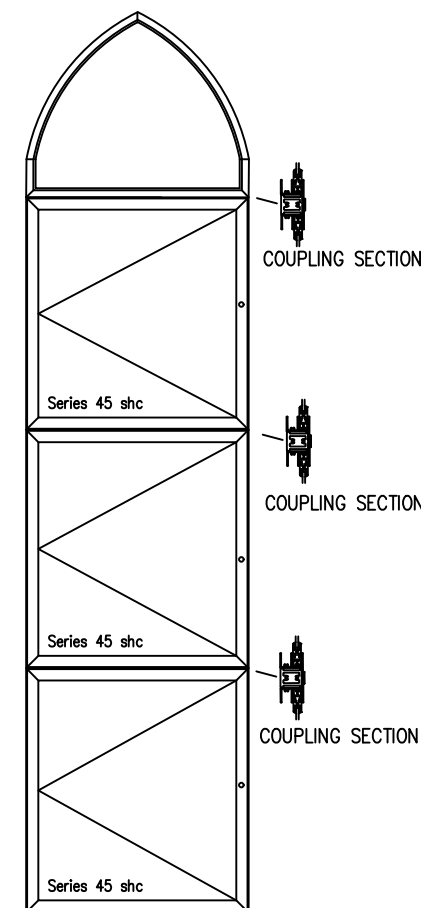

Stacked Series 10-2HS + 42 F/L

TYPE A (2 No.)

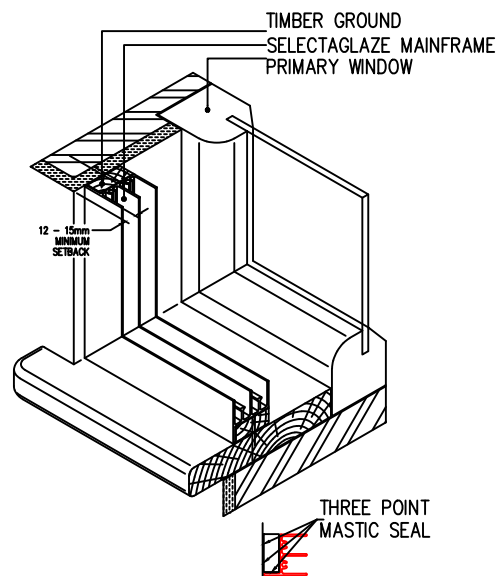

Stacked Series 45 SHC + 42 fixed light

TYPE B (5 No.)

Units to be glazed with clear 6.4mm thick laminated glass.

Aluminium Framework to have polyester powder coat finish (RAL 9001 matt).

Coupling Sections to line up with transoms of existing windows.

Meeting Stiles of Sliding Sash units to line up with mullions of existing windows.

Treatment Type A & B

Secondary Glazing Units for New Ceremony Room, Town Hall, Blagrove Street, Reading

DATE 27/09/18

SCALE N.T.S

DRAWING No.

Enq-62721

selectaglaze
TM

ALBAN PARK, HATFIELD ROAD
ST. ALBANS HERTS AL4 0JJ

TEL: 01727 837271
FAX: 01727 844053