
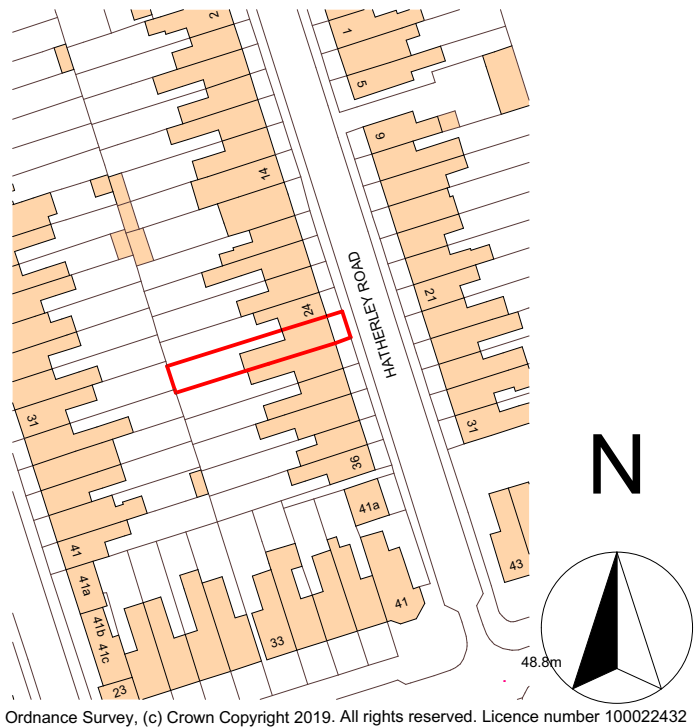


Notes:

© This drawing remains the property of The Keen Partnership and shall not be copied without prior written consent.

All dimensions to be checked on site and any discrepancies to be reported before work commences.

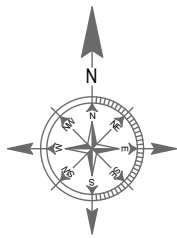

Ordnance Survey, (c) Crown Copyright 2019. All rights reserved. Licence number 100022432

Location Plan 1:1250

1:1250

0

12.5

25

37.5

50

62.5 m

Drawing Title:

Location Plan

THE KEEN PARTNERSHIP The Courtyard Edinburgh Road Reading RG30 2UA Tel: 0118 9510 855 Fax: 0118 9510 866 chris@keenpartnership.co.uk www.keenpartnership.co.uk	Client:	Drawing Date: 11-03-2019	Status: PLANNING DRAWINGS	
	Job Title: 22 Hatherley Rd RG1 5QA Reading	Issue Date: 02/04/2019	Drawn By: PD	Scale: 1:1250@A4
	cabe chartered association of building engineers RICS	Job No: 8847	Drawing No: PD-01	Rev: