


P:\GIS\Templates\RP\Stemlate2018.mxd

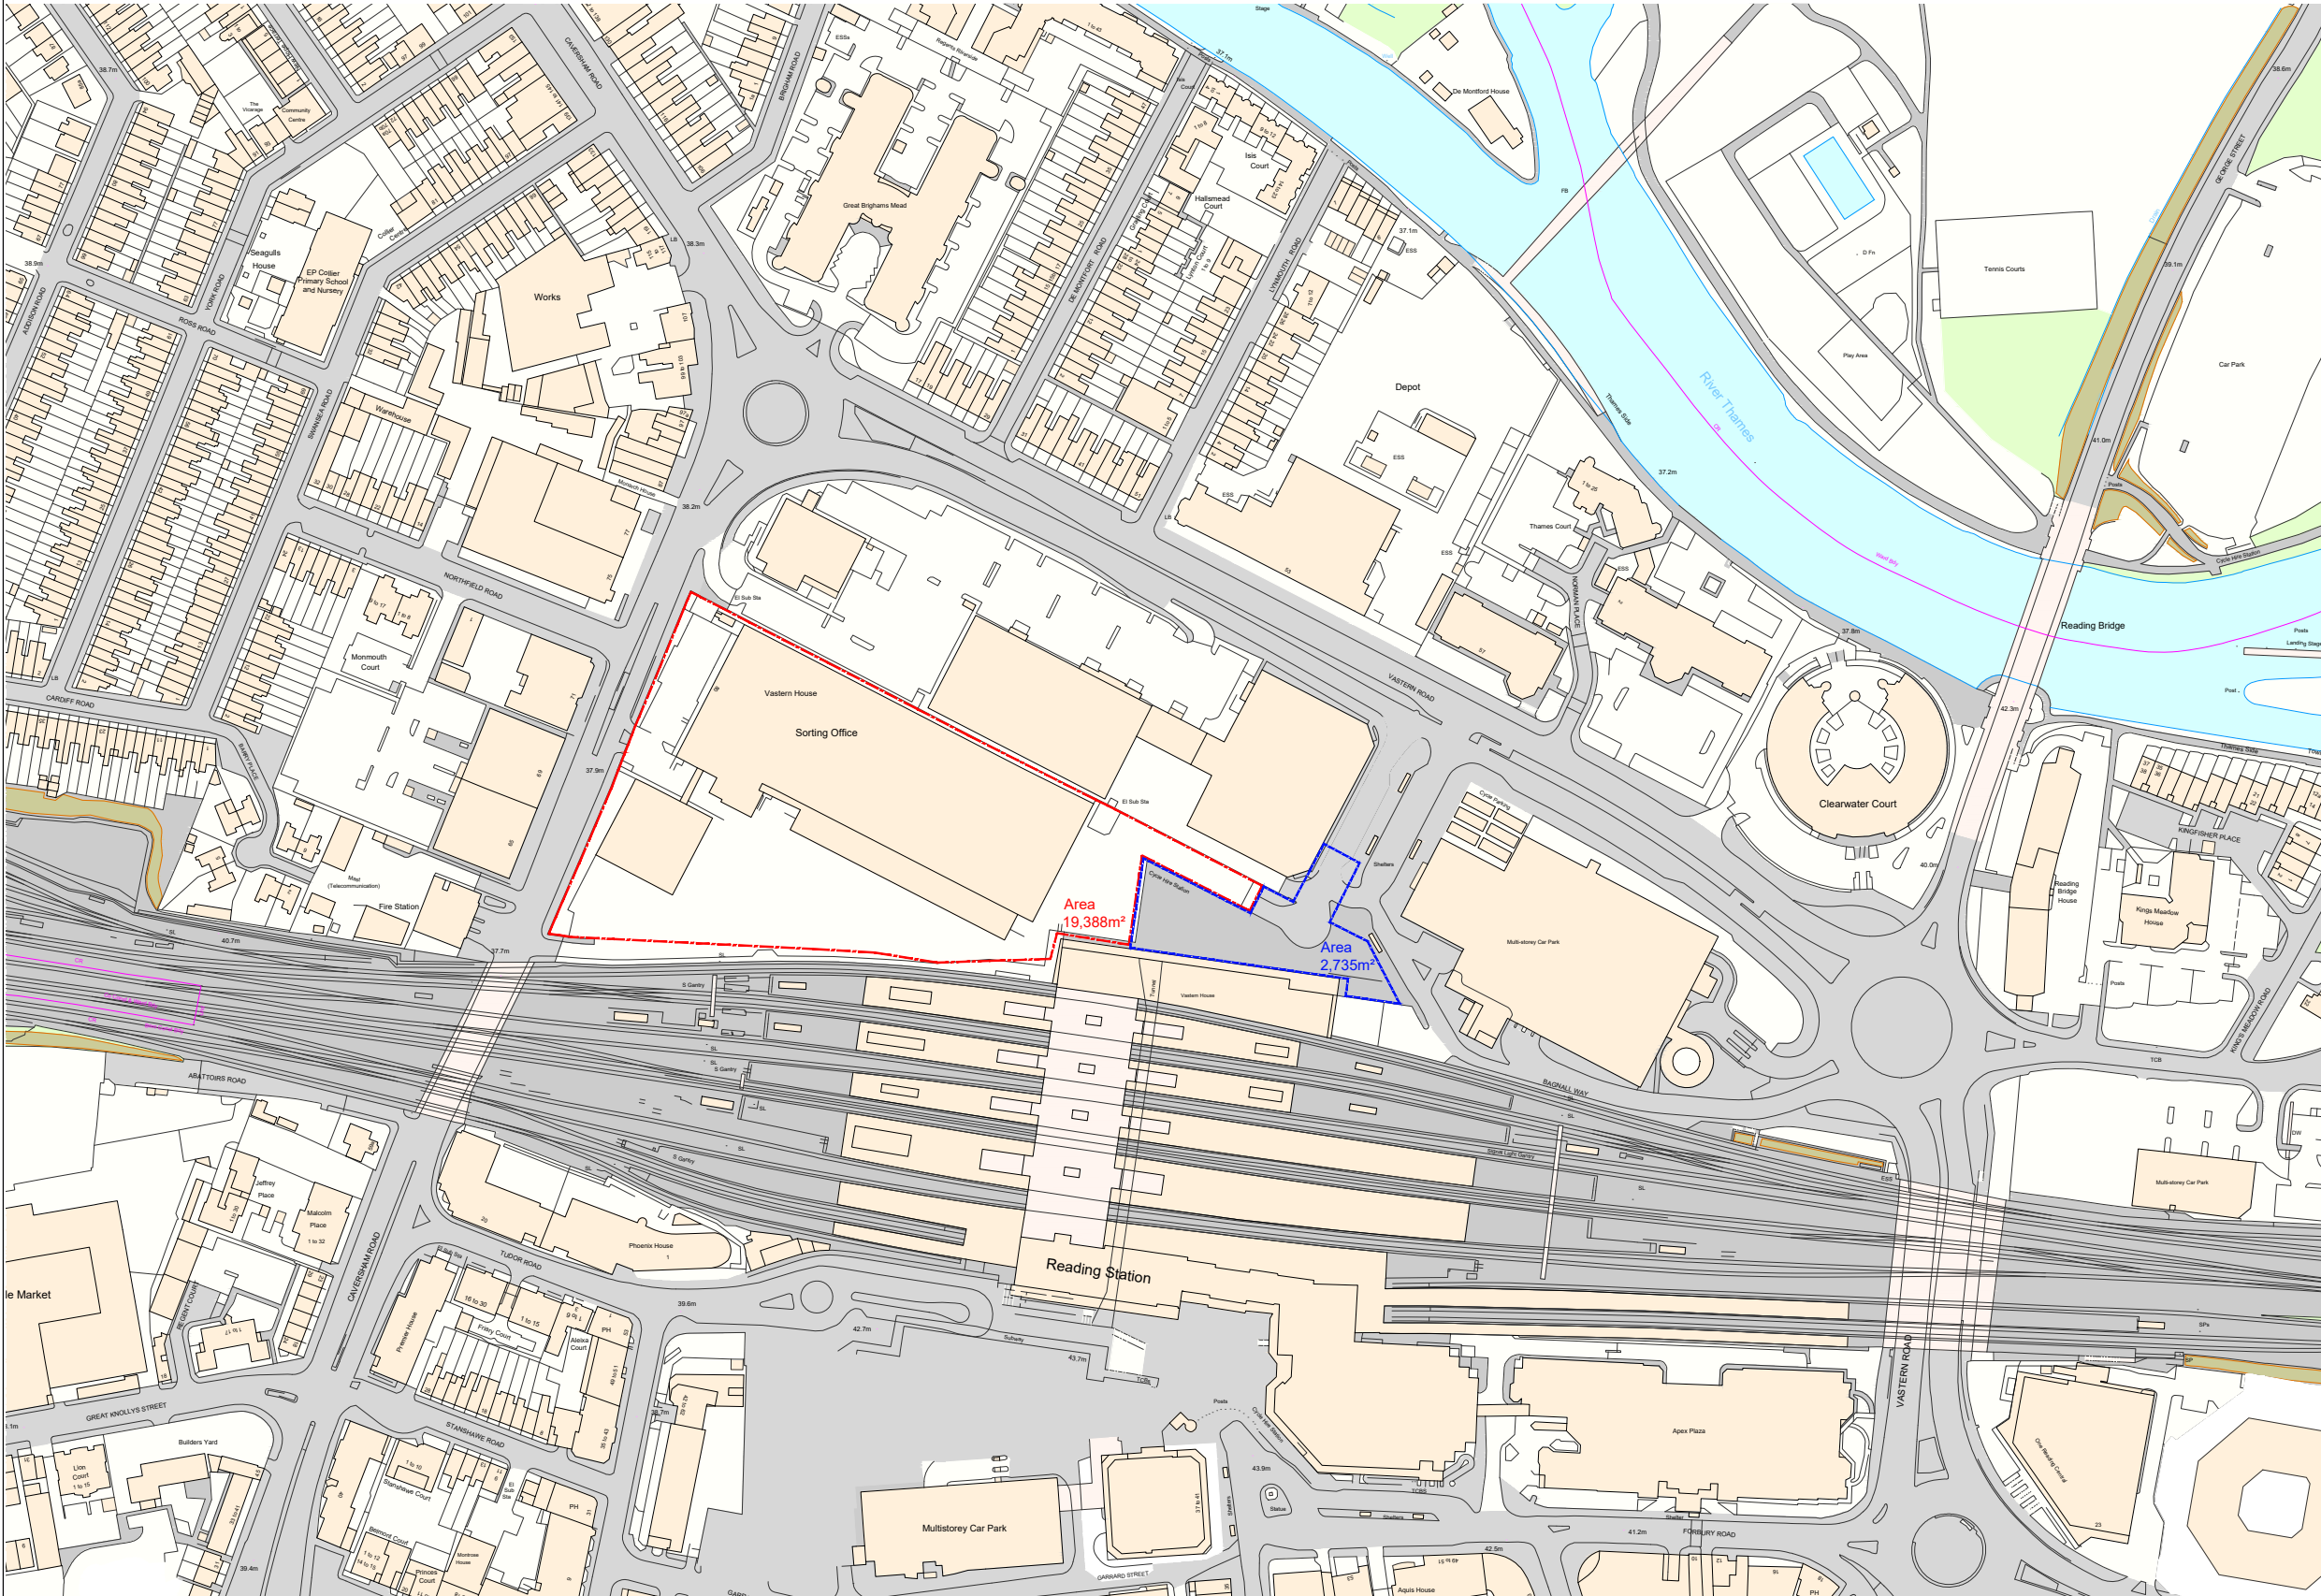

© 2018 RPS Group

Notes

1. This drawing has been prepared in accordance with the scope of RPS's appointment with its client and is subject to the terms and conditions of that appointment. RPS accepts no liability for any use of this document other than by its client and only for the purposes for which it was prepared and provided.

2. If received electronically it is the recipients responsibility to print to correct scale. Only written dimensions should be used.

Legend

- Network Rail Ownership
- Client Site Ownership

Rev	Description	Date	Initial	Checked



20 Western Avenue, Milton Park, Abingdon, Oxfordshire, OX14 4SH
T: +44(0)1235 821 888 E: rpsox@rpsgroup.com F: +44(0)1235 834 698

Client **Hermes Investment Management**

Project **Reading Metropolitan**

Title **Study Area**

Status **DRAFT** Drawn By **CR** PM/Checked By **PI**

Job Ref **OXF10985** Scale @ A3 **NTS** Date Created **DEC 2018**

Figure Number **1.1** Rev **-**

rpsgroup.com/uk