


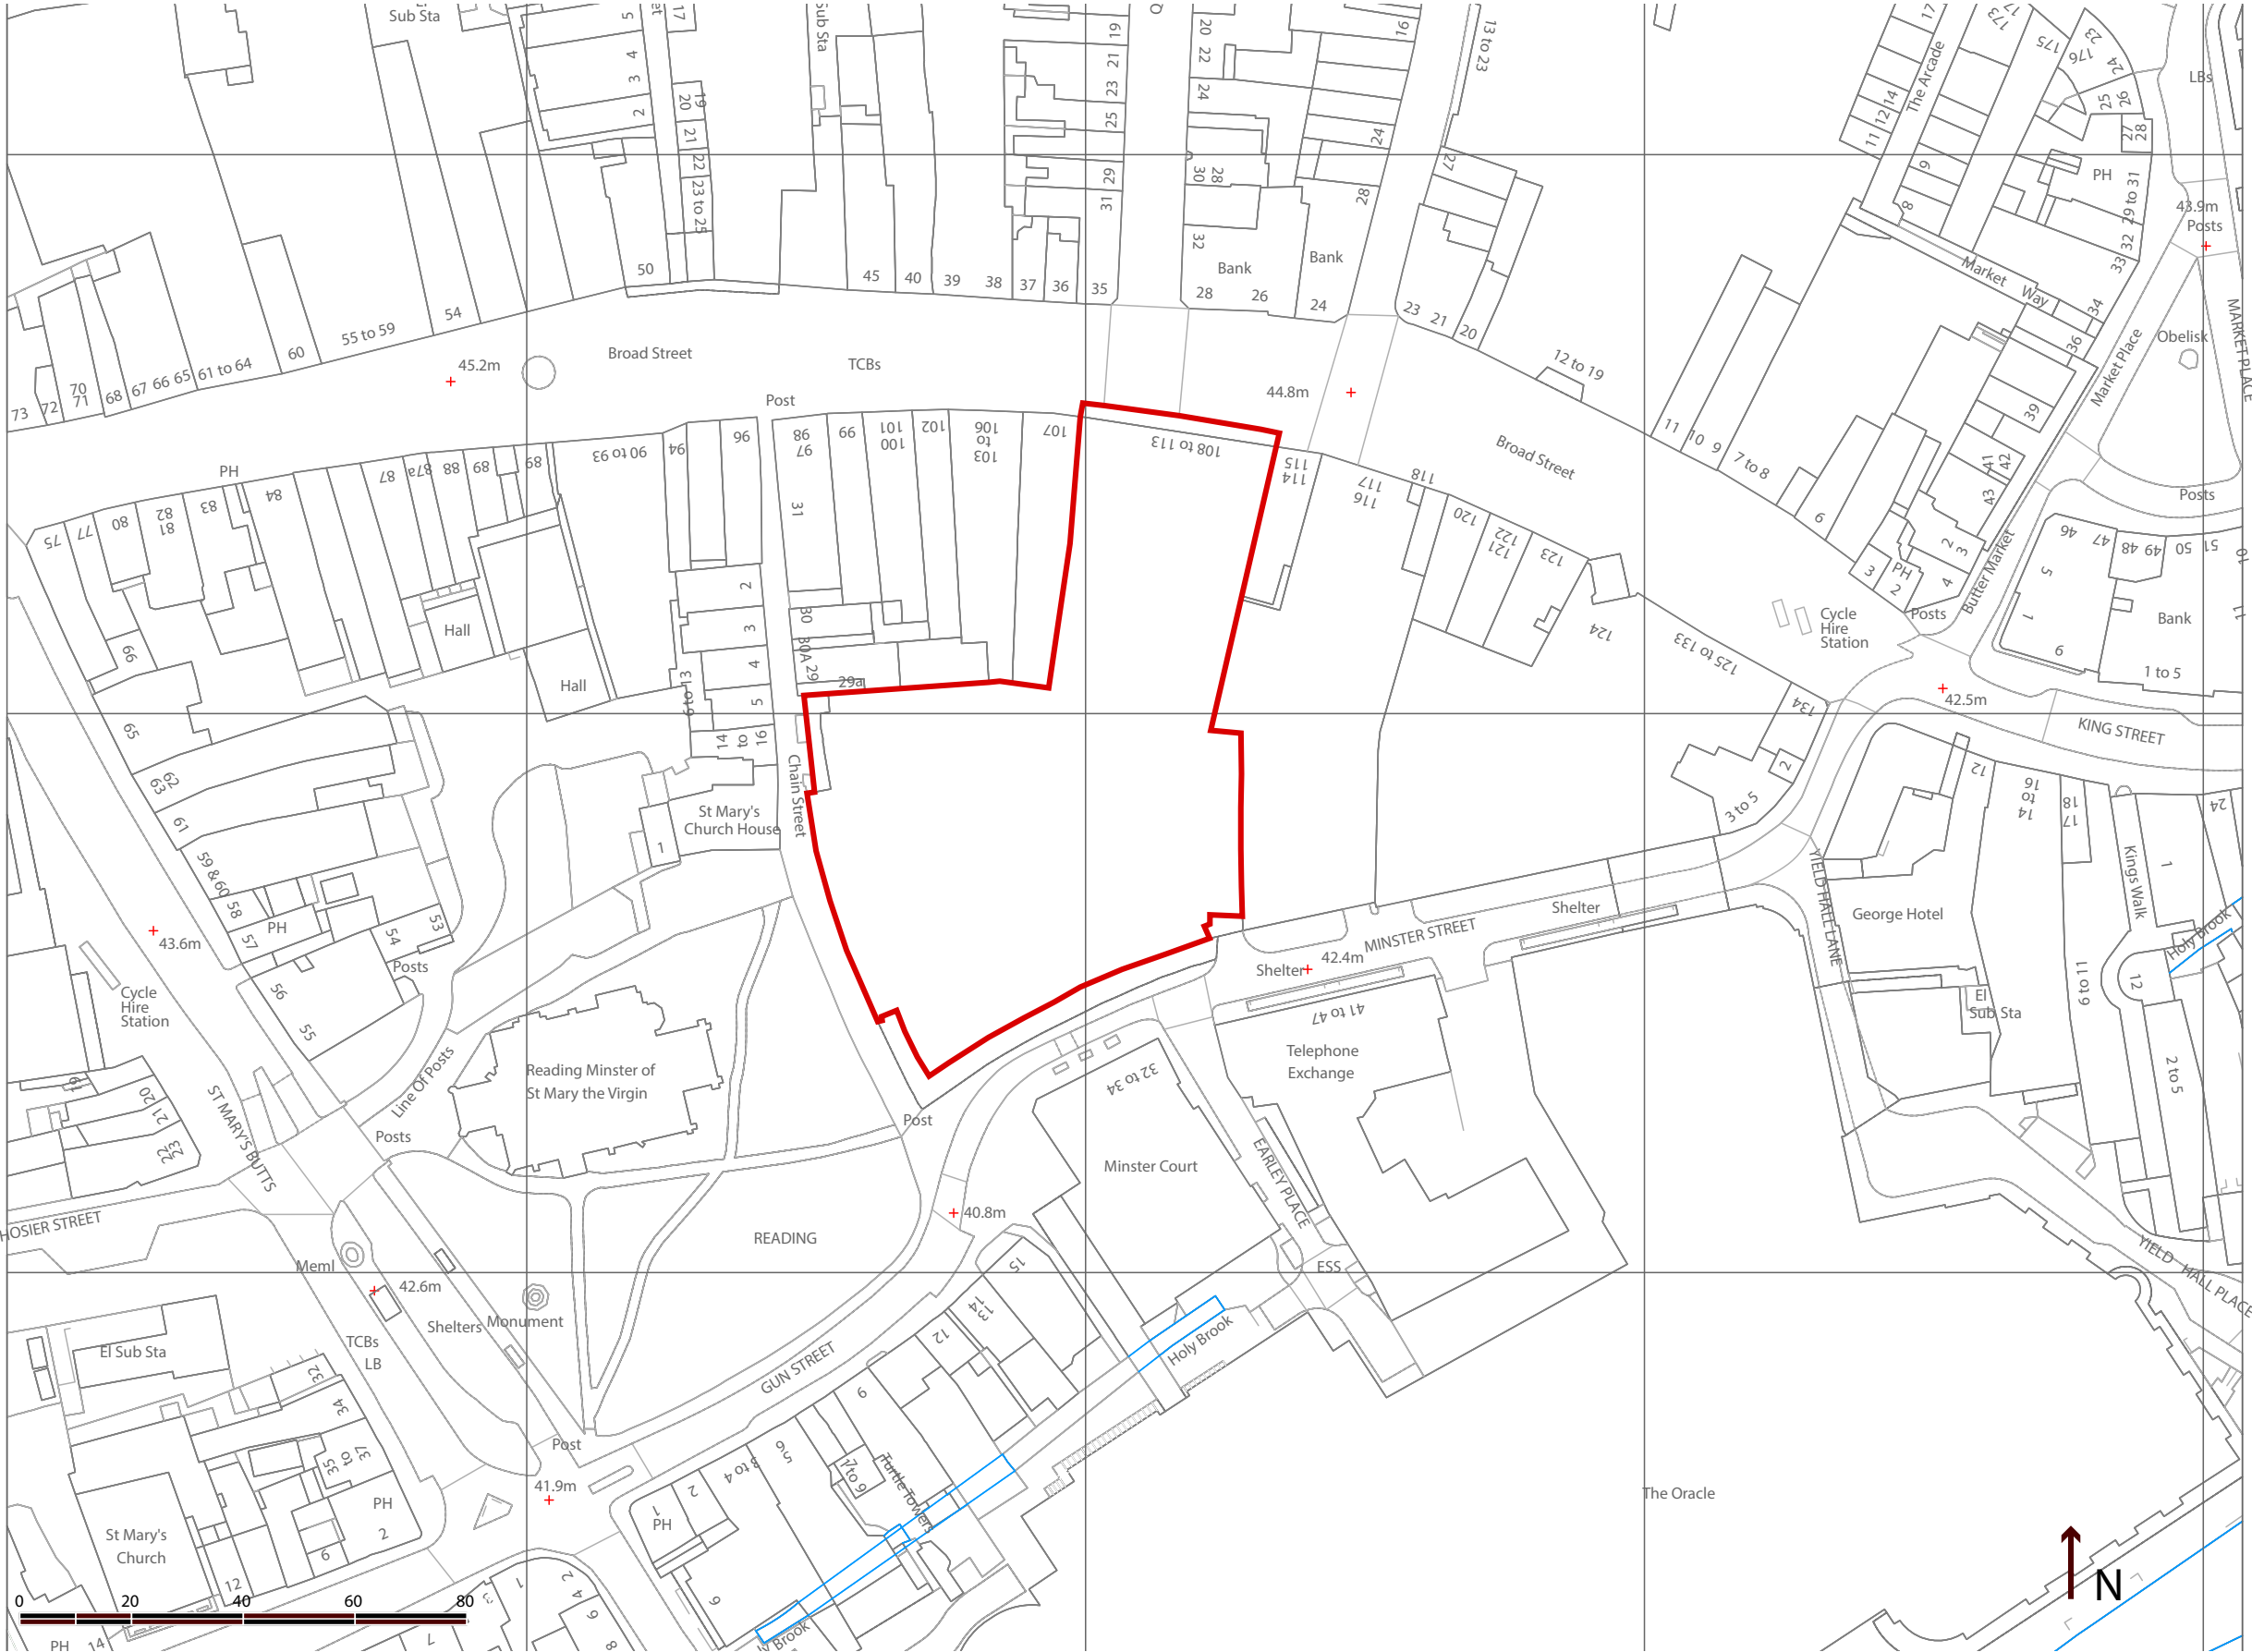

Client: John Lewis
Project: Project B
Document: External sign scheme - Reading

Revision: 2.0
Date: 08.05.2019
Reference: HE-0029

SITE LOCATION & BLOCK PLAN