



NOTES:


1. All levels are related to a site datum, located at ST01. Value 50.000m.

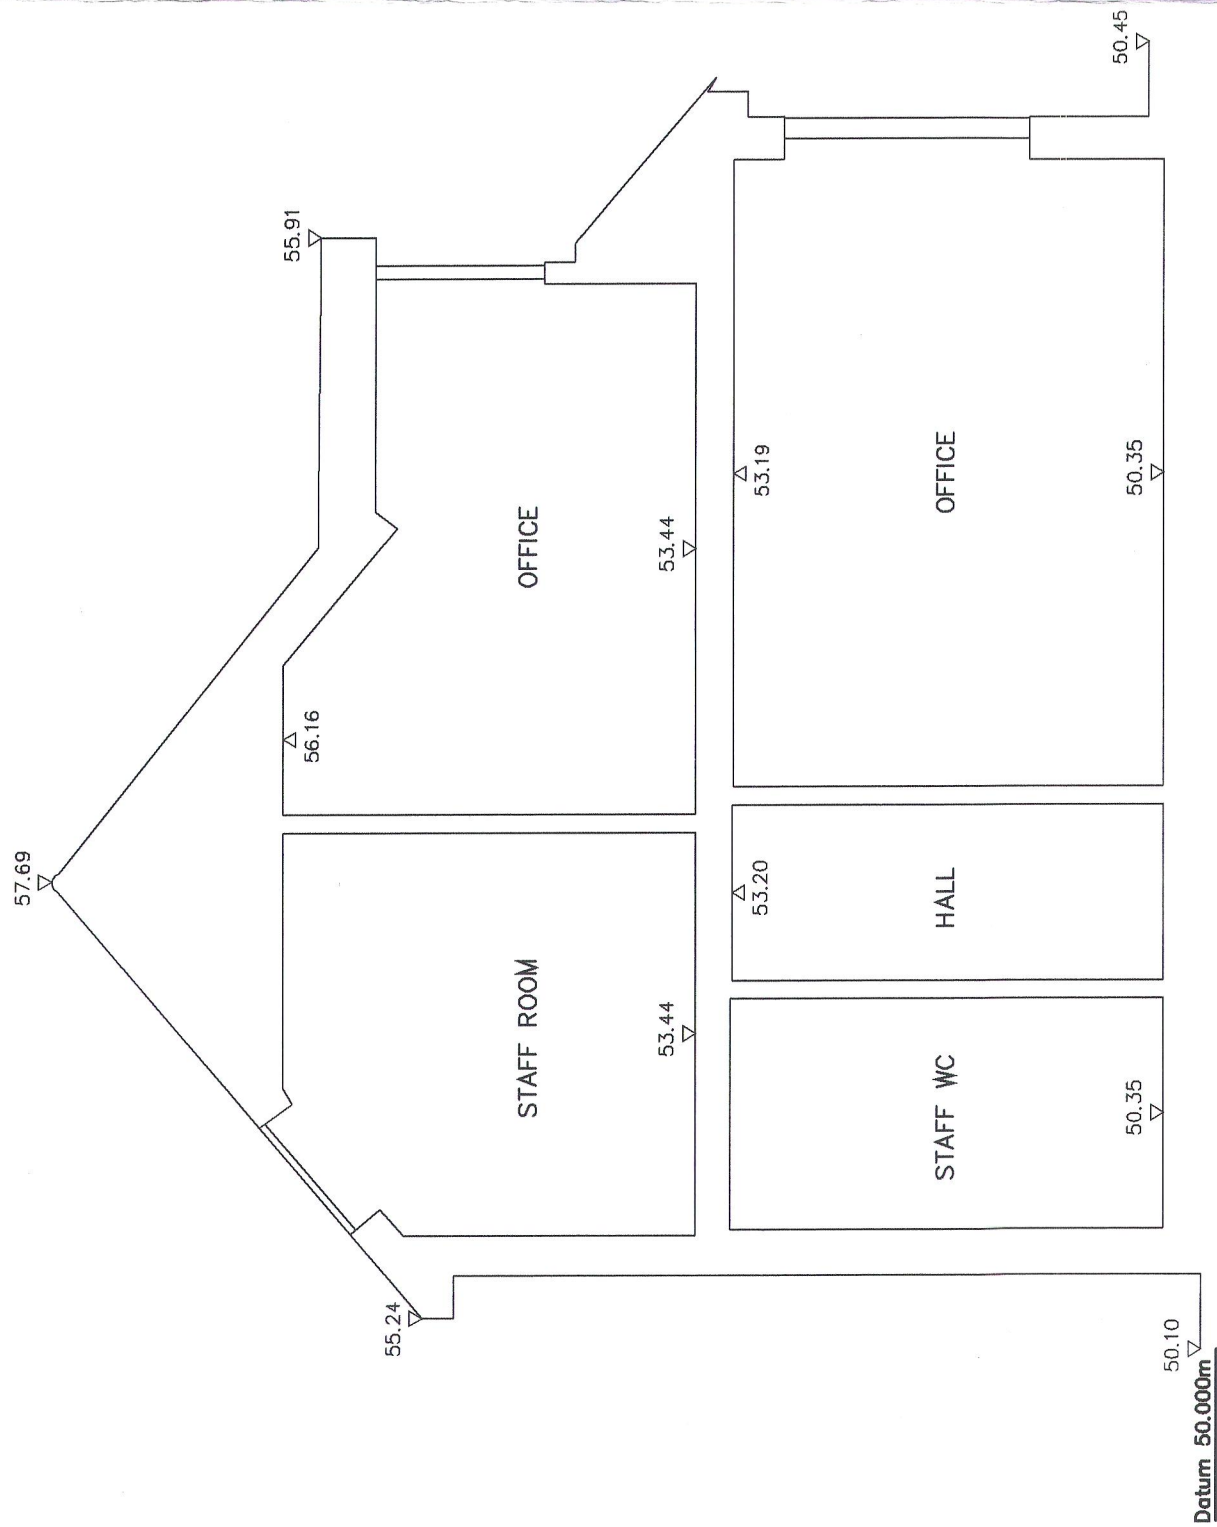


SECTION B-B

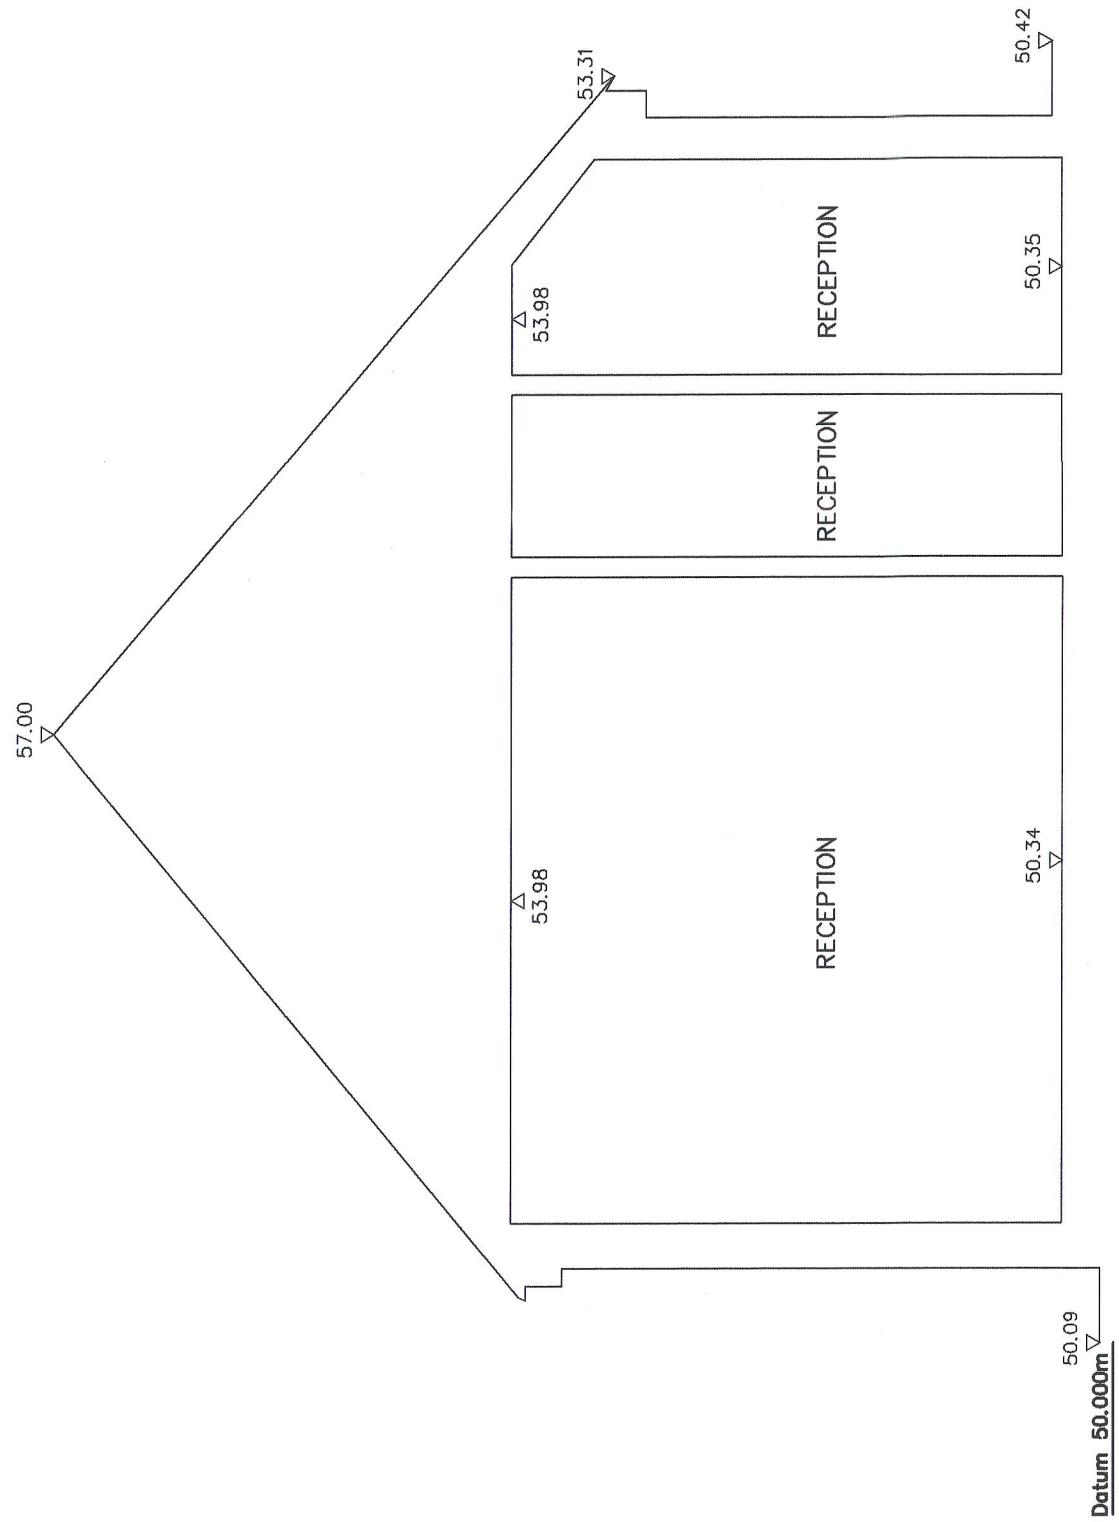

SECTION A-A

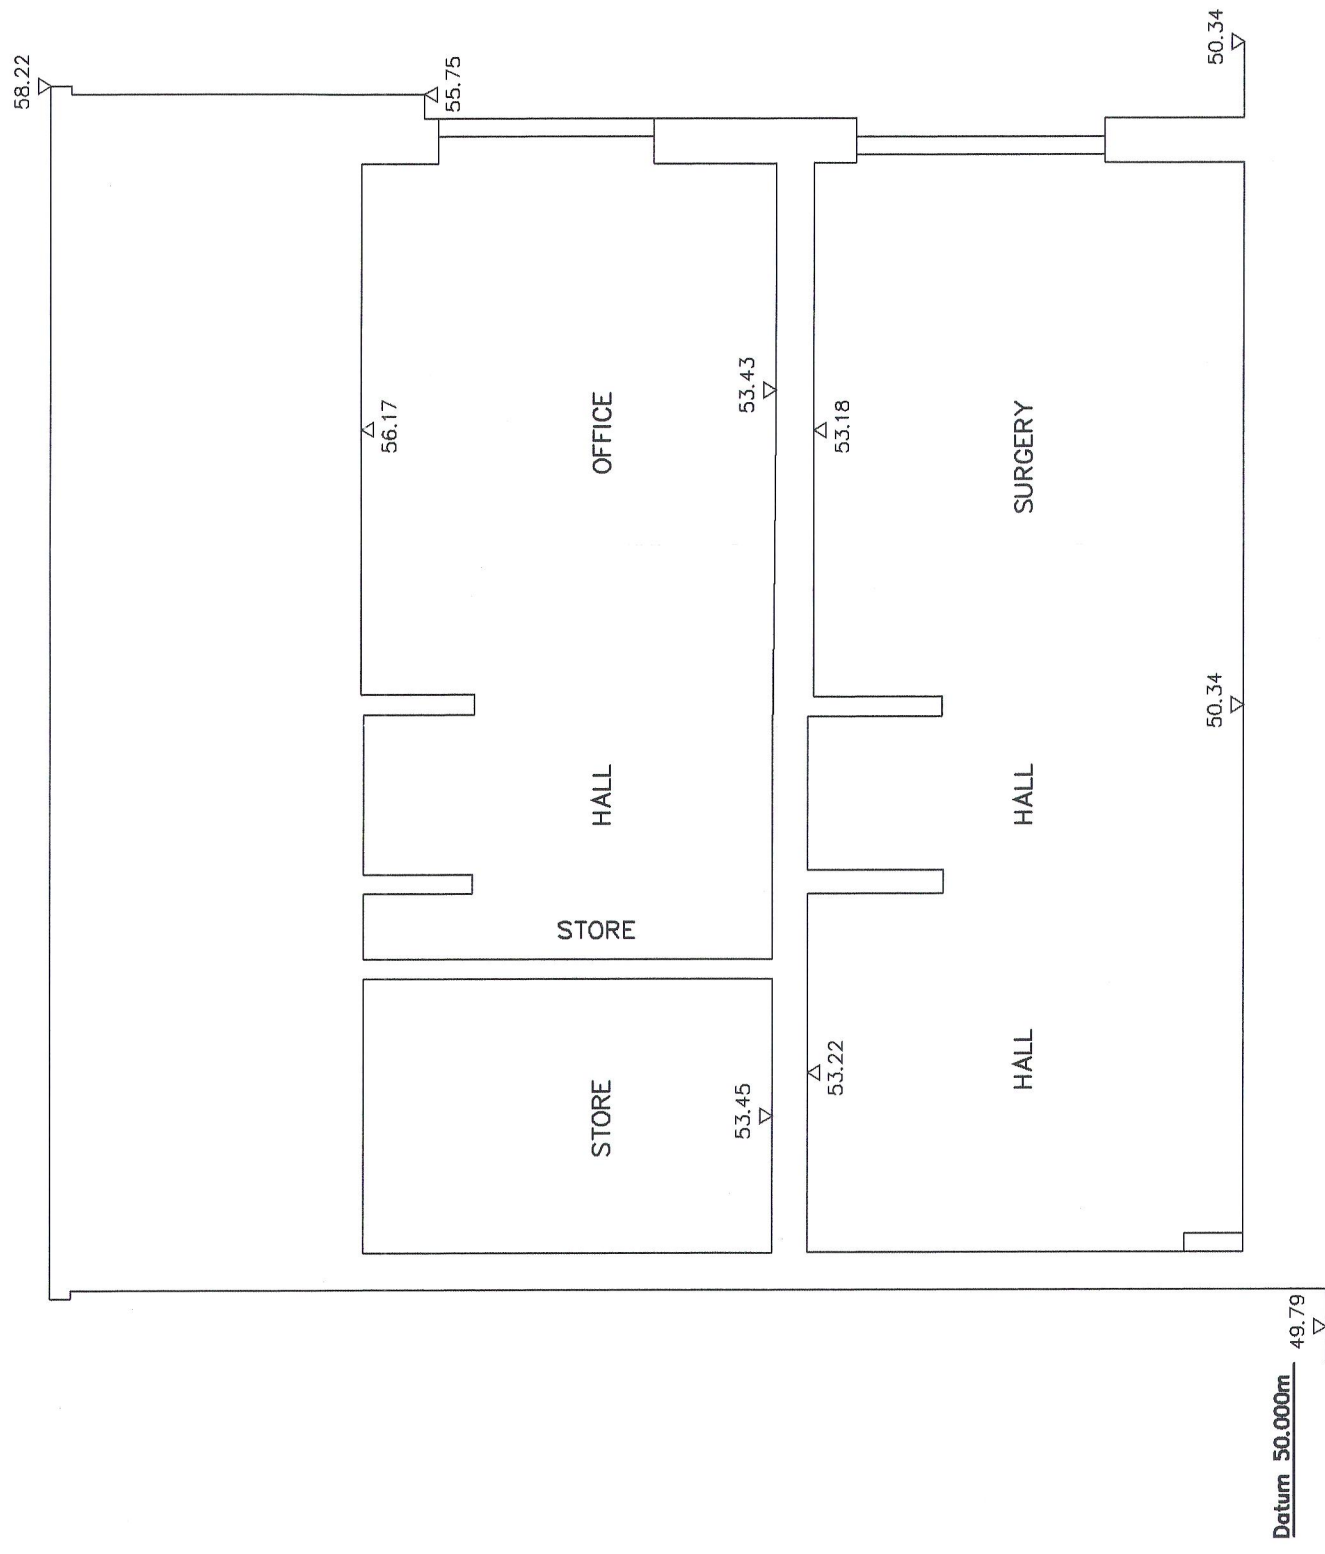

SECTION C-C

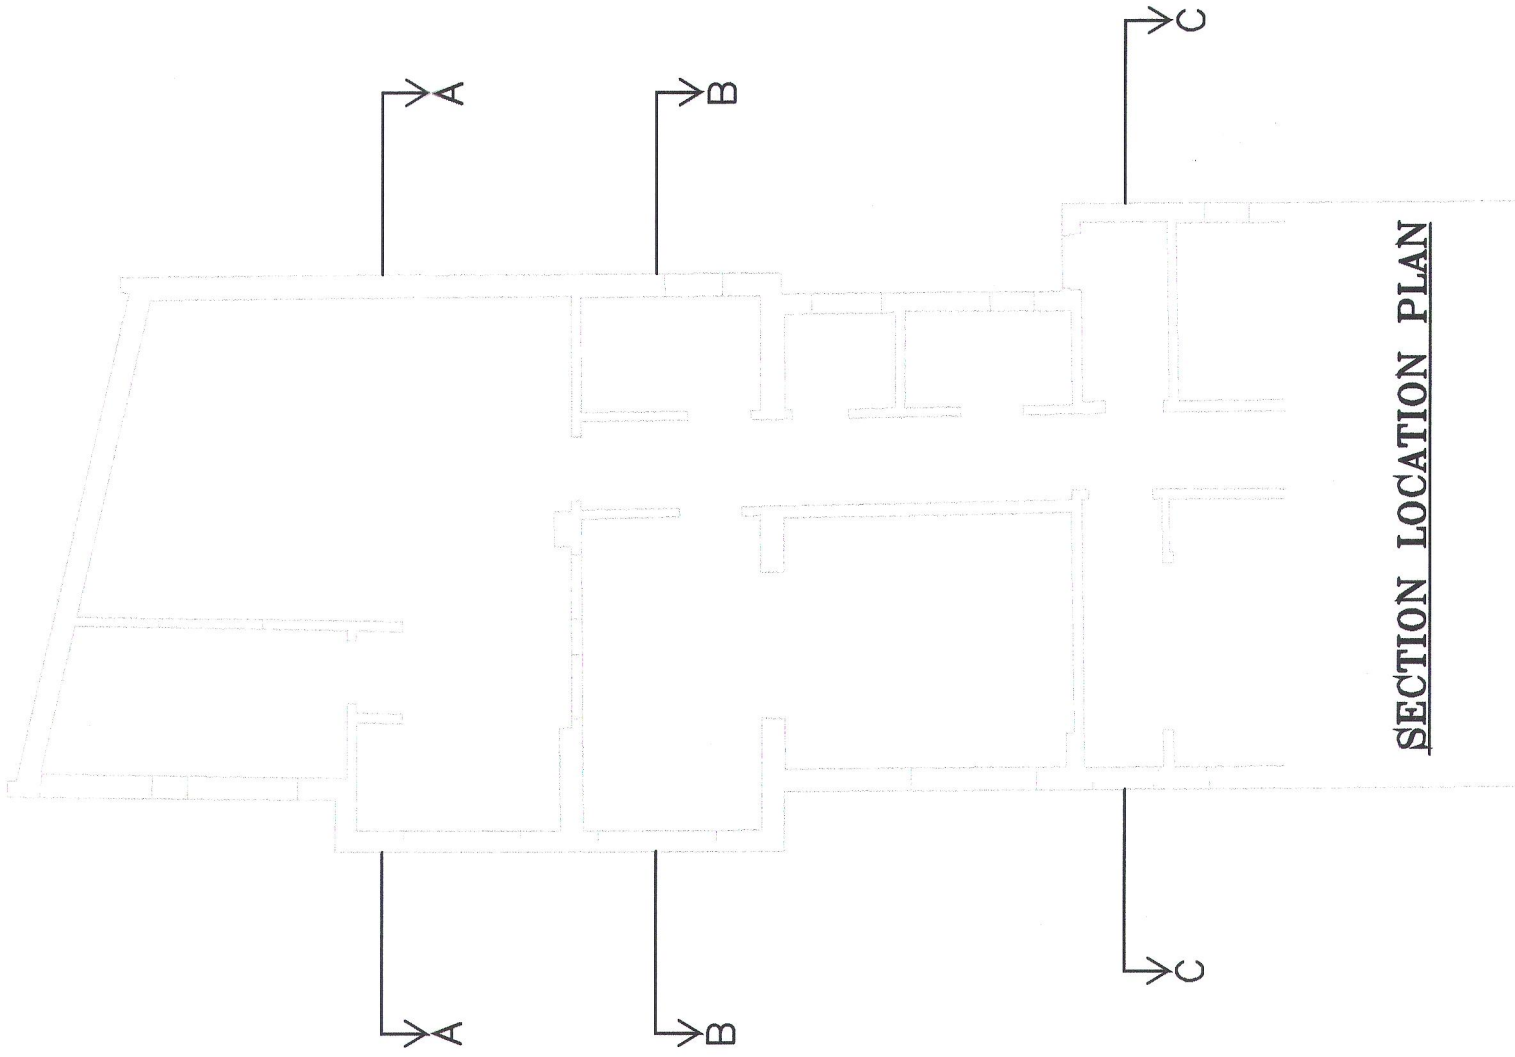

SECTION LOCATION PLAN

| Rev.   | Description | Date | Chkd |
|---|-------------|------|------|
| <b>Glanville</b><br>Conerstone House<br>62 Foxhall Road, Didcot<br>Oxon, OX11 7AD<br>Tel: (01235) 515550 Fax: (01235) 817789<br>postbox@glanvillegroup.com www.glanvillegroup.com |             |      |      |
| Client : SUTTON GRIFFIN   |             |      |      |
| Project : CAVERSHAM SURGERY<br>2 PRIORY AVENUE<br>CAVERSHAM   |             |      |      |
| Title : SECTIONS   |             |      |      |
| Project Engineer : MG Scale : 1:50 @ A1   |             |      |      |
| Project Director : CE Date : JUNE 2009   |             |      |      |
| Status :   |             |      |      |
| Drawing No. GS290573/103   |             | Rev  |      |