
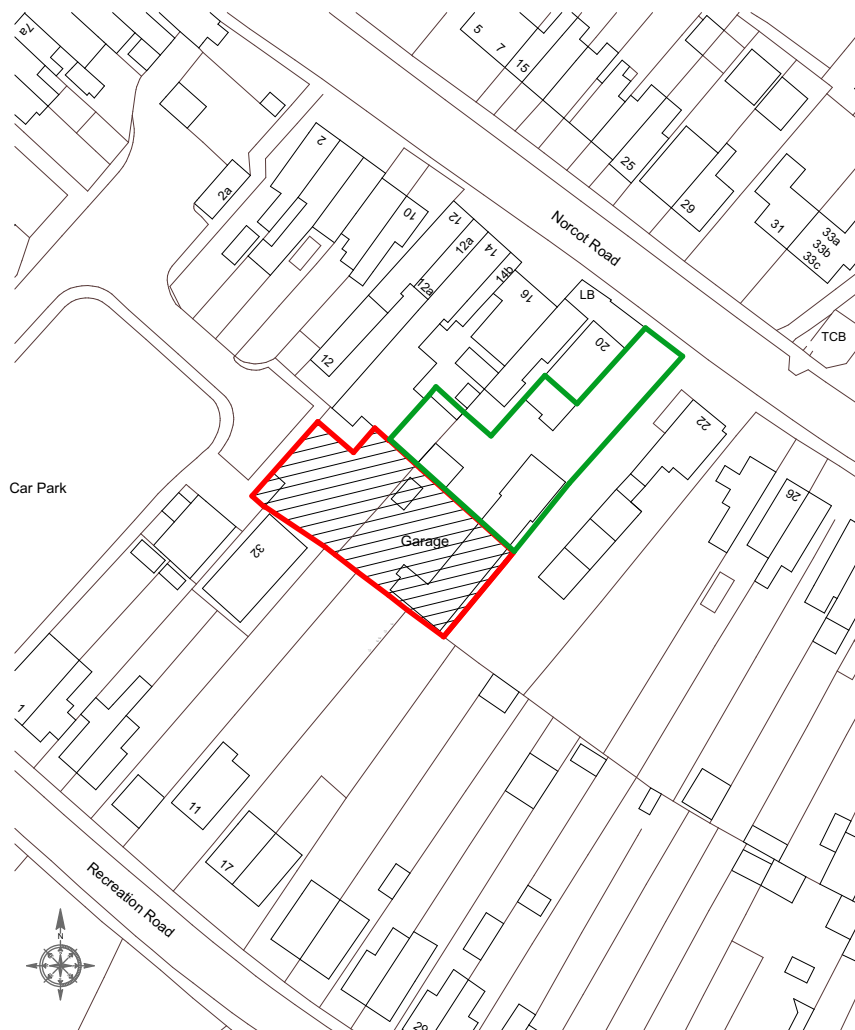


Notes:

© This drawing remains the property of The Keen Partnership and shall not be copied without prior written consent.


All dimensions to be checked on site and any discrepancies to be reported before work commences.

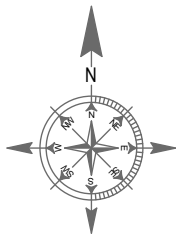

Ordnance Survey, (c) Crown Copyright 2018. All rights reserved. Licence number 100022432

Location Plan - Scale 1:1250

1:1250

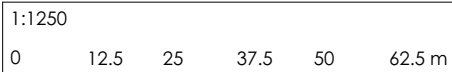

Drawing Title:

Location Plan

THE KEEN PARTNERSHIP

The Courtyard
Edinburgh Road
Reading RG30 2UA
Tel: 0118 9510 855
Fax: 0118 9510 866
chris@keenpartnership.co.uk
www.keenpartnership.co.uk

Client:

Job Title:

Lawful of Proposed use



Drawing Date:

17-05-19

Issue Date:

17/05/2019

Job No:

8856

Status:

Lawful Of Proposed Use

Drawn By:

CP

Scale:

1:1250@A4

Drawing No:

LW-01

Rev: