



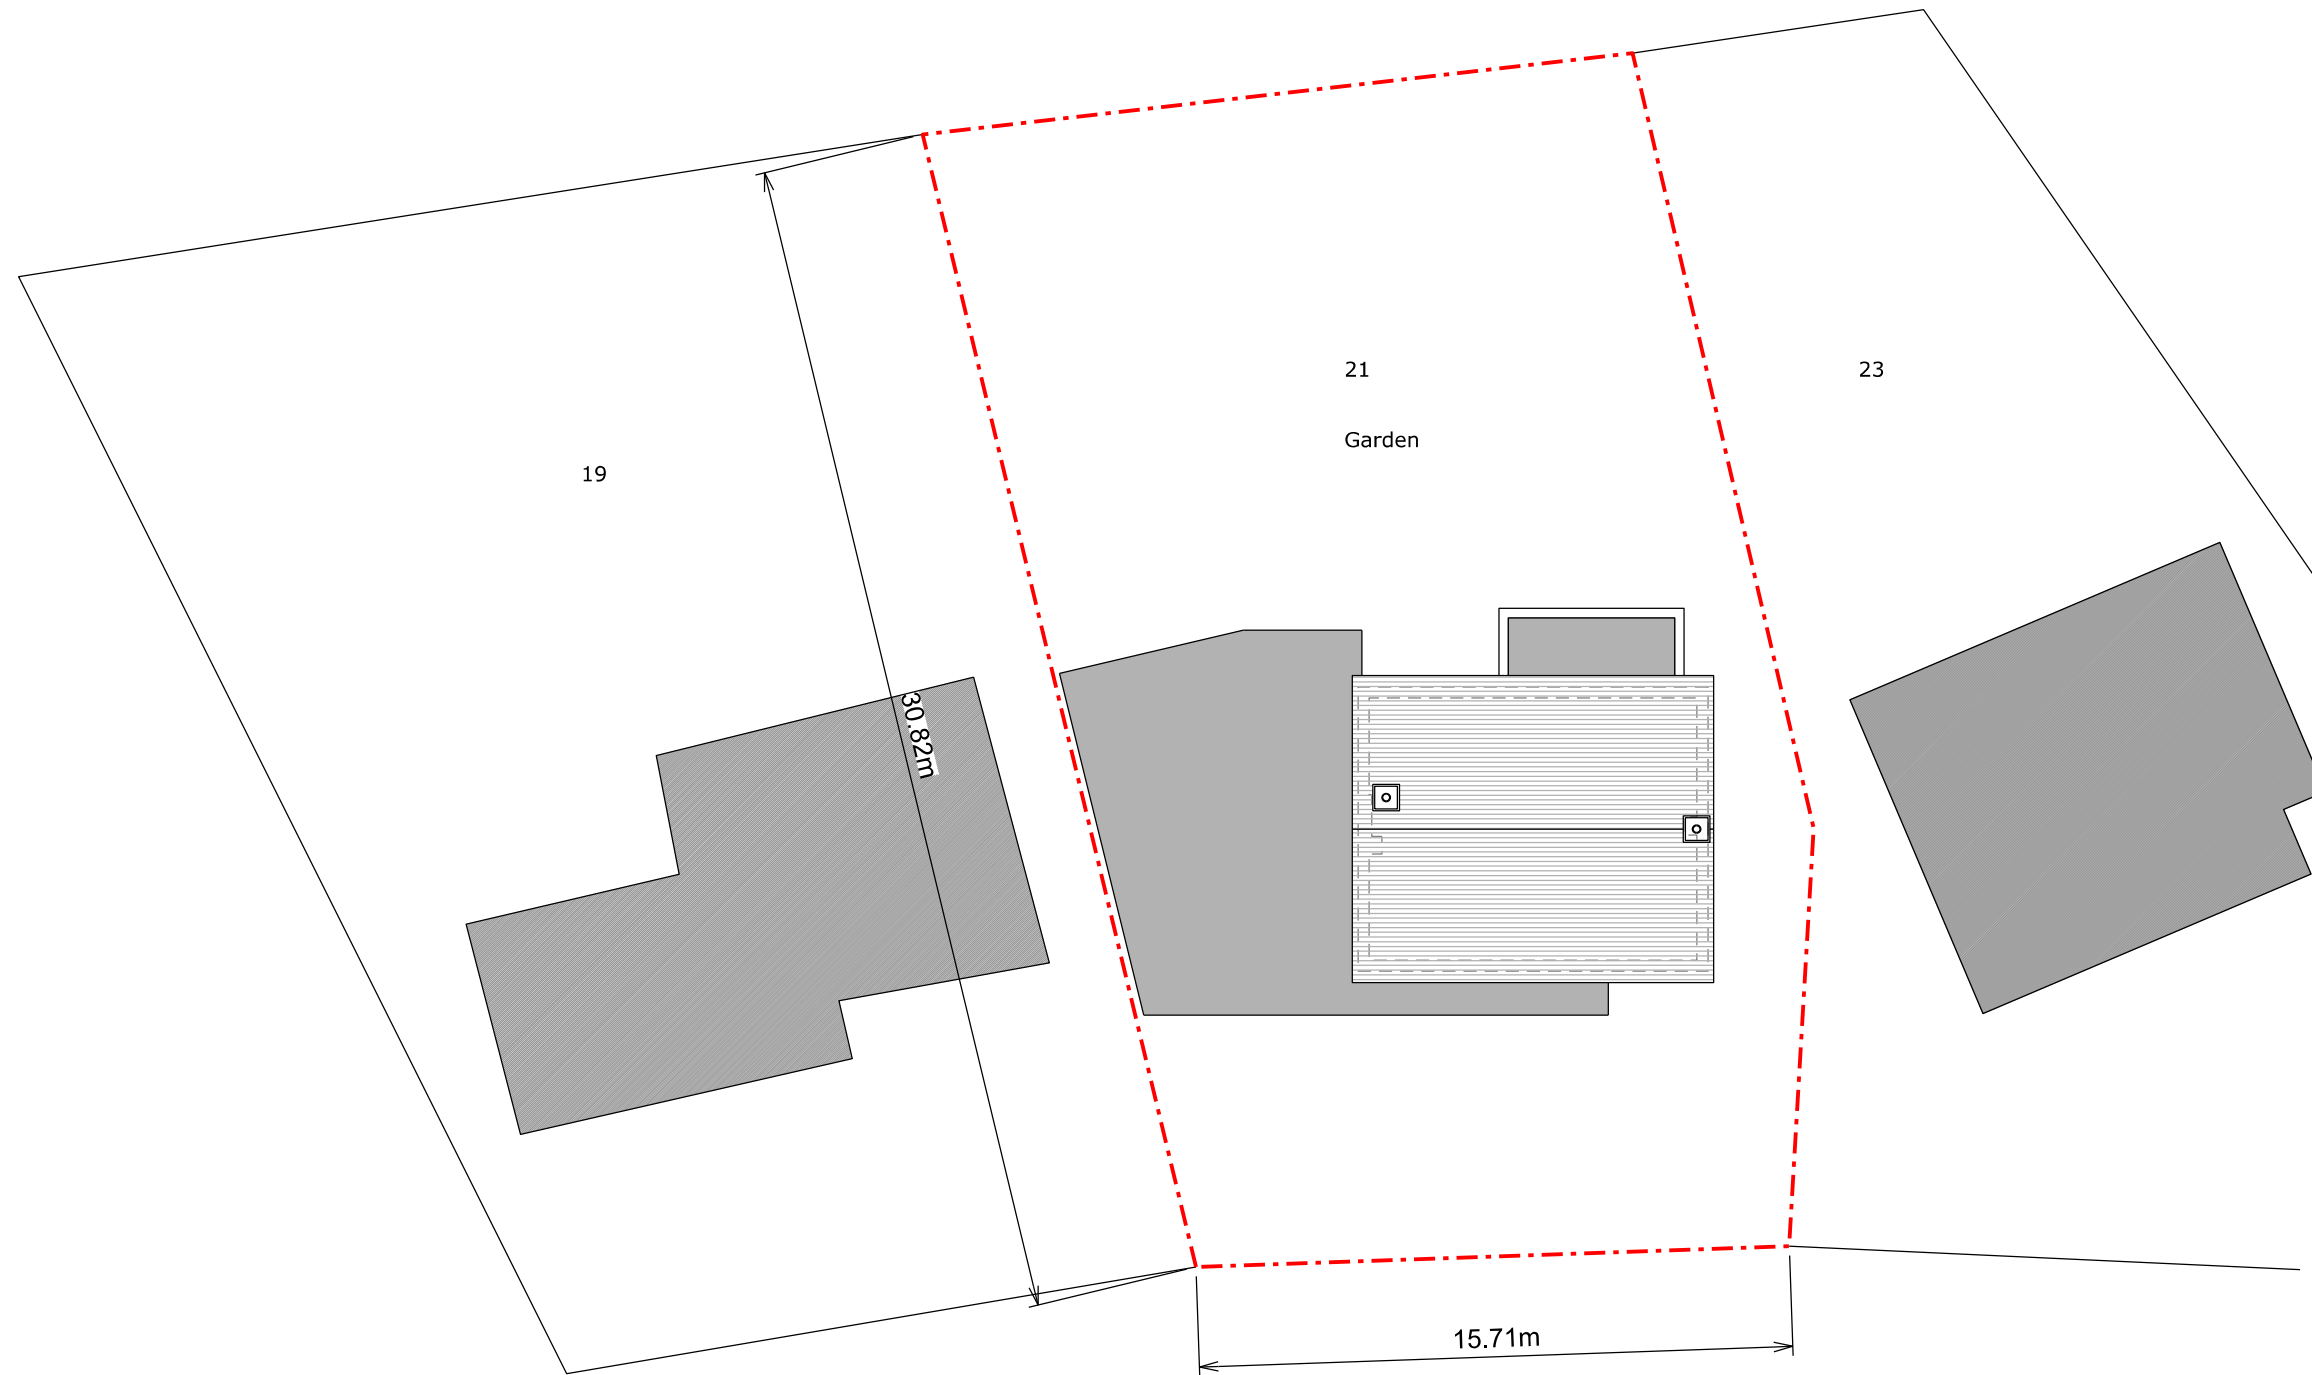

Existing Block Plan

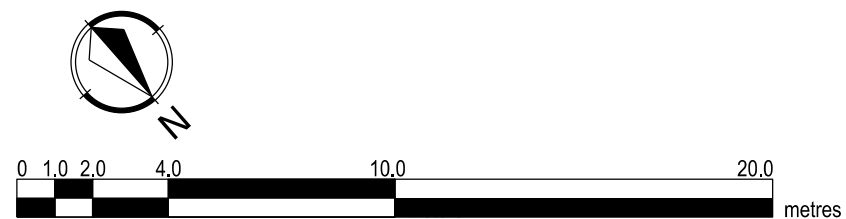

Copyright in design and this drawing is the property of Resi.

Reproduction in whole or in part is forbidden without written sanction of Resi.

All dimensions to be cross-checked on site prior to completing a Building Regulations package, structural engineering, the party wall process and construction.

Print to scale (as actual size)

NOTES		

REV:		
Rev	Rev Note	Date
-	Planning Issue	02/09/19

KEYS	
	Boundary line
	Proposed walls
	Existing walls
	Existing removed
	Rooflight

JOB TITLE

GROUND FLOOR REAR EXTENSION, SIDE EXTENSION, FRONT PORCH AND ALL ASSOCIATED WORKS AT 21 ROSEHILL PARK

STATUS

PLANNING

CLIENT


IAN ROBERTSON

DRAWING TITLE


EXISTING BLOCK PLAN

SCALE	1/200 @ A3	DRAWN	HD
DATE	APR 2019	CHECKED	YK

DRAWING NO.	1259 - 111	REV.	-
-------------	------------	------	---

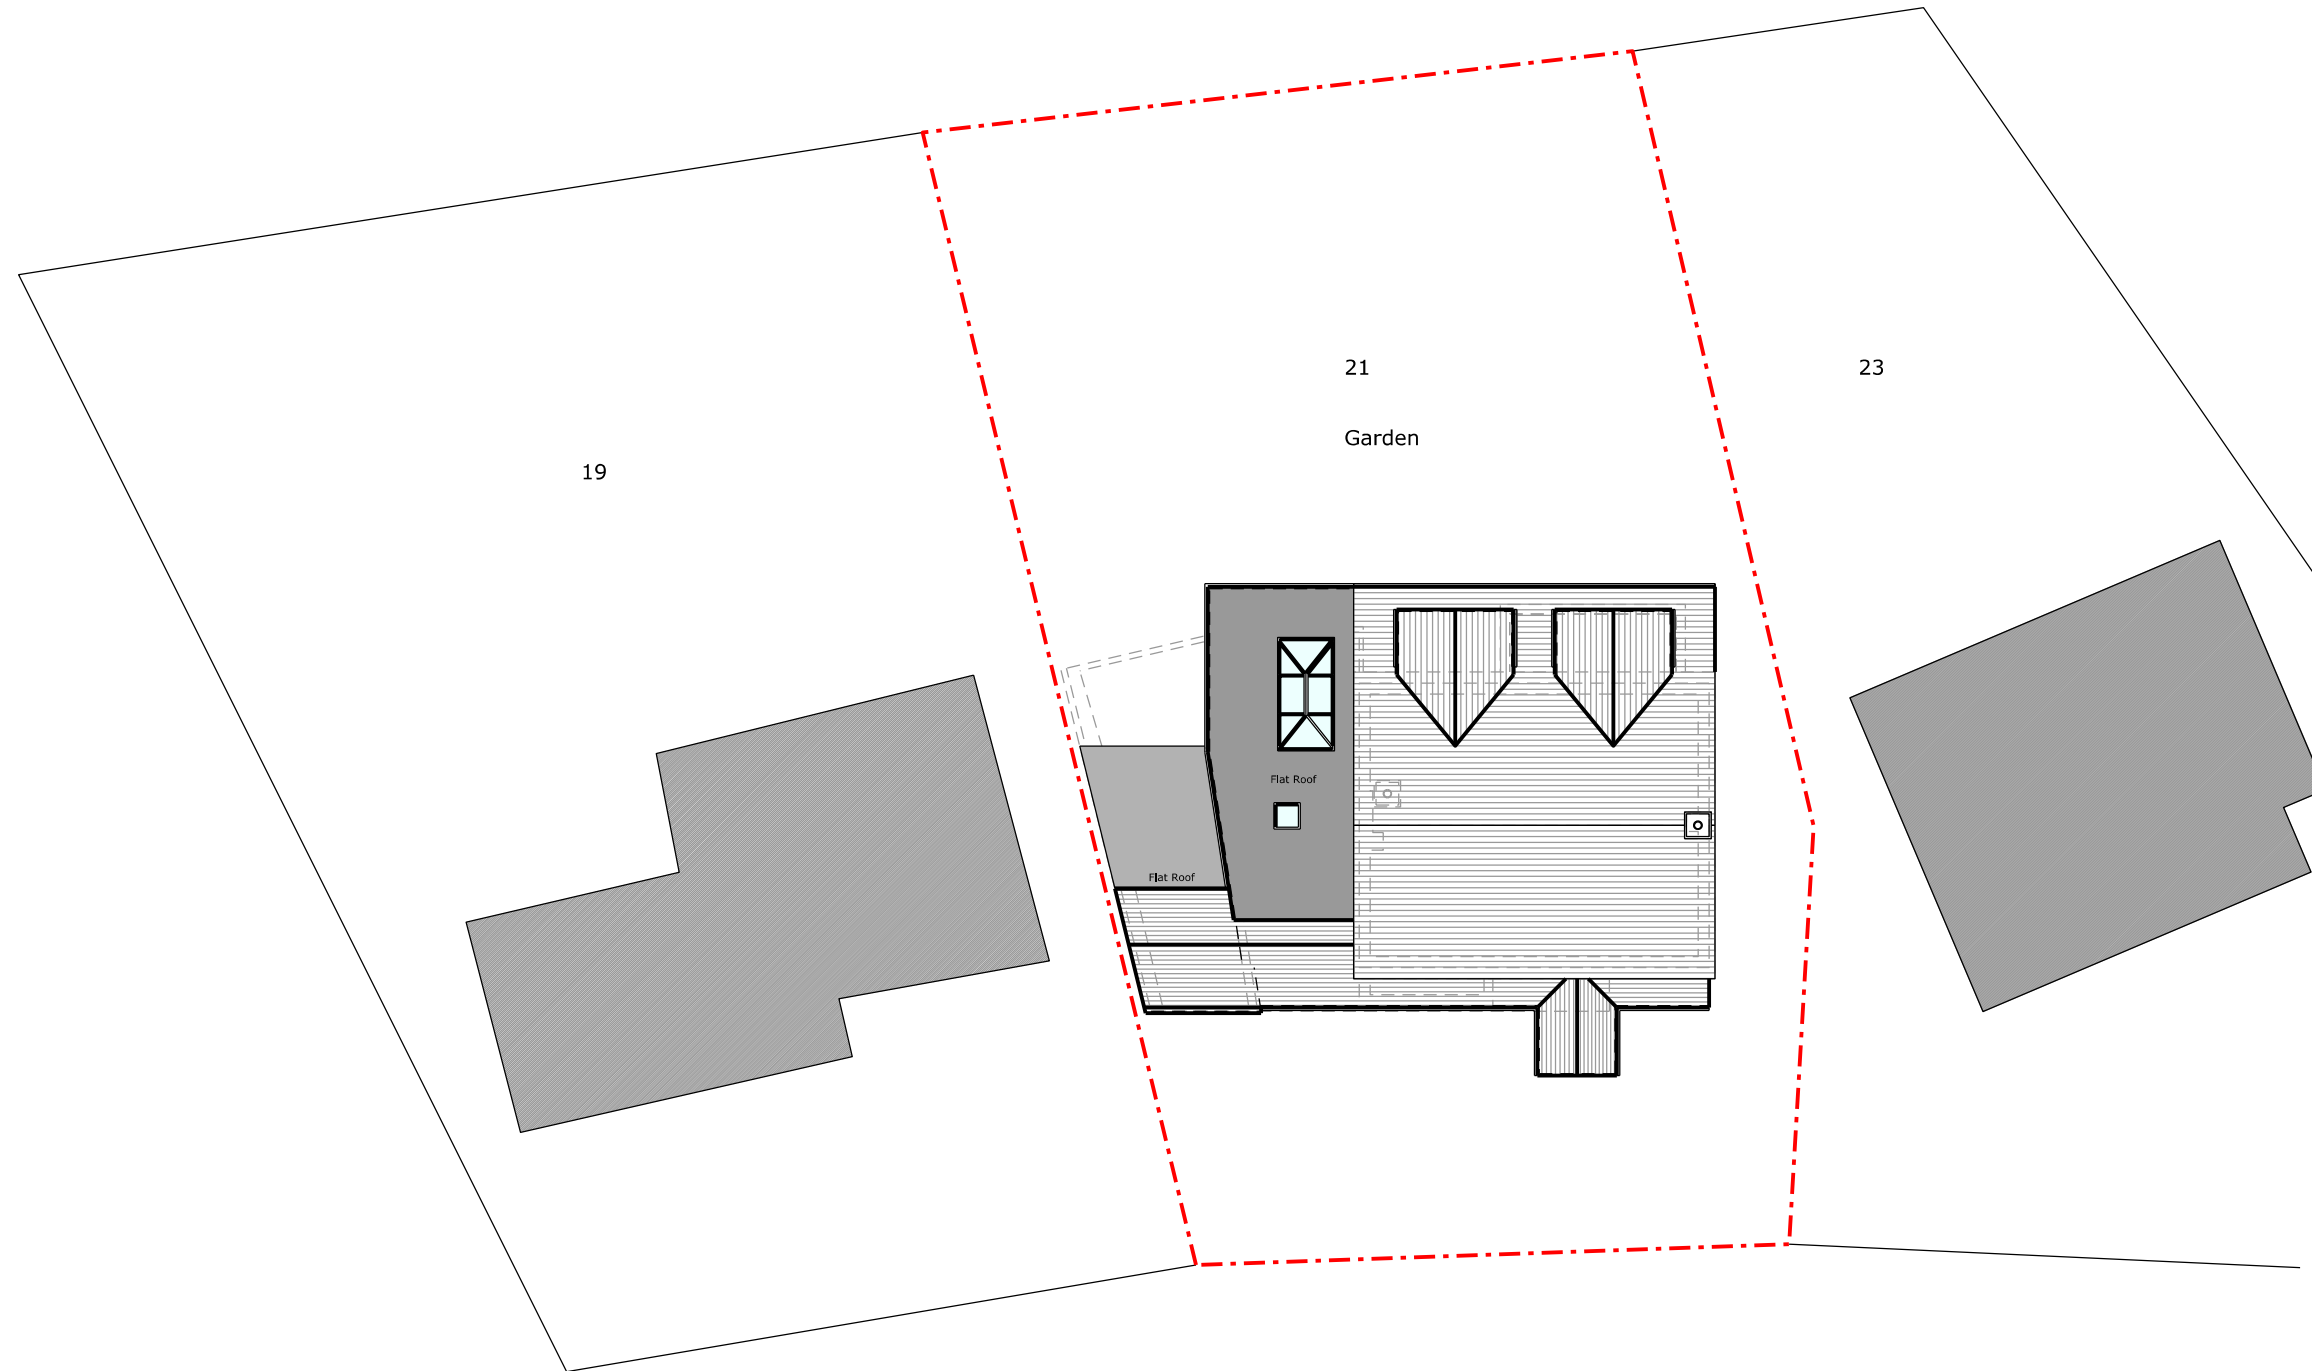

Proposed Block Plan

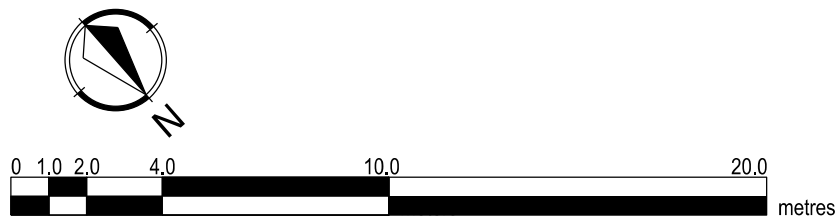

Copyright in design and this drawing is the property of Resi.

Reproduction in whole or in part is forbidden without written sanction of Resi.

All dimensions to be cross-checked on site prior to completing a Building Regulations package, structural engineering, the party wall process and construction.

Print to scale (as actual size)

NOTES		

REV:		
Rev	Rev Note	Date
-	Planning Issue	02/09/19
A	Planning Revision	04/11/19

KEYS	
	Boundary line
	Proposed walls
	Existing walls
	Existing removed
	Rooflight

JOB TITLE	
GROUND FLOOR REAR EXTENSION, SIDE EXTENSION, FRONT PORCH AND ALL ASSOCIATED WORKS AT 21 ROSEHILL PARK	
STATUS	
PLANNING	
CLIENT	
IAN ROBERTSON	
DRAWING TITLE	
PROPOSED BLOCK PLAN	
SCALE	1/200 @ A3
DRAWN	CZ
DATE	APR 2019
CHECKED	RM
DRAWING NO.	1259 - 112
REV.	A