


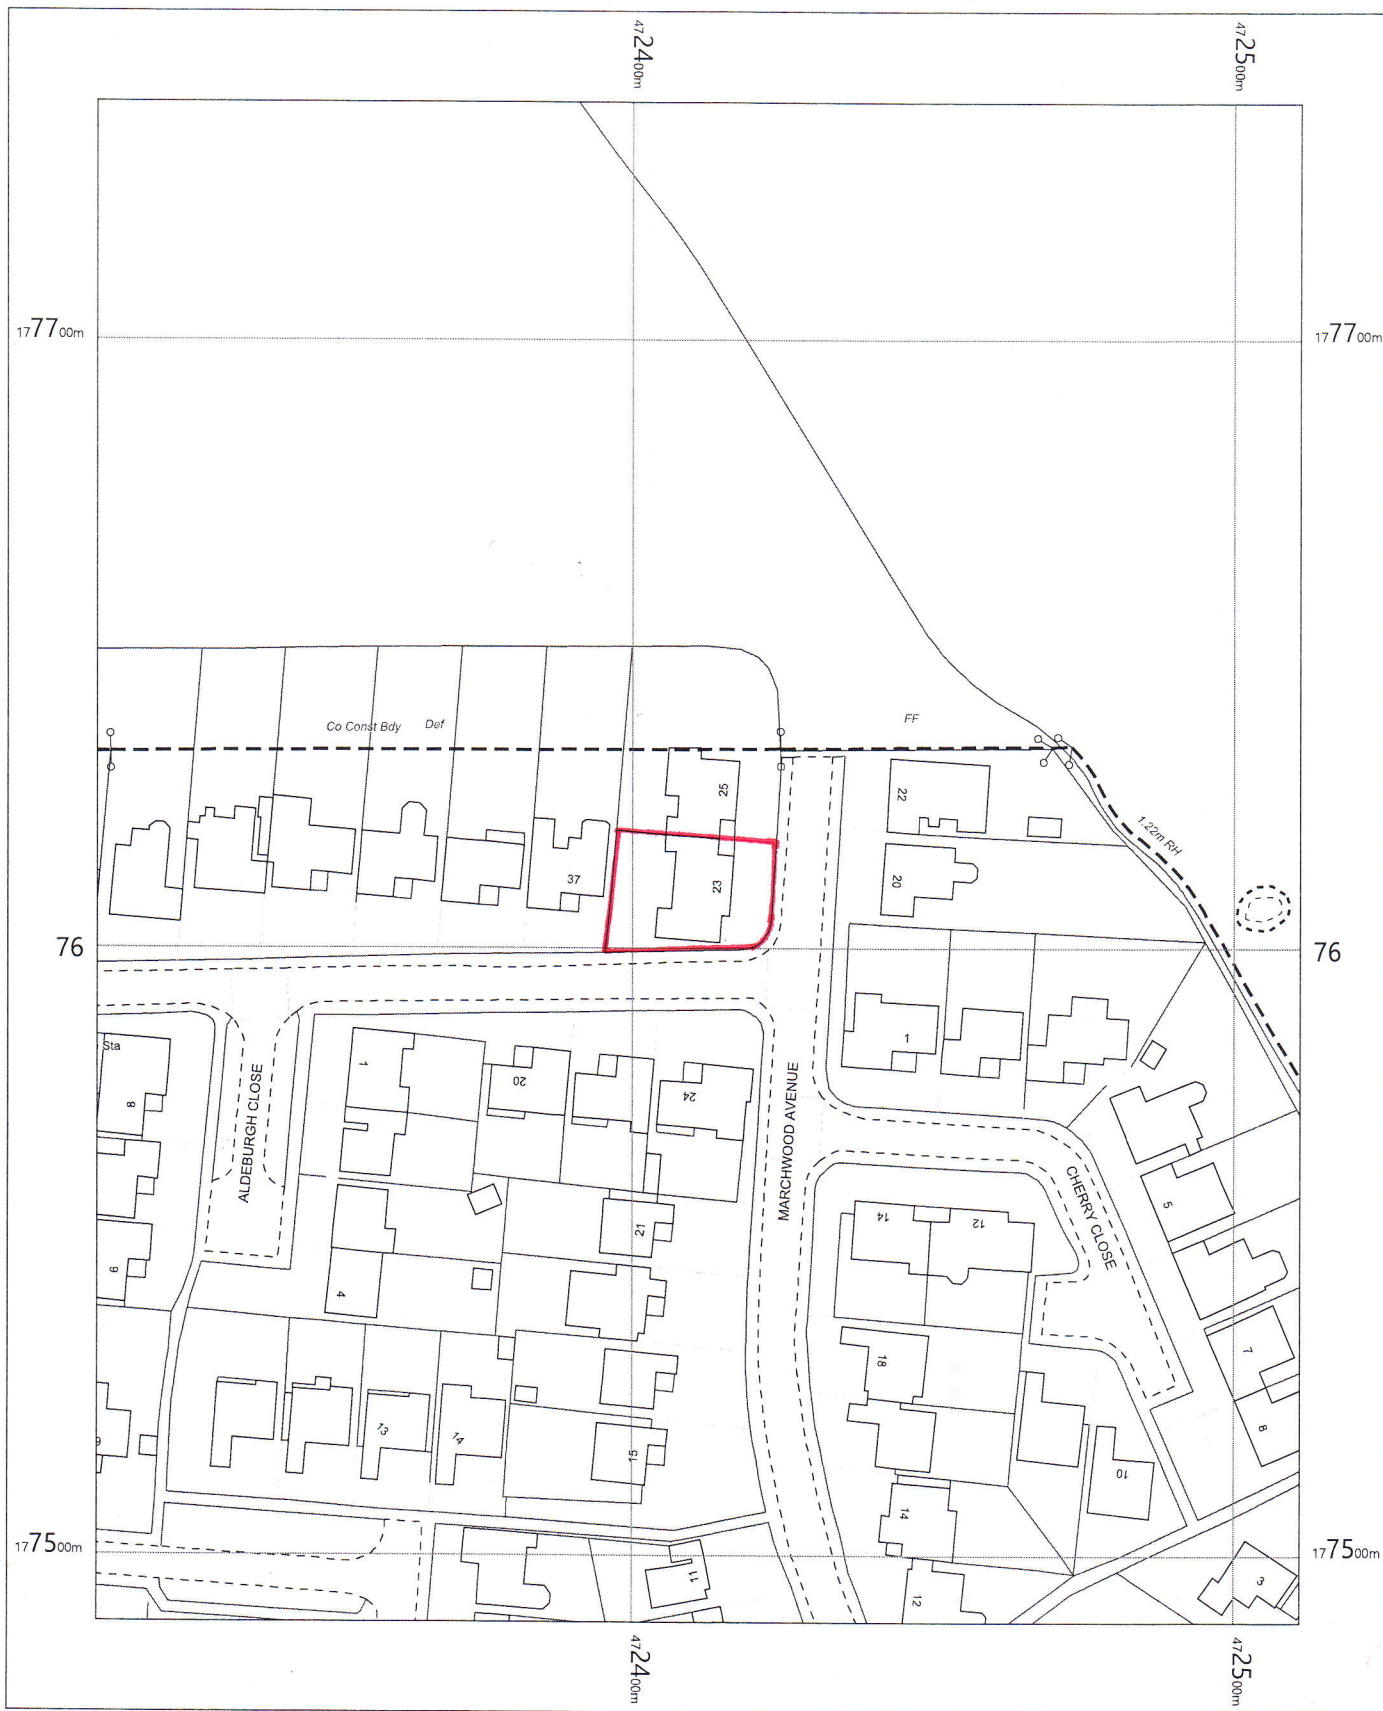

OS MasterMap 1250/2500/10000 scale
 Monday, August 5, 2019, ID: CM-00818897
www.centremapslive.co.uk

1:1250 scale print at A4, Centre: 472411 E, 177614 N

©Crown Copyright Ordnance Survey. Licence no. 100019980

