

FOURTH FLOOR



Sources:
PRP
Topographical Survey 25/05/16
0839-005 003 Existing Site Layout and Topographical Survey -
Reading 130711 kr.dwg
Proposed Scheme 12/01/17
AA5990 Kenavon East Block WS_2016.rvt
AA5990 Kenavon Middle Block WS_2016.rvt
AA5990 Kenavon West Block WS_2016.rvt

Key:

- Room Meets ADF Target Value
- Minor ADF Derogation
- Room Does Not Meet ADF Target Value

N

Project: Kenavon Drive,
Reading

Drawn By: BW

Scale: 1:300


Date: Apr 17

Title: Internal ADF Results
Proposed Scheme 12/01/17
East Block

Dwg No: **P915/I/167**

Point 2 Surveyors Ltd,
3rd Floor,
17 Slingsby Place,
London WC2E 9AB,
0207 836 5828
www.point2surveyors.com

POINT
surveyors

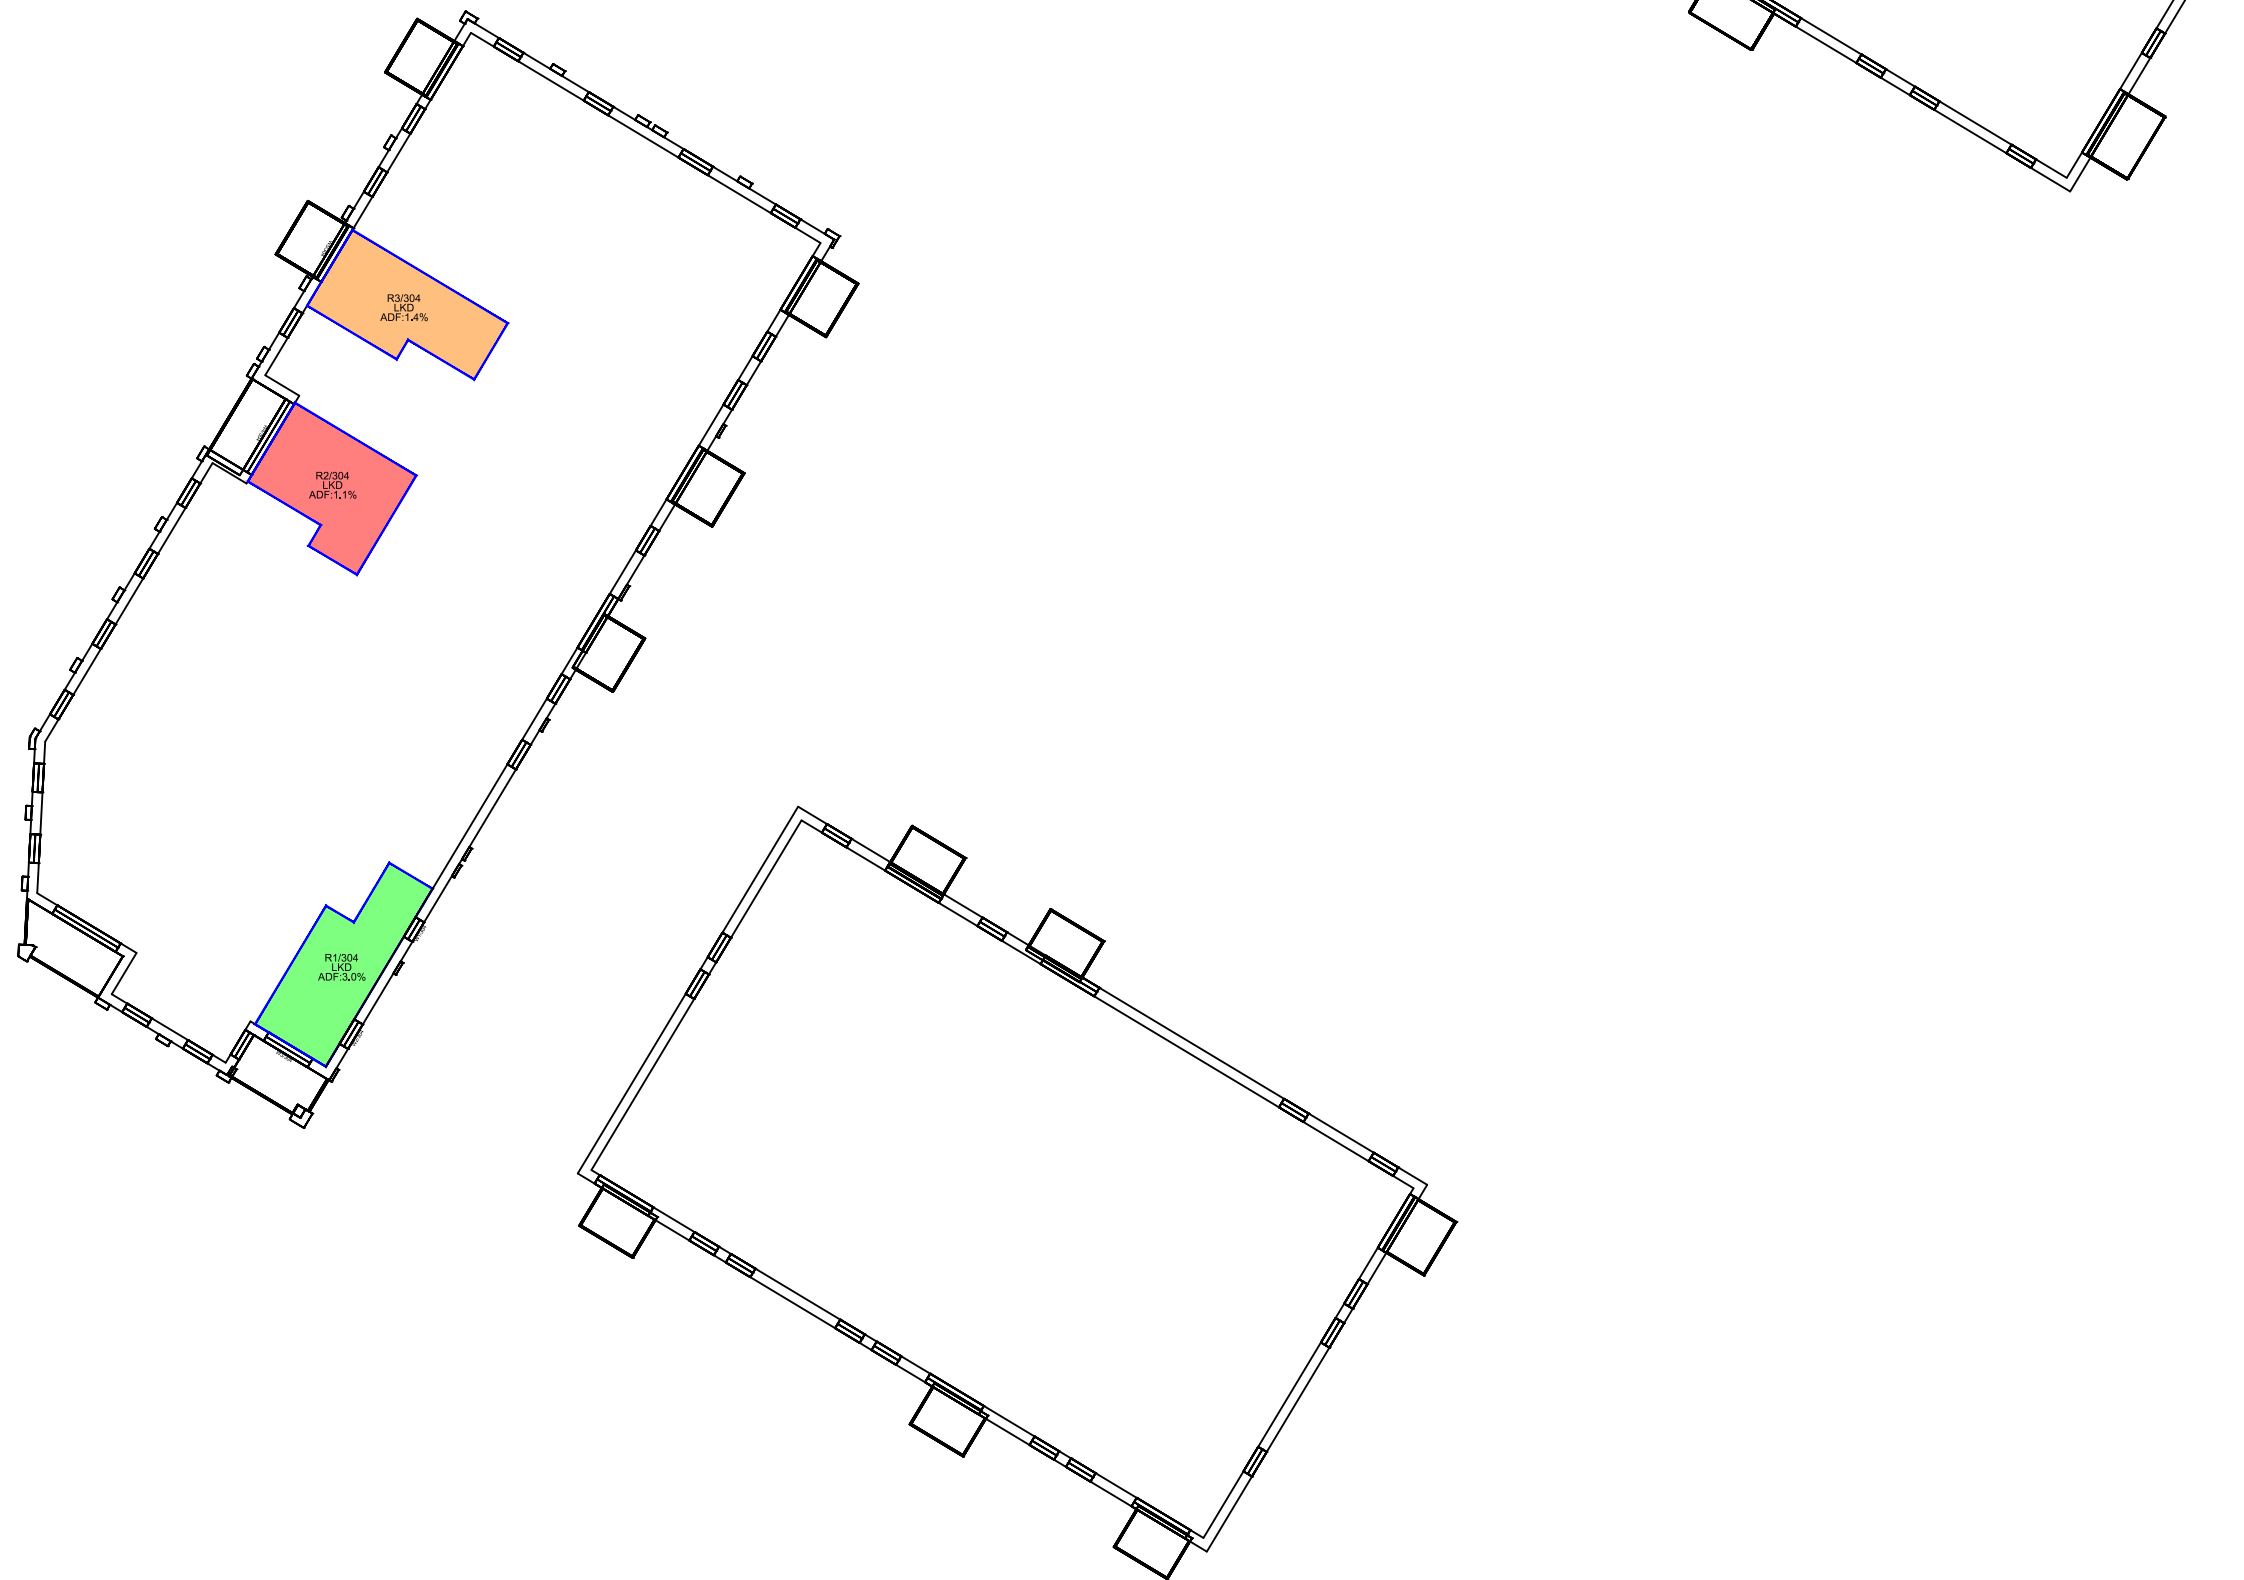

FOURTH FLOOR

Sources:
PRP
Topographical Survey 25/05/16
0839-005 003 Existing Site Layout and Topographical Survey -
Reading 130711 kr.dwg
Proposed Scheme 12/01/17
AA5990 Kenavon East Block WS_2016.rvt
AA5990 Kenavon Middle Block WS_2016.rvt
AA5990 Kenavon West Block WS_2016.rvt

Key:

Room Meets
ADF Target Value

Minor ADF
Derogation

Room Does Not Meet
ADF Target Value

Project: Kenavon Drive,
Reading

Title: Internal ADF Results
Proposed Scheme 12/01/17
East Block

Point 2 Surveyors Ltd,
3rd Floor,
17 Slingsby Place,
London WC2E 9AB,
0207 836 5828
www.point2surveyors.com

POINT
surveyors

Drawn By: BW

Scale: 1:300

Date: Apr 17

Dwg No: **P915/I/168**