


Planning

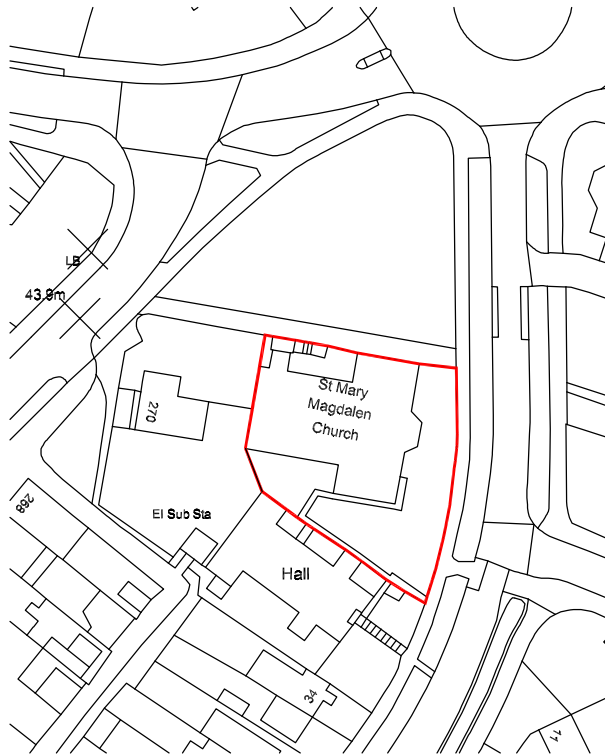

Ordnance Survey, (c) Crown Copyright 2019. All rights reserved. Licence number 100022432



LOCATION PLAN

scale 1:1250

REV	DESCRIPTION	DATE
-----	-------------	------

CLIENT

St Mary Magdalen, Tilehurst

PROJECT

New Disabled Access Entrance Porch

TITLE

Location Plan

SCALE

1:1250 @ A4

DRAWN BY

OO

DATE

May 2019

DRAWING NO.

1992/P01

REV.



DLK
ARCHITECTS

Chiltern Chambers, St Peter's Avenue
Caversham, Tel 0118 944 9856
enquiries@dlkarchitects.com

Denise Laffoy Krause Limited - Registered in England No. 2144522 - Trading As DLK Architects
© DAVIS LEBLOTT KRAUSE LTD.