




Site Location
Scale 1:1250

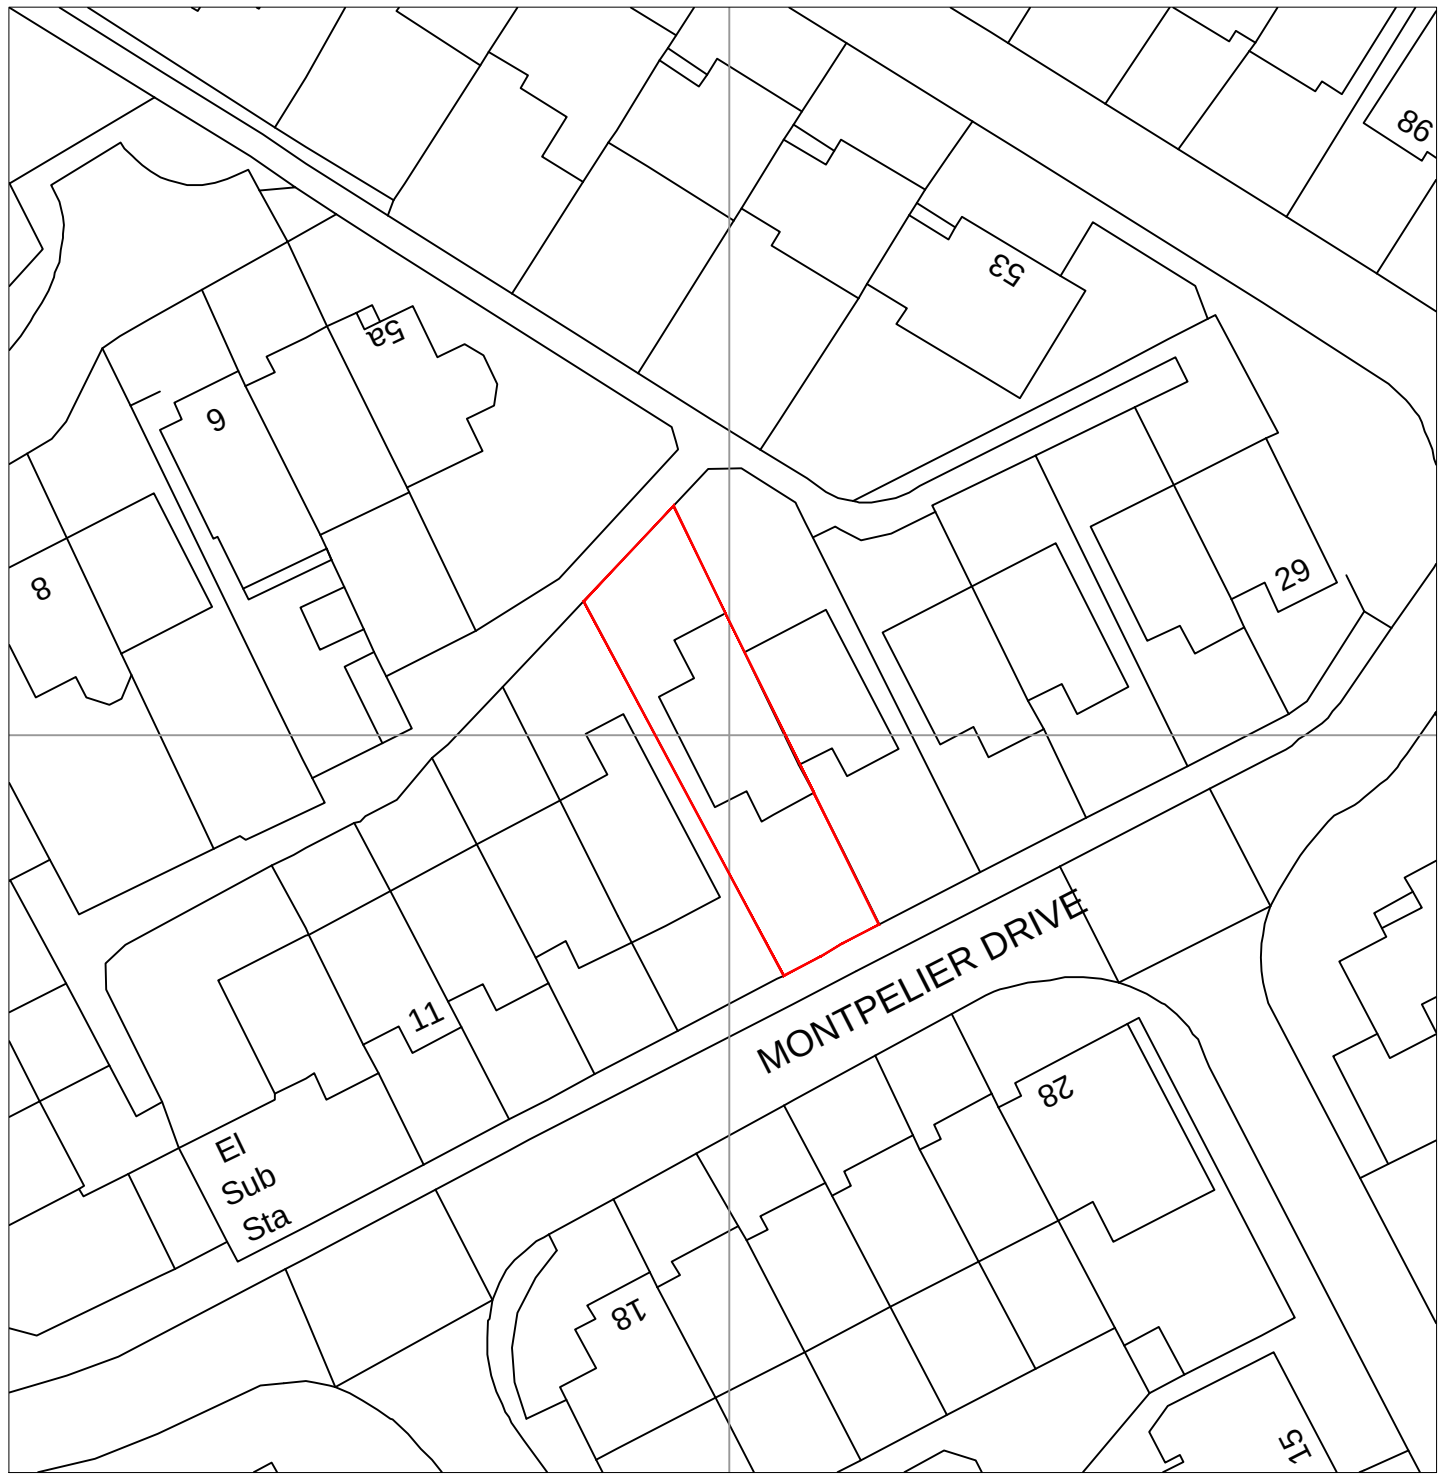

Site Location
Scale 1:500

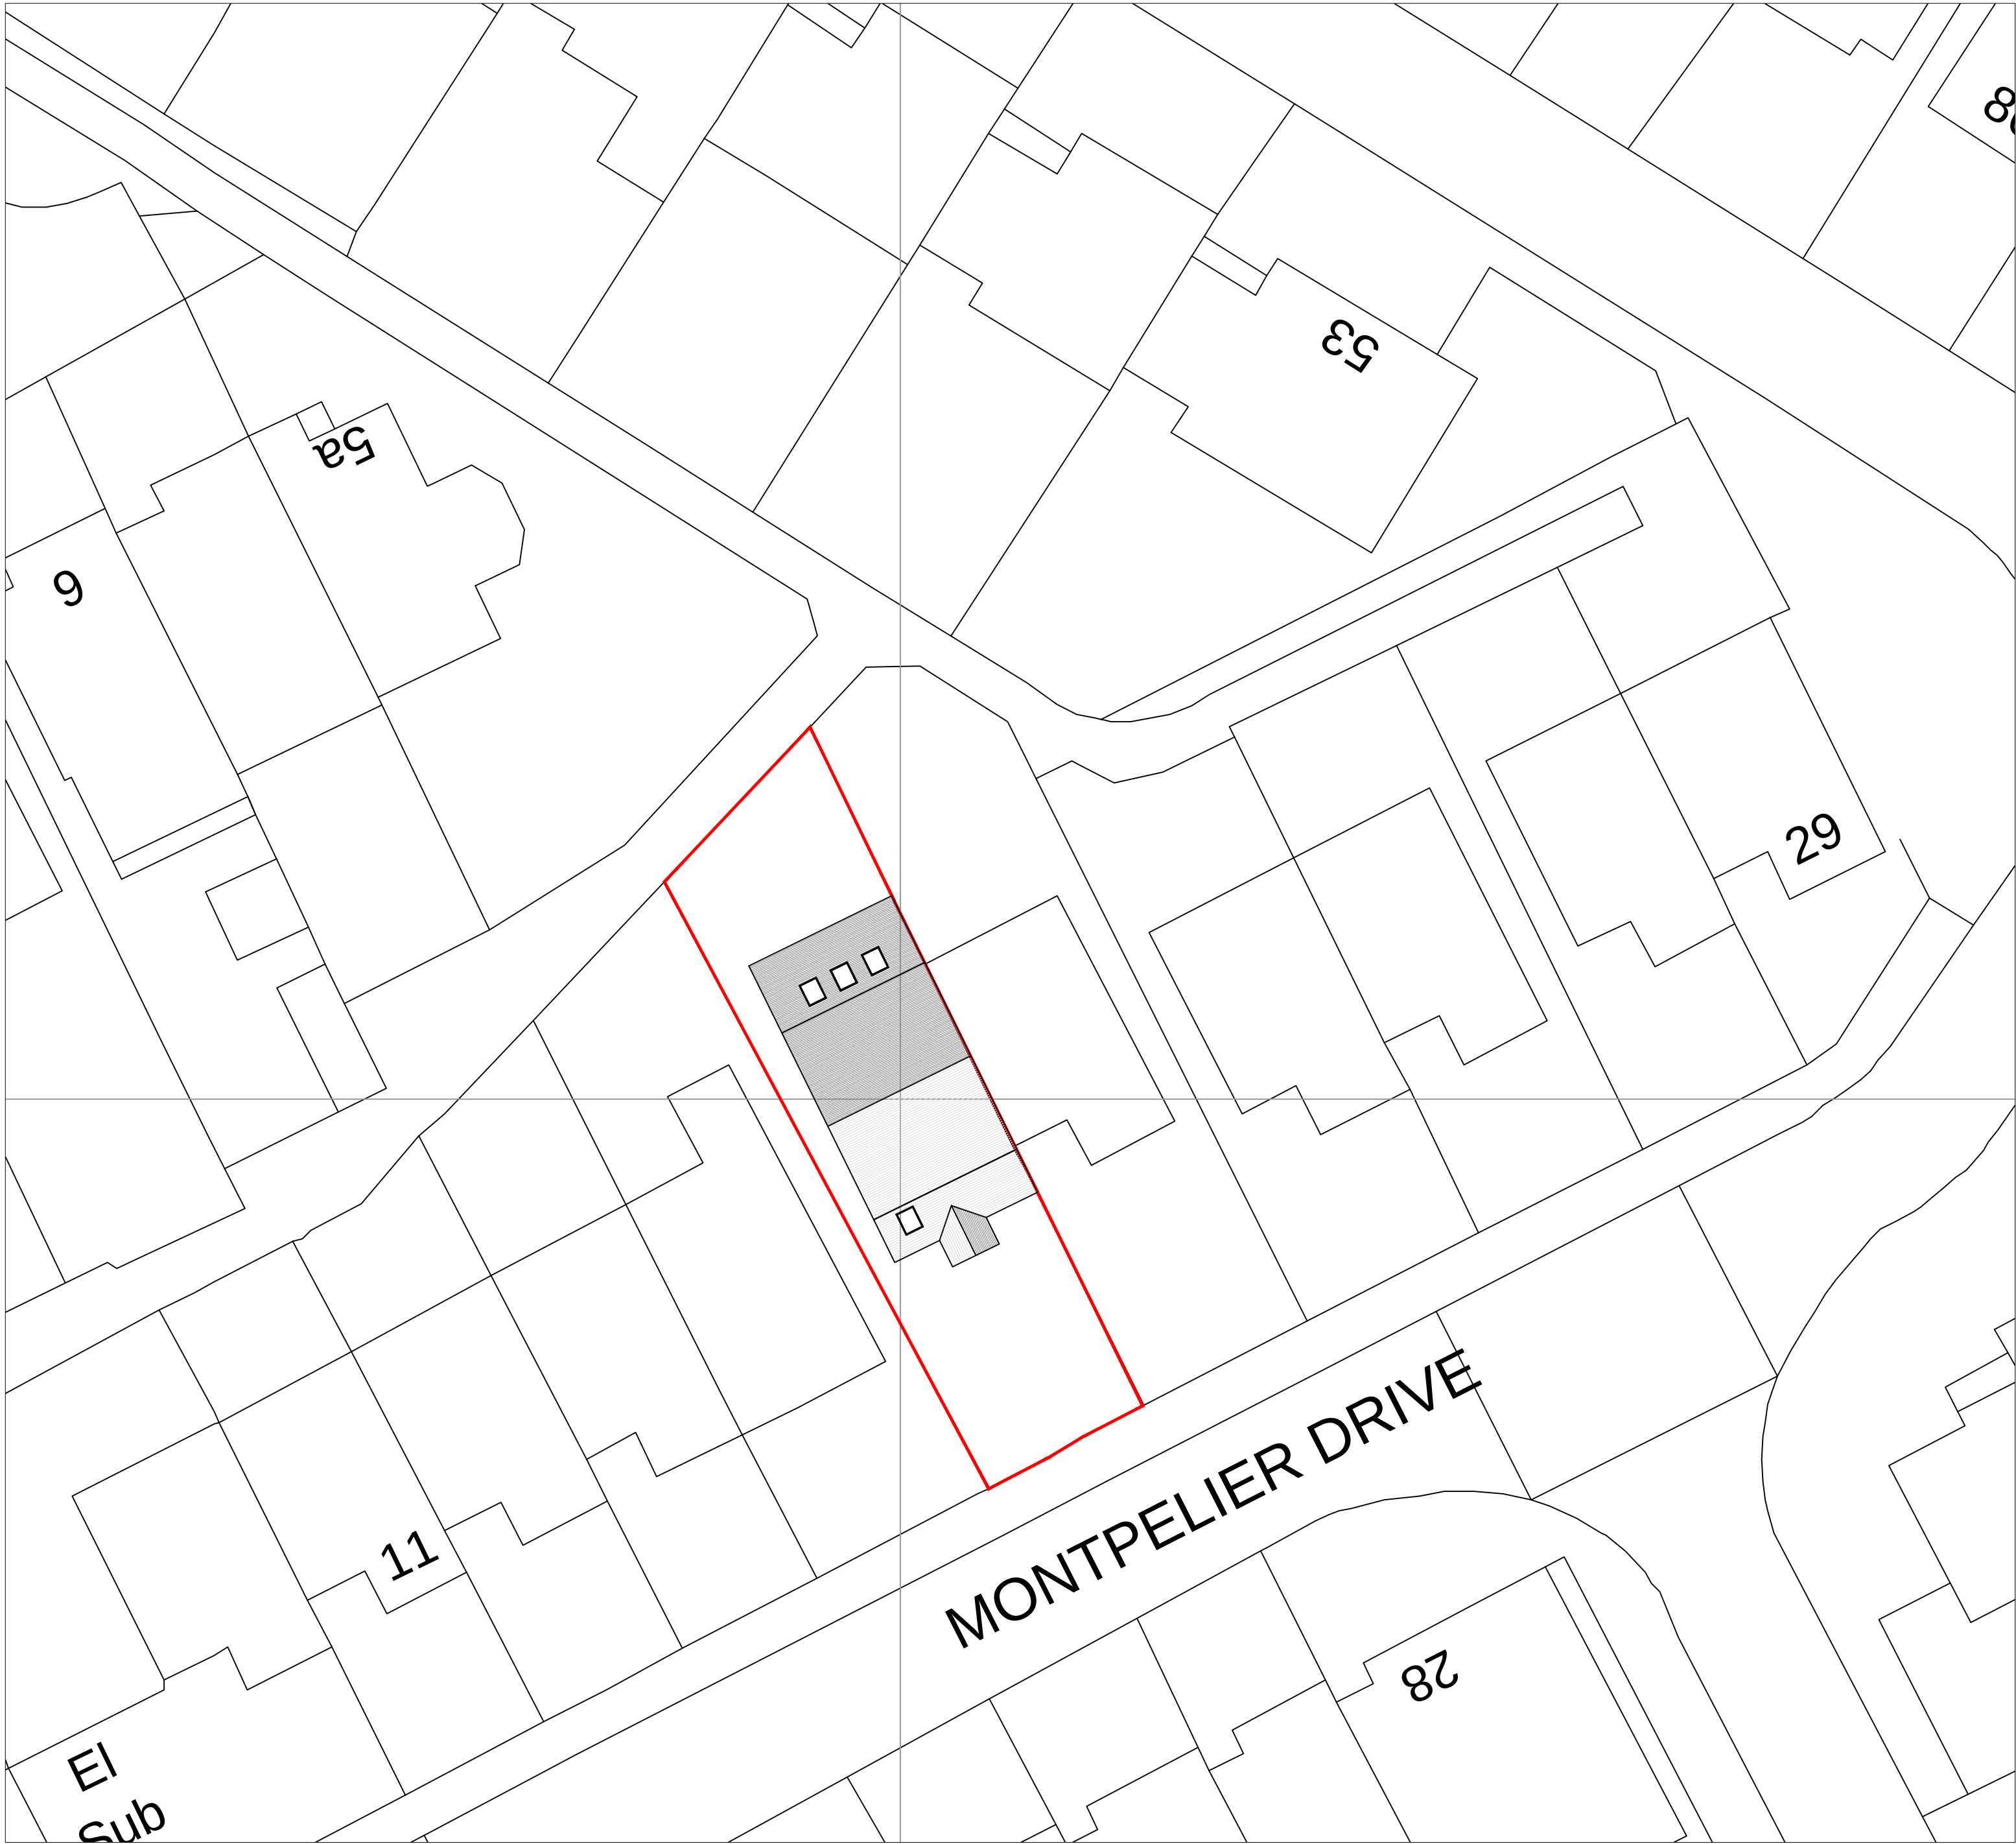

Block Plan
Scale 1:200

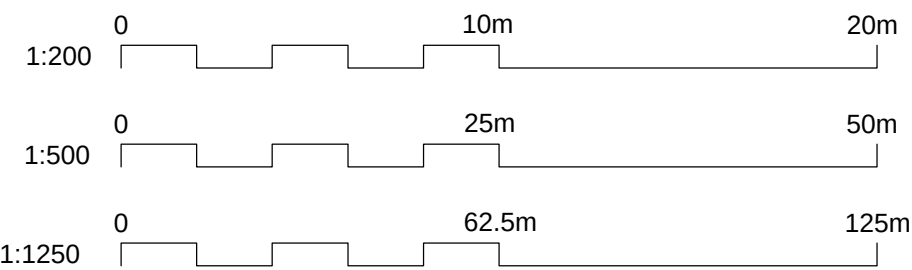

Notes

1. All materials to match existing.

2. All dimensions shown are structural build sizes not finished sizes.

3. Do not scale from this drawing (other than for planning purposes).

4. The Contractor is to verify all dimensions before setting out, commencing work or placing orders.

5. Any discrepancies to be reported to M3 Architectural Design Ltd.

OS Map Licence

Crown copyright 2018. Supplied by Copla Ltd., trading as UKPlanningMaps.com a licensed Ordnance Survey partner (100054135). Data licenced for 1 year, expiring 23 August 2020. Unique plan reference: v1c/379884/515745

Rev

Date

Description

M3

architecturaldesign

Project
Proposed Extension

19 Montpellier Drive, Reading,
RG4 6QA

Client
-

Drawing Title
Site Location and Block Plan

Date
20.06.19

Drawing No.
1607-010

Rev
-

Page Size
A1

Scale
AS SHOWN

M3 Architectural Design Ltd
Basepoint Centres Ltd
377-399 London Road Camberley GU15 3HL

t:01276 300024
e: info@m3architecturaldesign.co.uk
w: www.m3architecturaldesign.co.uk

© 2019 M3 Architectural Design Ltd