



CONTEXT PLAN

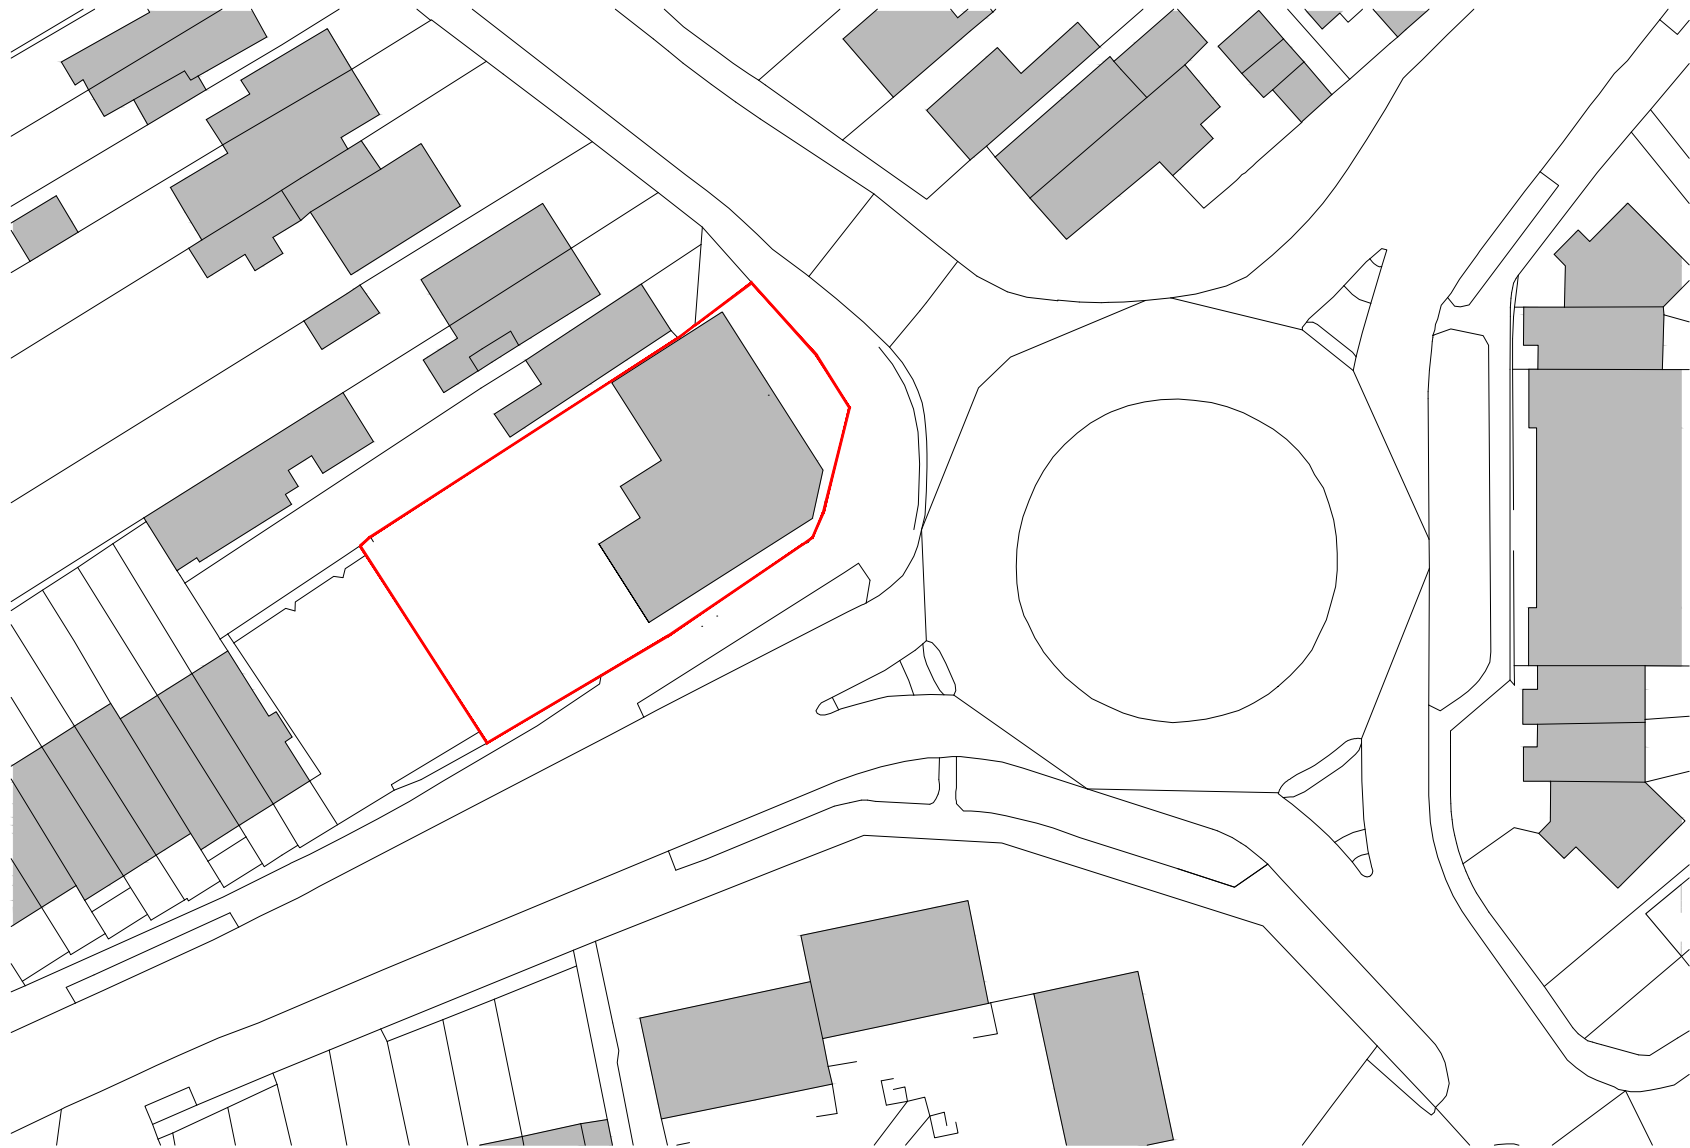

DEMOLITION OF EXISTING SHOP AND WORKSHOP TO PROVIDE
7no 2 BEDROOM FLATS & 2no ONE BEDROOM FLATS AT;
142-144 WHITLEY WOOD ROAD, WHITLEY

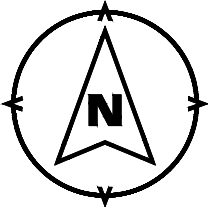

Scale 1:500
0m 10m 20m 30m 40m

DRG No. J101 -12