


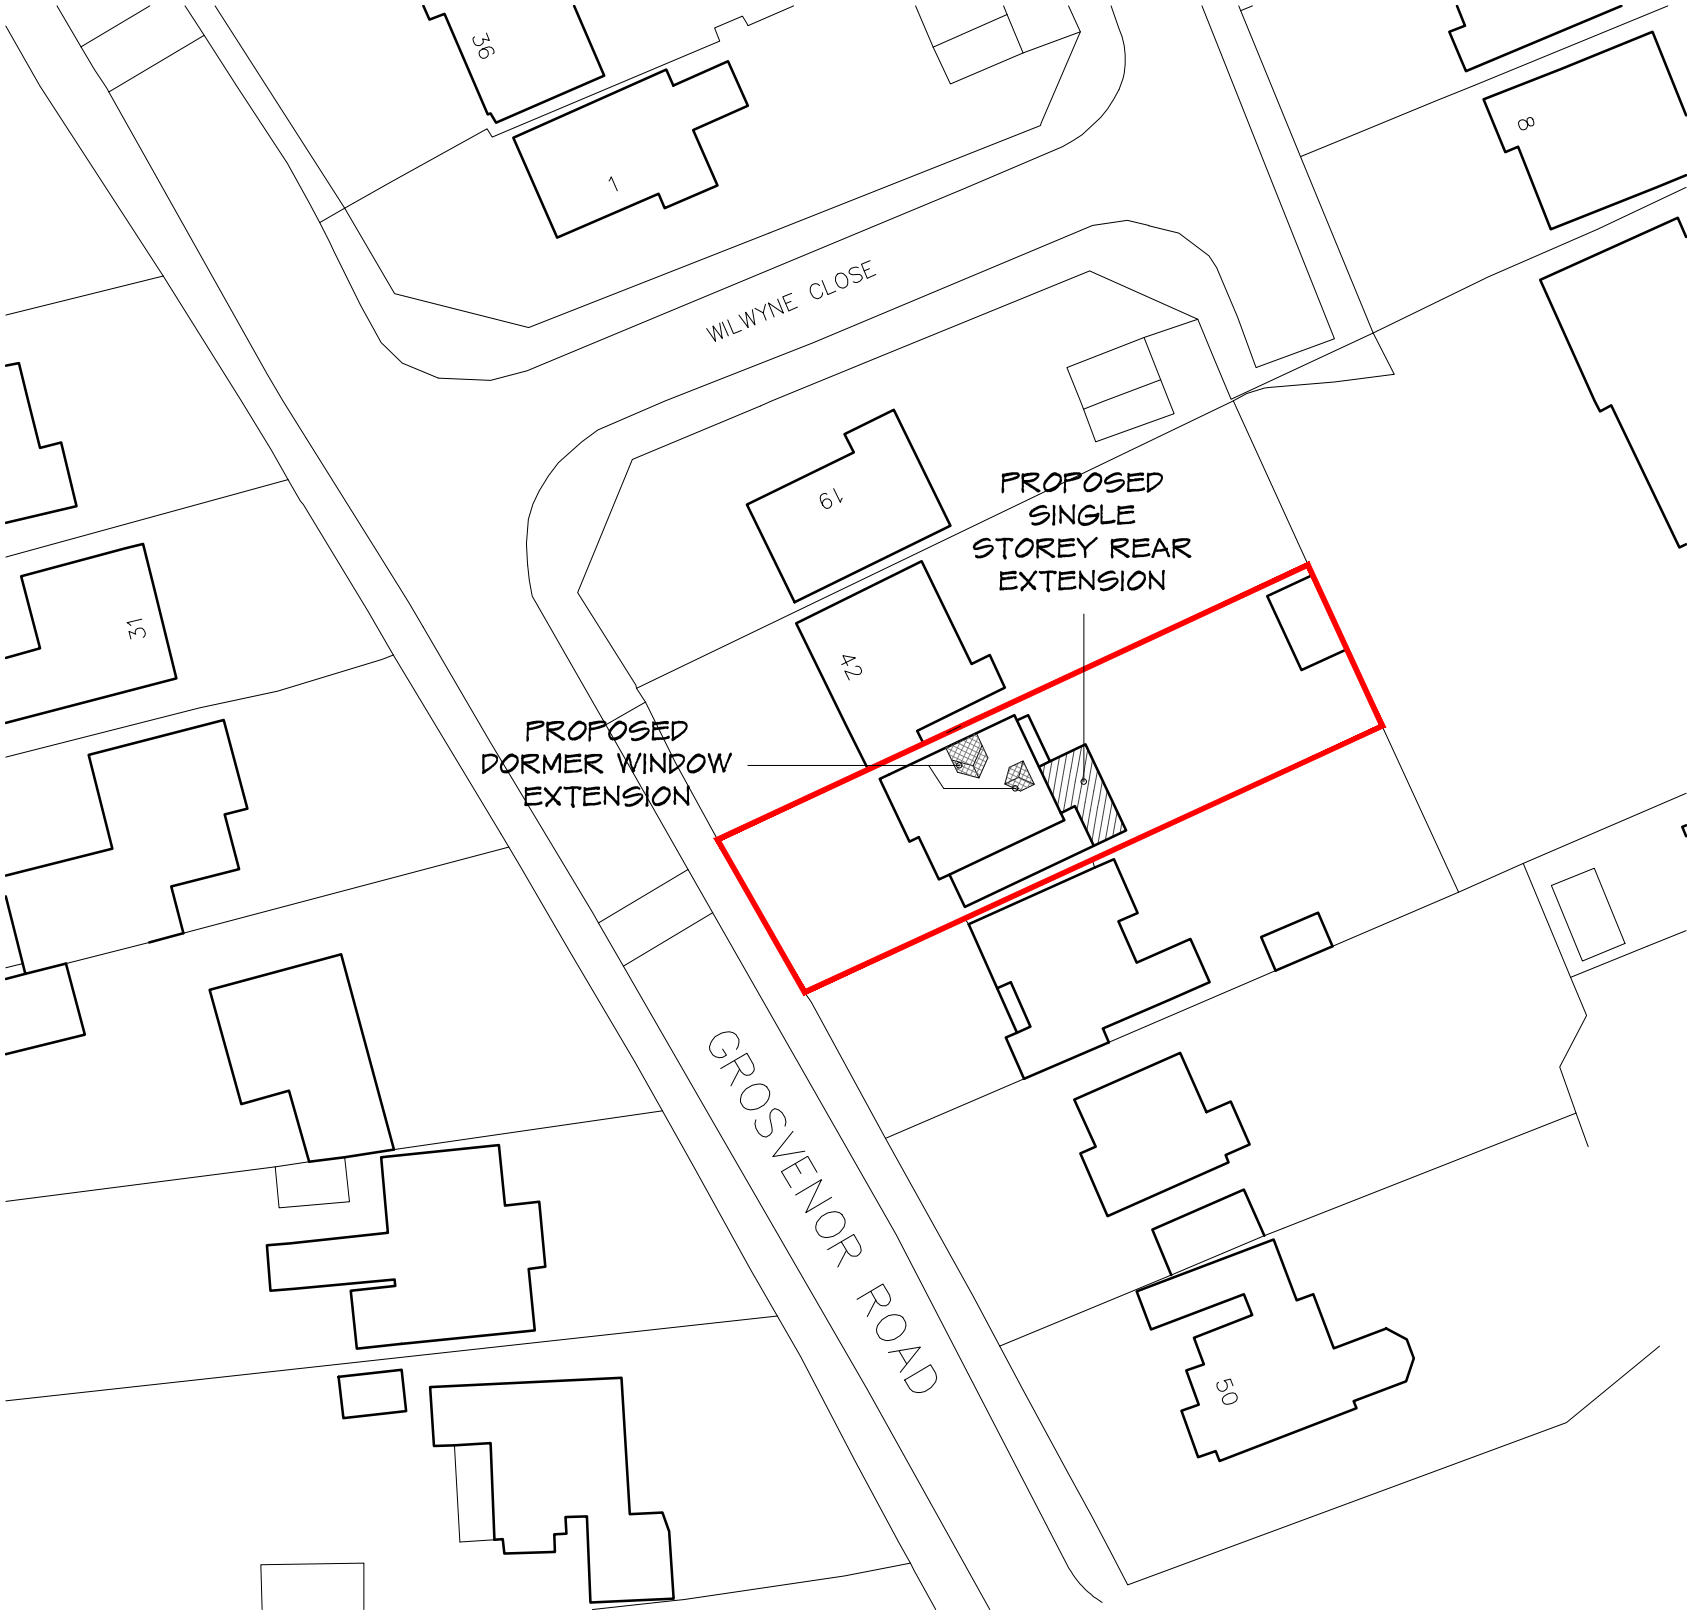


Block Plan 1:500

1:500 scale Bar
This Drawing has been produced for printing onto A3 size paper,



Location Plan 1:1250

1:1250 scale Bar
This Drawing has been produced for printing onto A3 size paper,

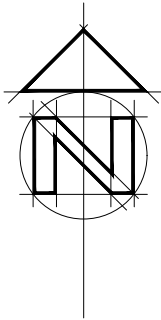

REV	COMMENTS	DATE
-----	----------	------



DAY•TANNER
ARCHITECTURE & PLANNING
www.daytanner.co.uk info@daytanner.co.uk 0118 989 0808

CLIENT	Mr & Mrs A. Readings		
PROJECT	44 Grosvenor Road, Caversham, Reading RG4 5EN.		
DRAWING	Block and Location Plan		
STATUS	DATE FEB 2019		
SCALE	1:500 / 1250	DRAWN DN	CHECKED NO 3636 / 200 REV ..

THIS DRAWING MUST NOT BE SCALED UNLESS ISSUED FOR PLANNING PURPOSES. ALL DIMENSIONS ARE TO BE VERIFIED PRIOR TO SETTING OUT, COMMENCING WORK, OR PRODUCTION OF FABRICATION DRAWINGS. REPORT ANY DISCREPANCIES TO THE SUPERVISING OFFICER IMMEDIATELY. ©