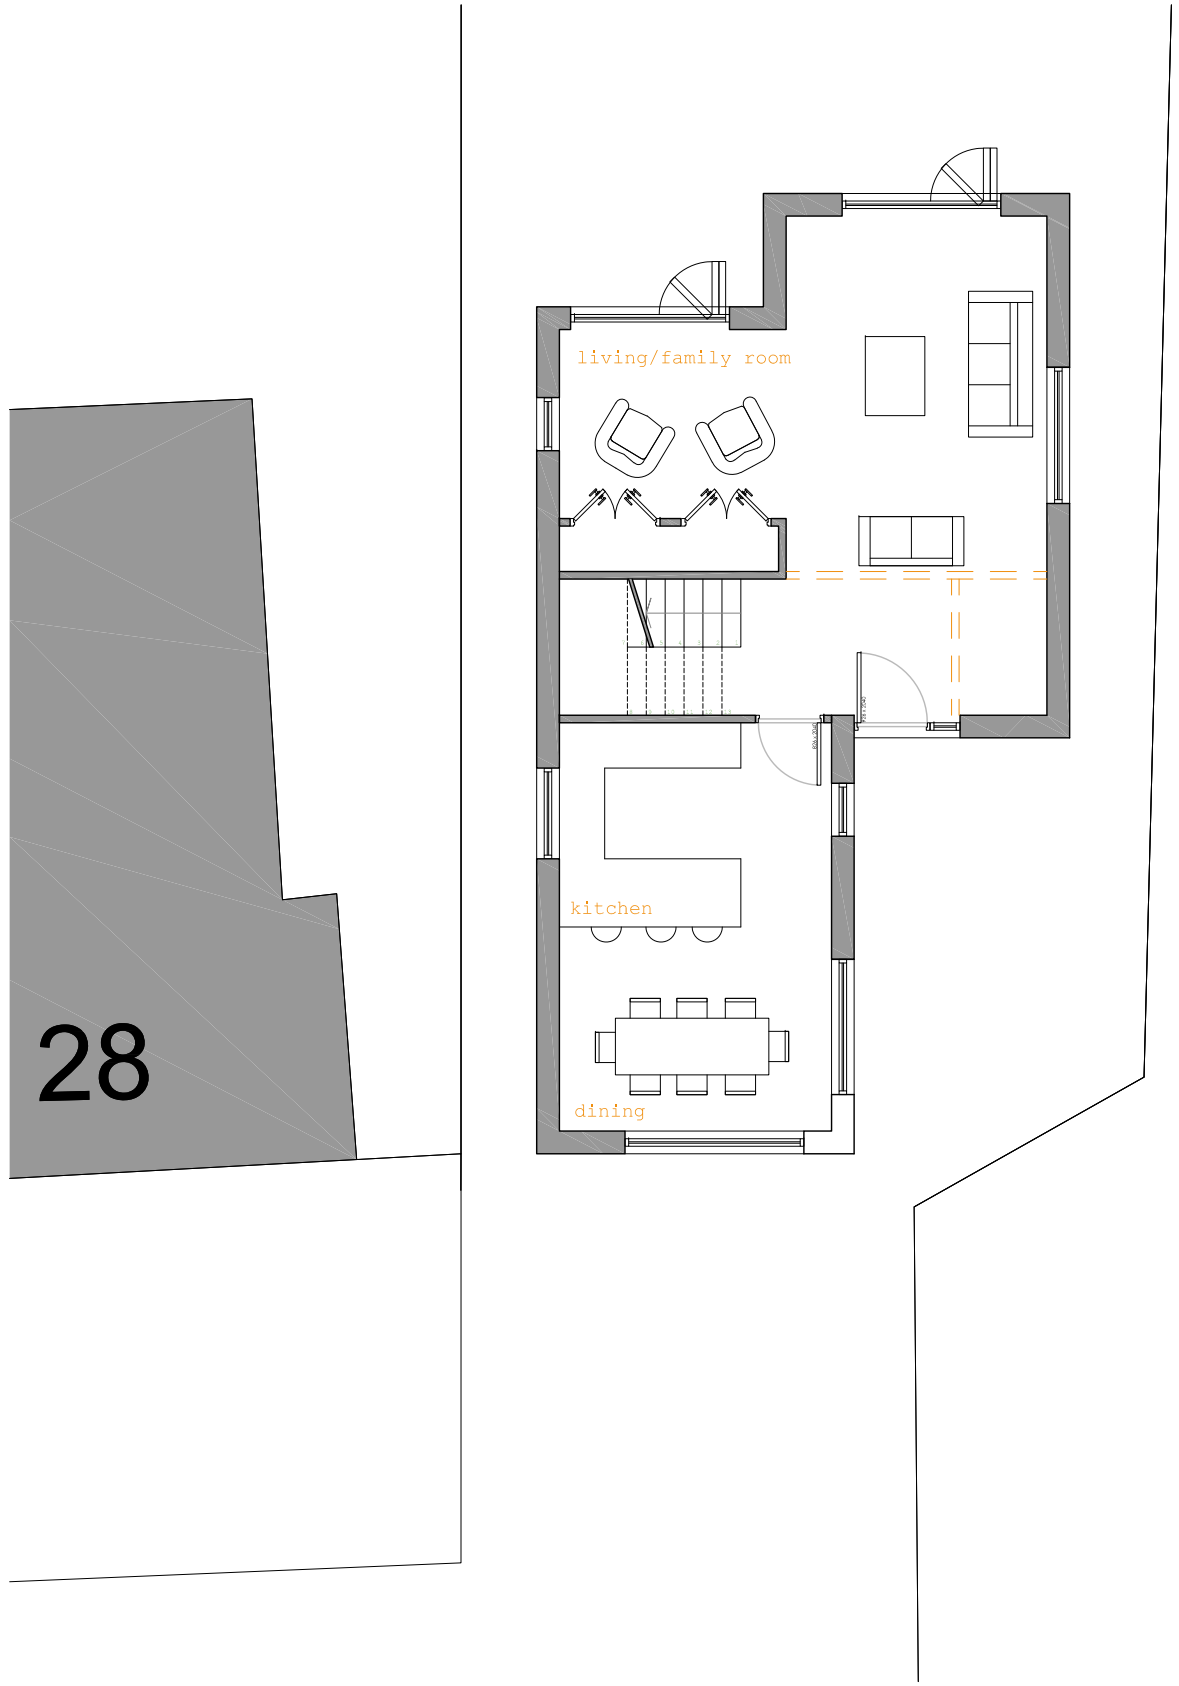

existing ground floor plan as per REM application ref. 170120

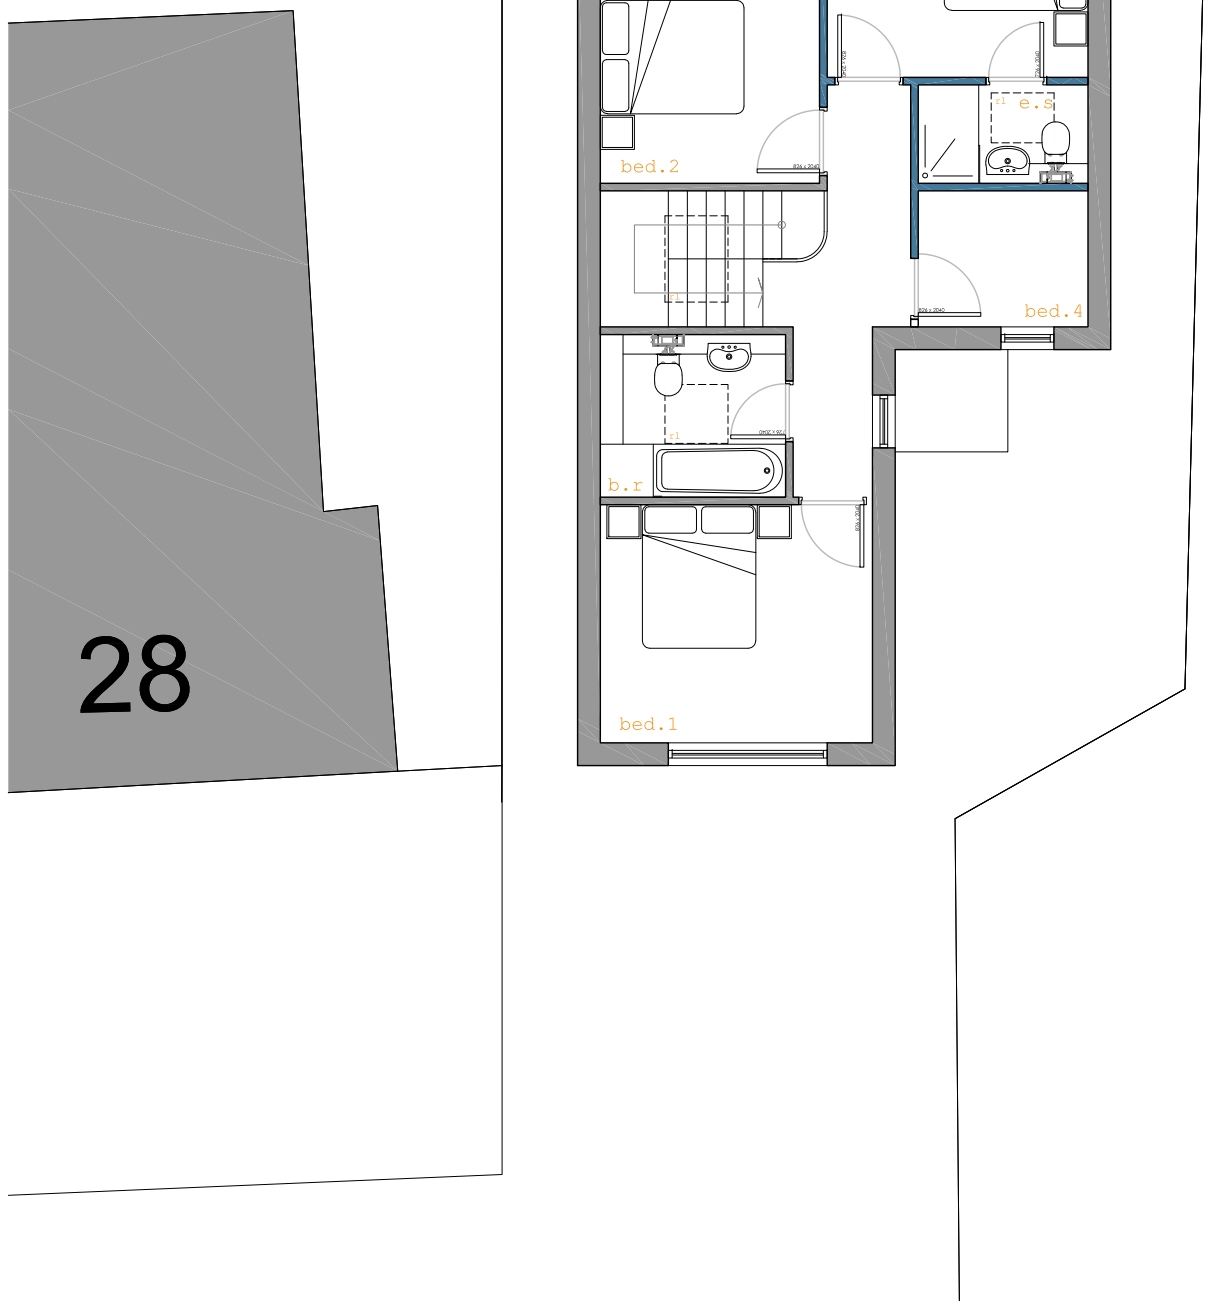

existing first floor plan as per REM application ref. 170120

project
Venetia close
Emmer green, Berkshire
client
kenan mursal
drawing title
REM ground and first floor plan

project | drawing number | revision
290- 03-20 R
date | status
Nov 2018 planning
scale | size | author | checked
1:100 A3 sp eh
© 2015 colony architects

colony architects

RIBA

colony architects ltd is a collaborative of architects and designers with an agenda to find out more visit our beautiful website

www.colonyarchitects.com

contact: design@colonyarchitects.com

atu 07990 515372 intermezzo
ed 07779 255328 woking road
guildford surrey
gu1 1qe

1:100 scale @A3 0 metres 2 4 6 8 10 12 14 16 18 20 22 24