




Ordnance Survey, (c) Crown Copyright 2019. All rights reserved. Licence number 100022432

Location Plan

1:1250

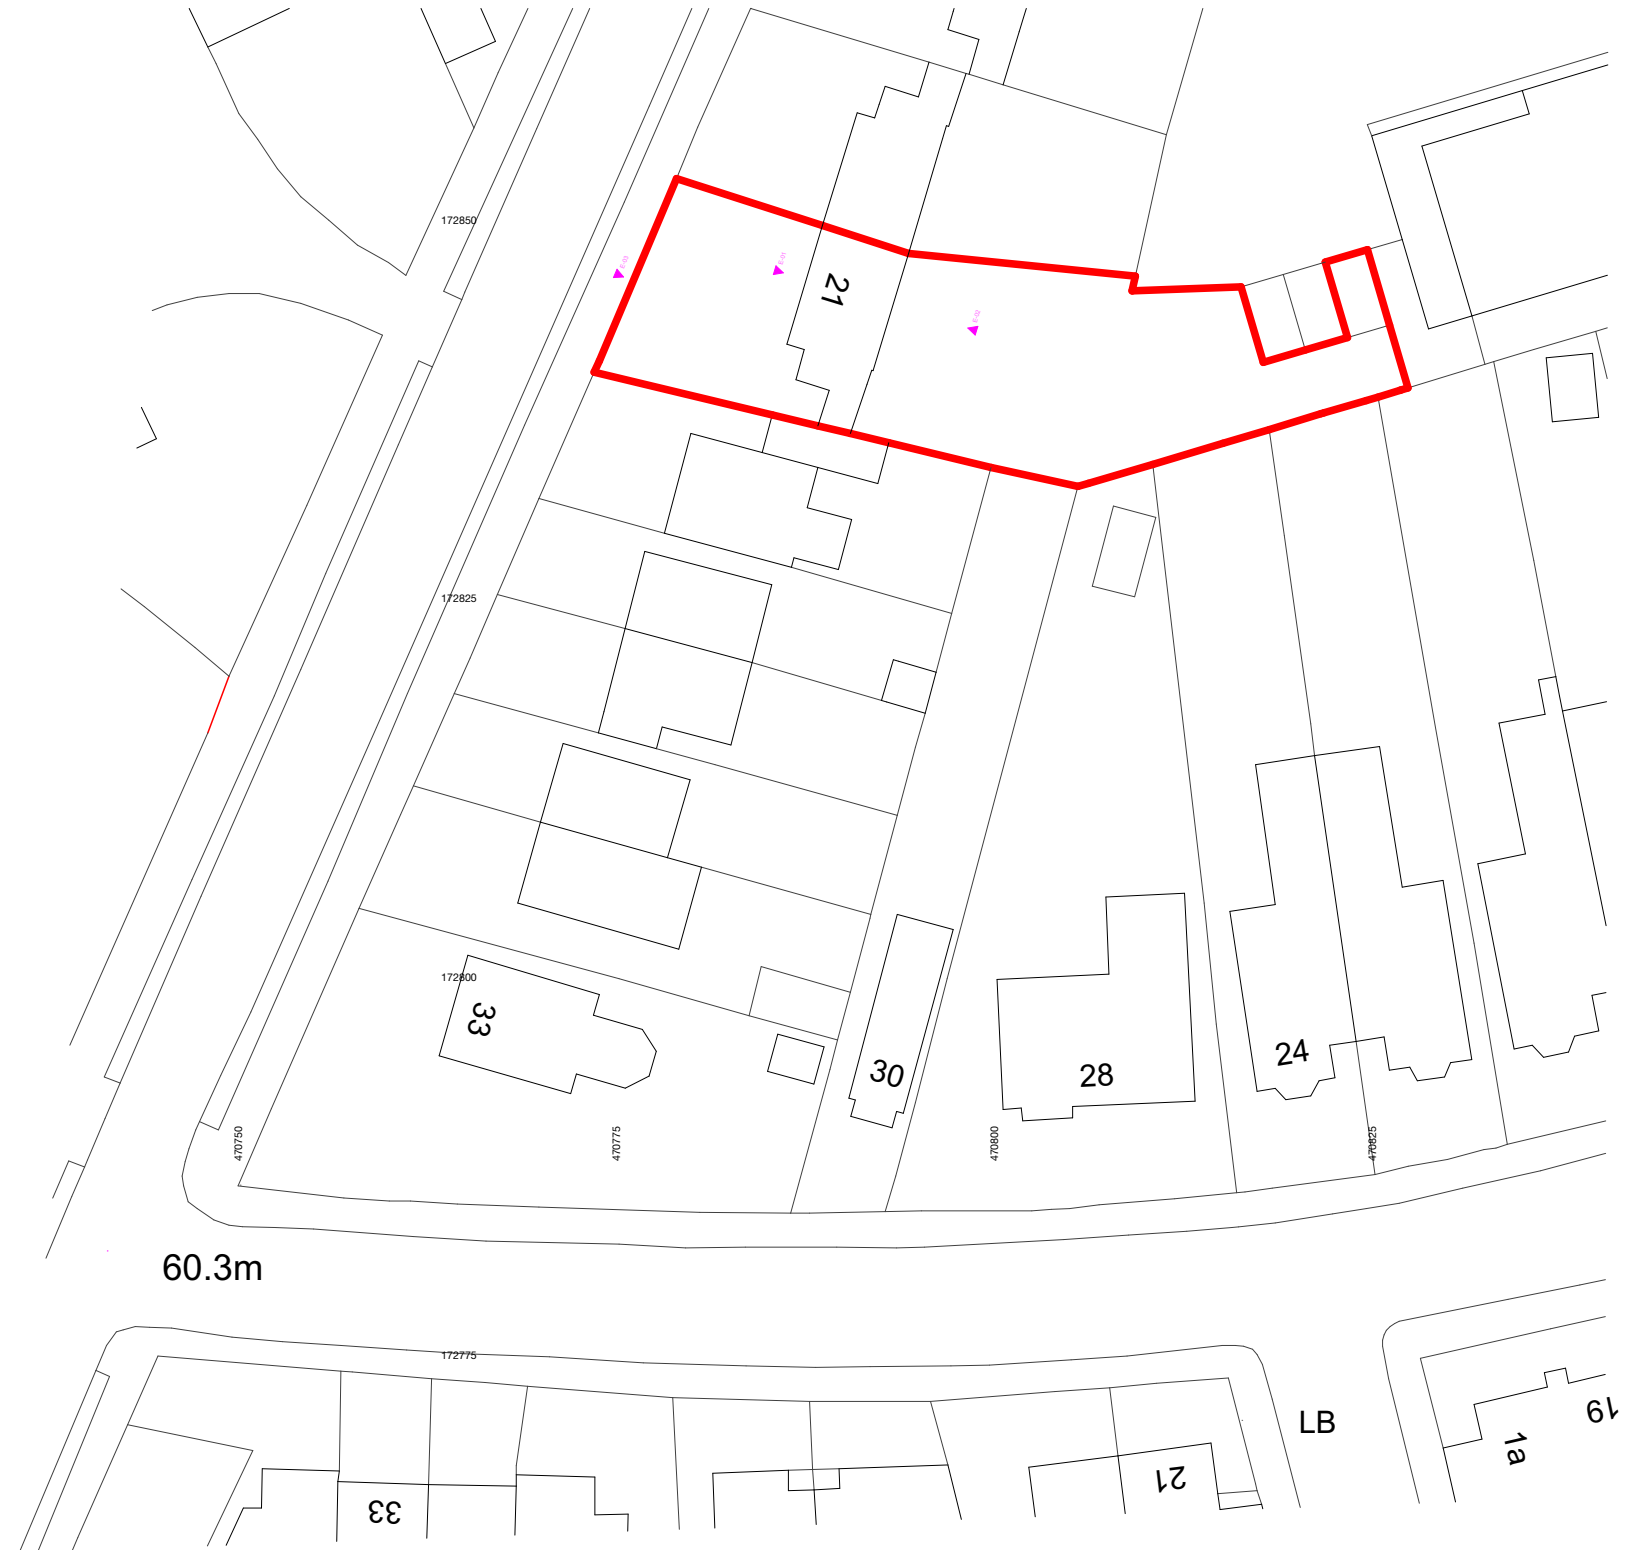

Ordnance Survey, (c) Crown Copyright 2019. All rights reserved. Licence number 100022432

Block Plan

1:500

Client		Drawing Title Location Plan			Hives Architects LLP John Adams House 29 Castle Street Reading RG1 7SB 0118 958 7331 admin@hivesarchitects.co.uk hives architects		
Mr&Mrs Ahmed							
Job title							
21 Coley Avenue							
		1:1250 @ A3	Date	Drawn	Project	Drawing	Revision
		1:500@A3	03/19	CD	2760	001	P1
		PRELIMINARY					