



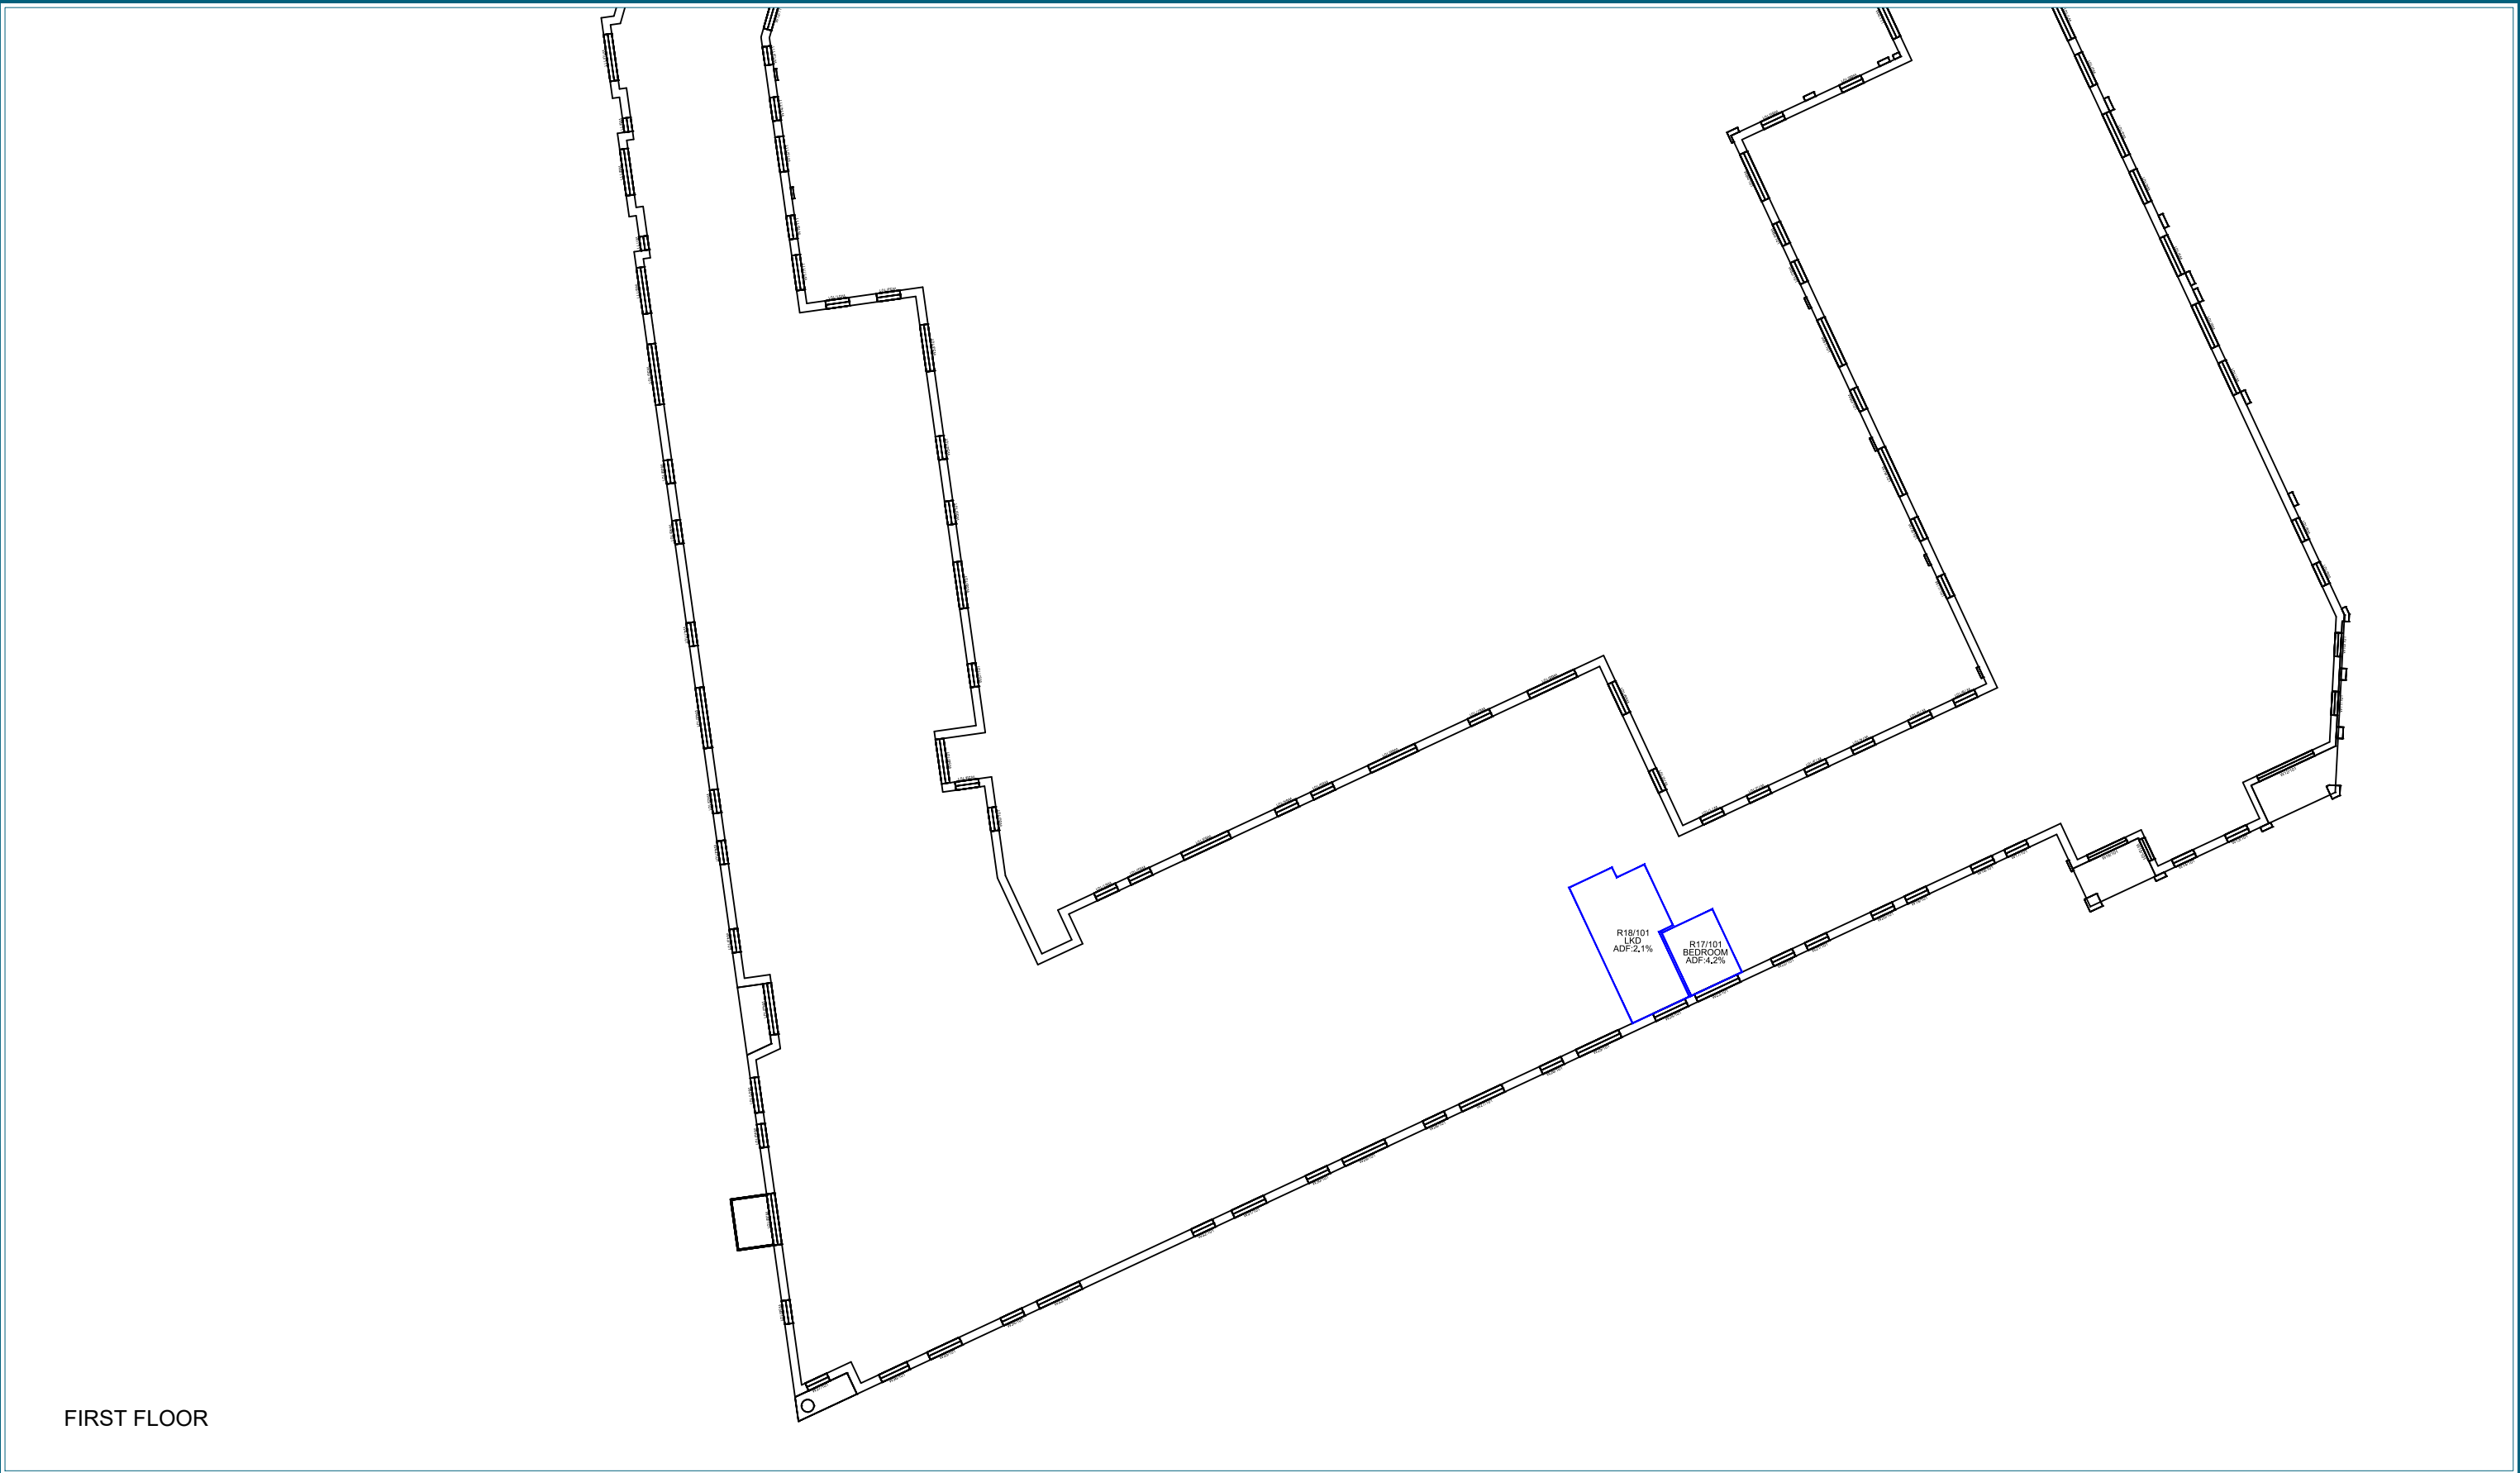

Sources: PRP Topographical Survey 25/05/16 0839-005 003 Existing Site Layout and Topographical Survey - Reading 130711 kr.dwg Proposed 2D Drawings 13/03/19 190311 S73 Draft Issue Proposed 3D Model 29/03/19 AA5990 Kenavon Site Model DWG.dwg	Key: <
---	---

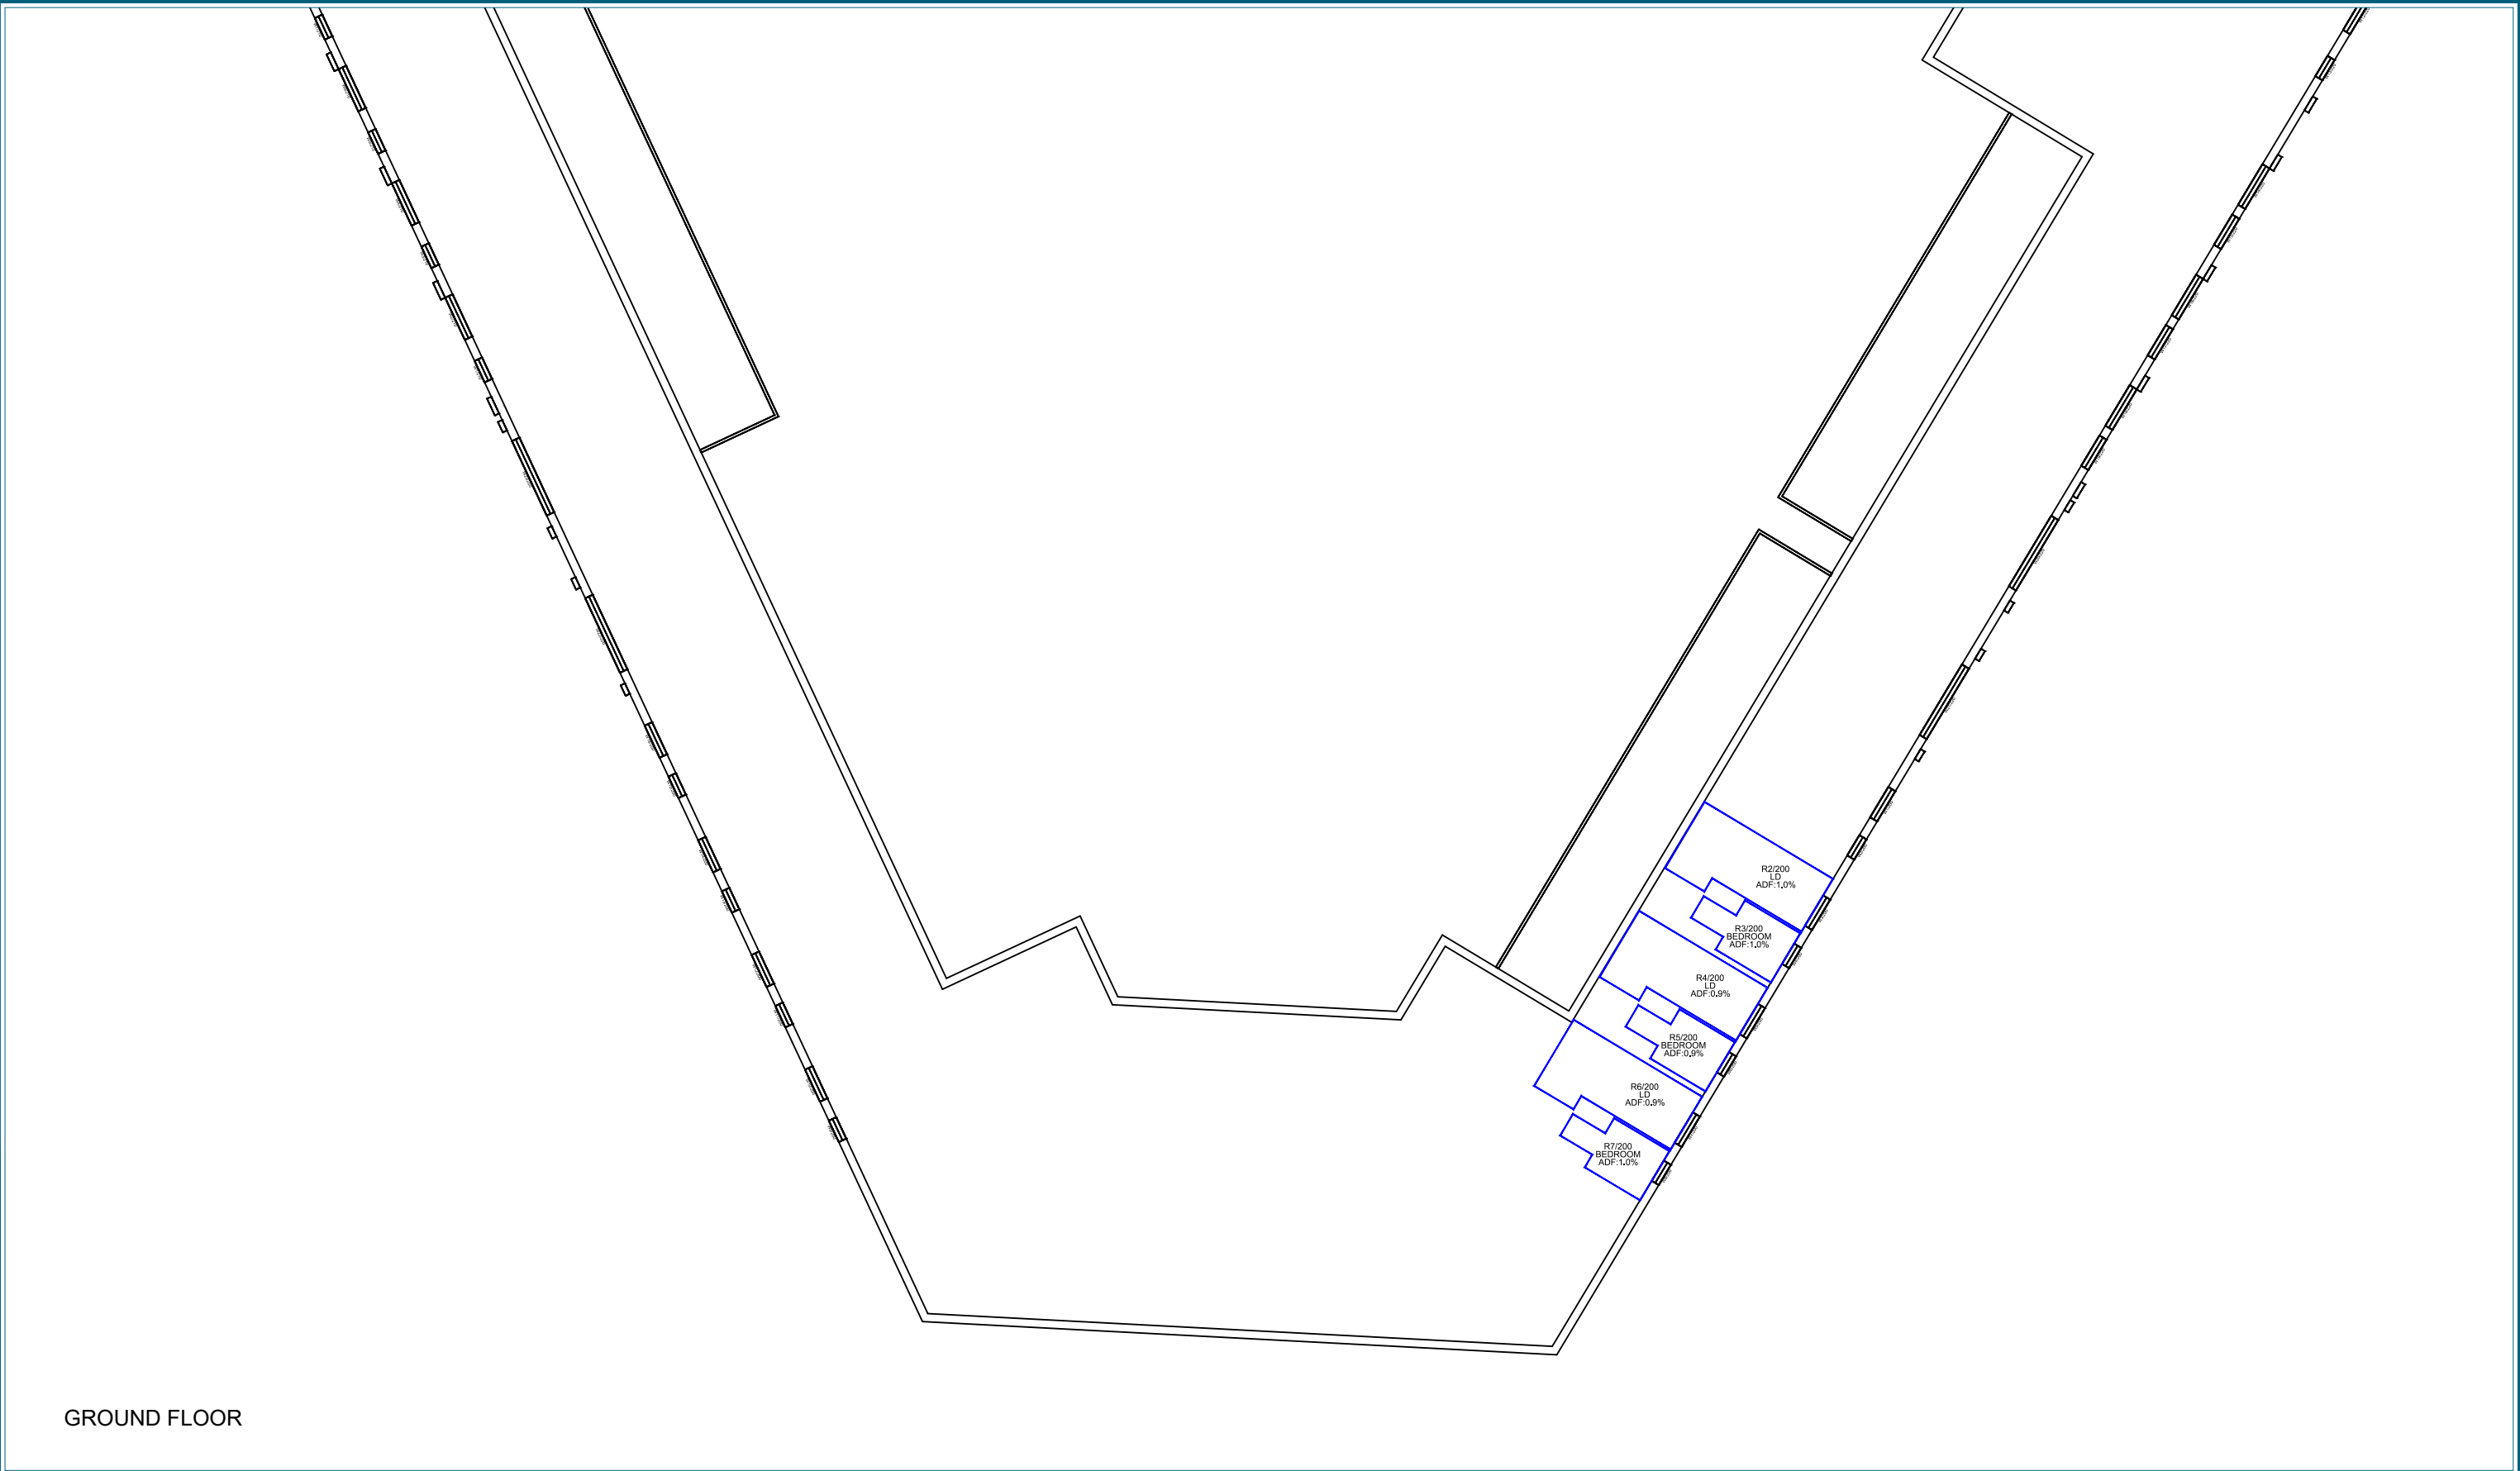

GROUND FLOOR

Sources:
PRP
Topographical Survey 25/05/16
0839-005 003 Existing Site Layout and Topographical Survey -
Reading 130711 kr.dwg
Proposed 2D Drawings 13/03/19
190311 S73 Draft Issue
Proposed 3D Model 29/03/19
AA5990 Kenavon Site Model DWG.dwg

Key:

Project: Kenavon Drive,
Reading

Drawn By: BW


Scale: 1:300

Date: Apr 19

Title: Internal ADF Results
Proposed Scheme 29/03/19
Middle Block

Dwg No: **P915/I/232**

Point 2 Surveyors Ltd,
3rd Floor,
17 Slingsby Place,
London WC2E 9AB,
0207 836 5828
www.point2surveyors.com

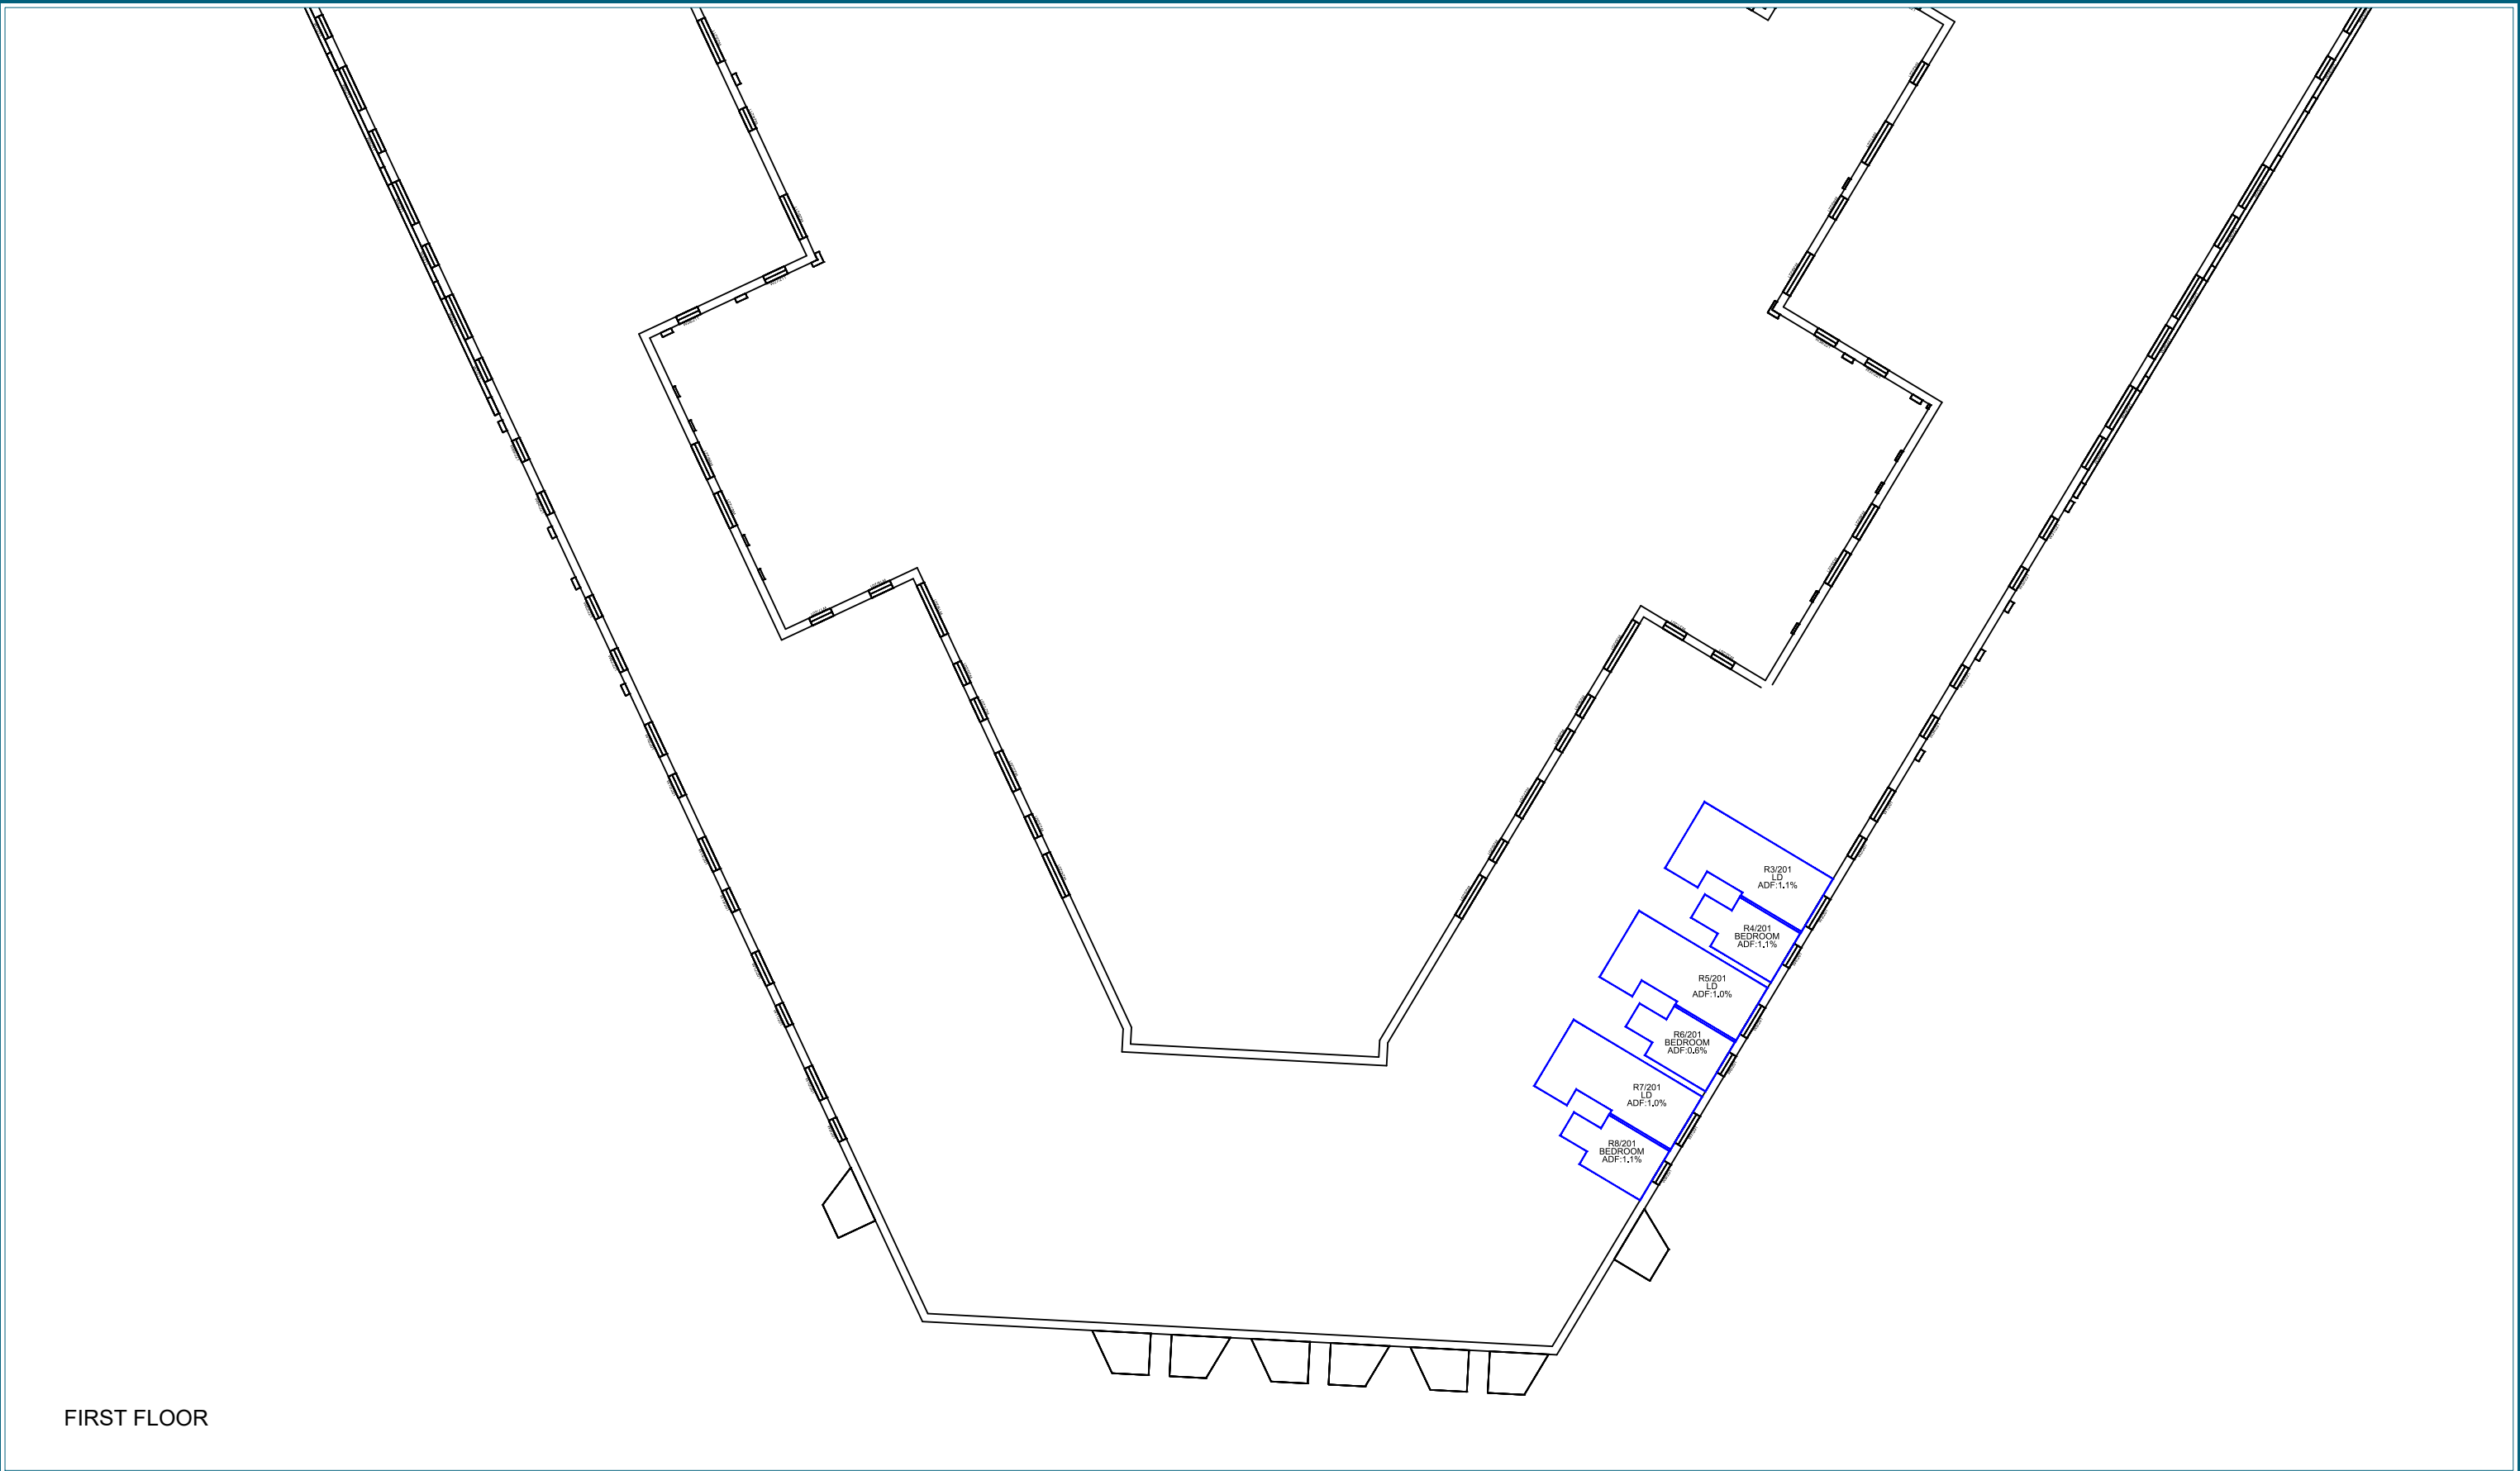

FIRST FLOOR

Sources:
PRP
Topographical Survey 25/05/16
0839-005 003 Existing Site Layout and Topographical Survey -
Reading 130711 kr.dwg
Proposed 2D Drawings 13/03/19
190311 S73 Draft Issue
Proposed 3D Model 29/03/19
AA5990 Kenavon Site Model DWG.dwg

Key:

↑ N

Project: Kenavon Drive,
Reading


Drawn By: BW

Title: Internal ADF Results
Proposed Scheme 29/03/19
Middle Block

Dwg No: **P915/I/233**

Point 2 Surveyors Ltd,
3rd Floor,
17 Slingsby Place,
London WC2E 9AB,
0207 836 5828
www.point2surveyors.com

POINT
surveyors

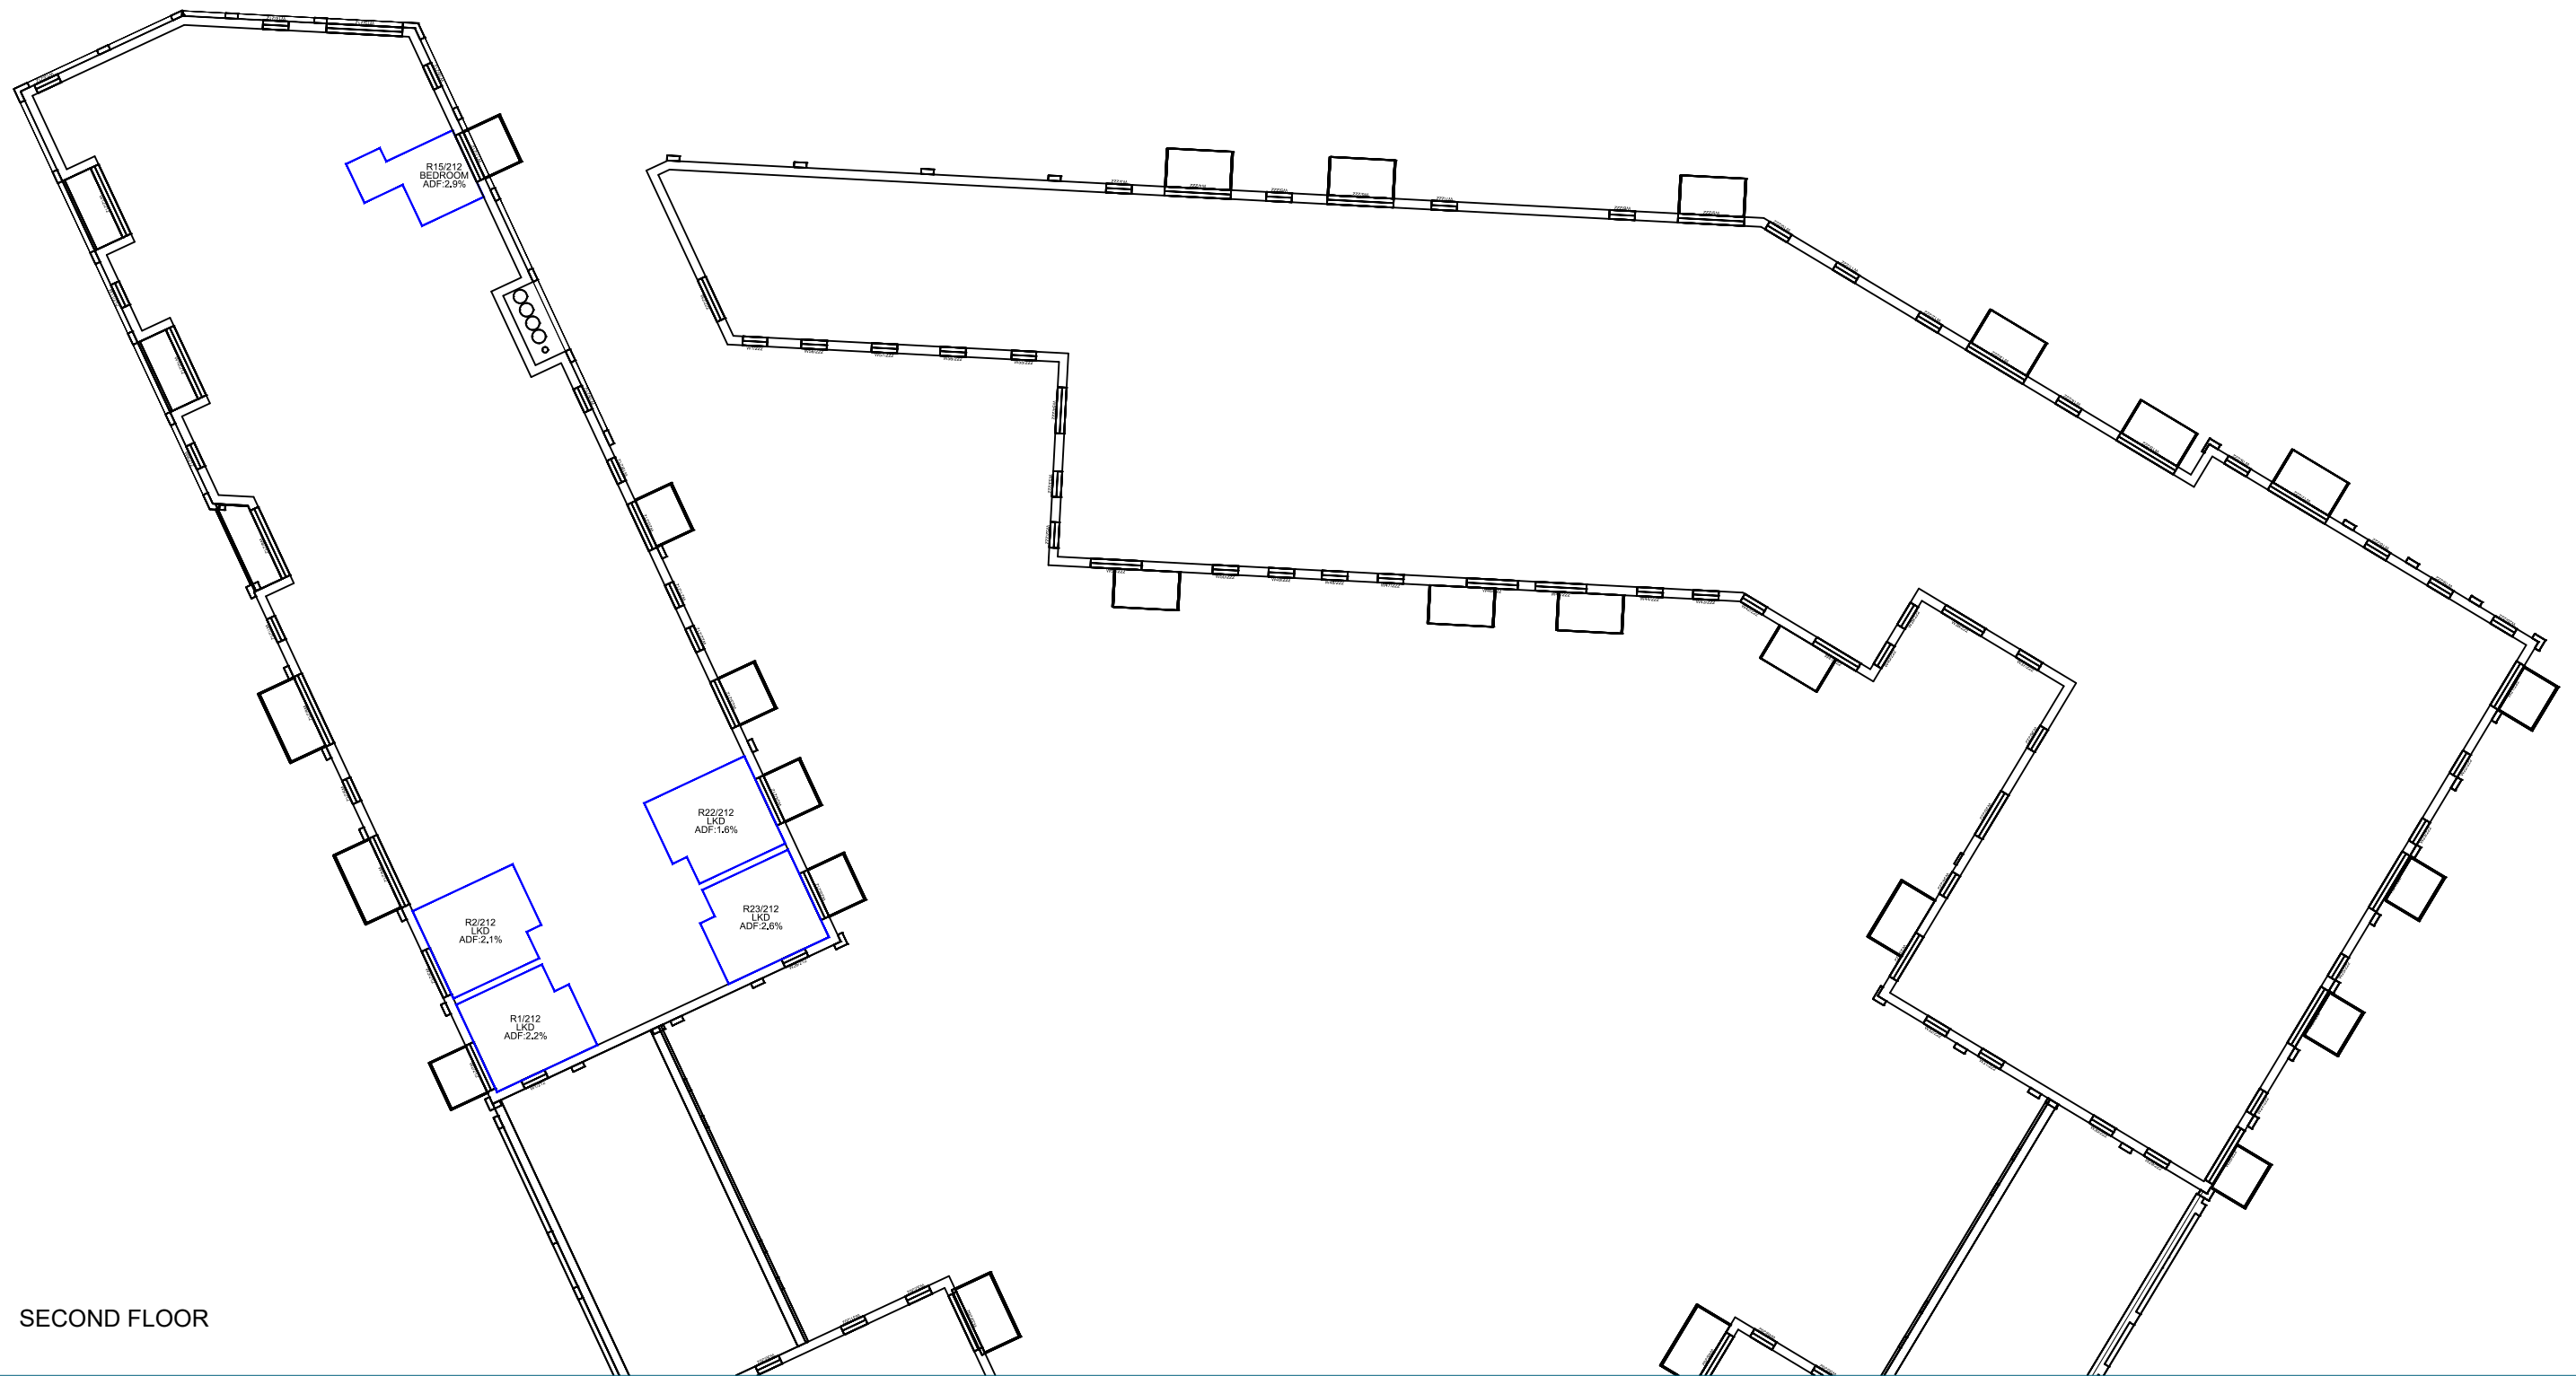

SECOND FLOOR

Sources:
PRP
Topographical Survey 25/05/16
0839-005 003 Existing Site Layout and Topographical Survey -
Reading 130711 kr.dwg
Proposed 2D Drawings 13/03/19
190311 S73 Draft Issue
Proposed 3D Model 29/03/19
AA5990 Kenavon Site Model DWG.dwg




Project: Kenavon Drive,
Reading

Title: Internal ADF Results
Proposed Scheme 29/03/19
Middle Block

Point 2 Surveyors Ltd,
3rd Floor,
17 Slingsby Place,
London WC2E 9AB,
0207 836 5828
www.point2surveyors.com



Drawn By: BW	Scale: 1:300	Date: Apr 19	Dwg No: P915/I/234
--------------	--------------	--------------	---------------------------

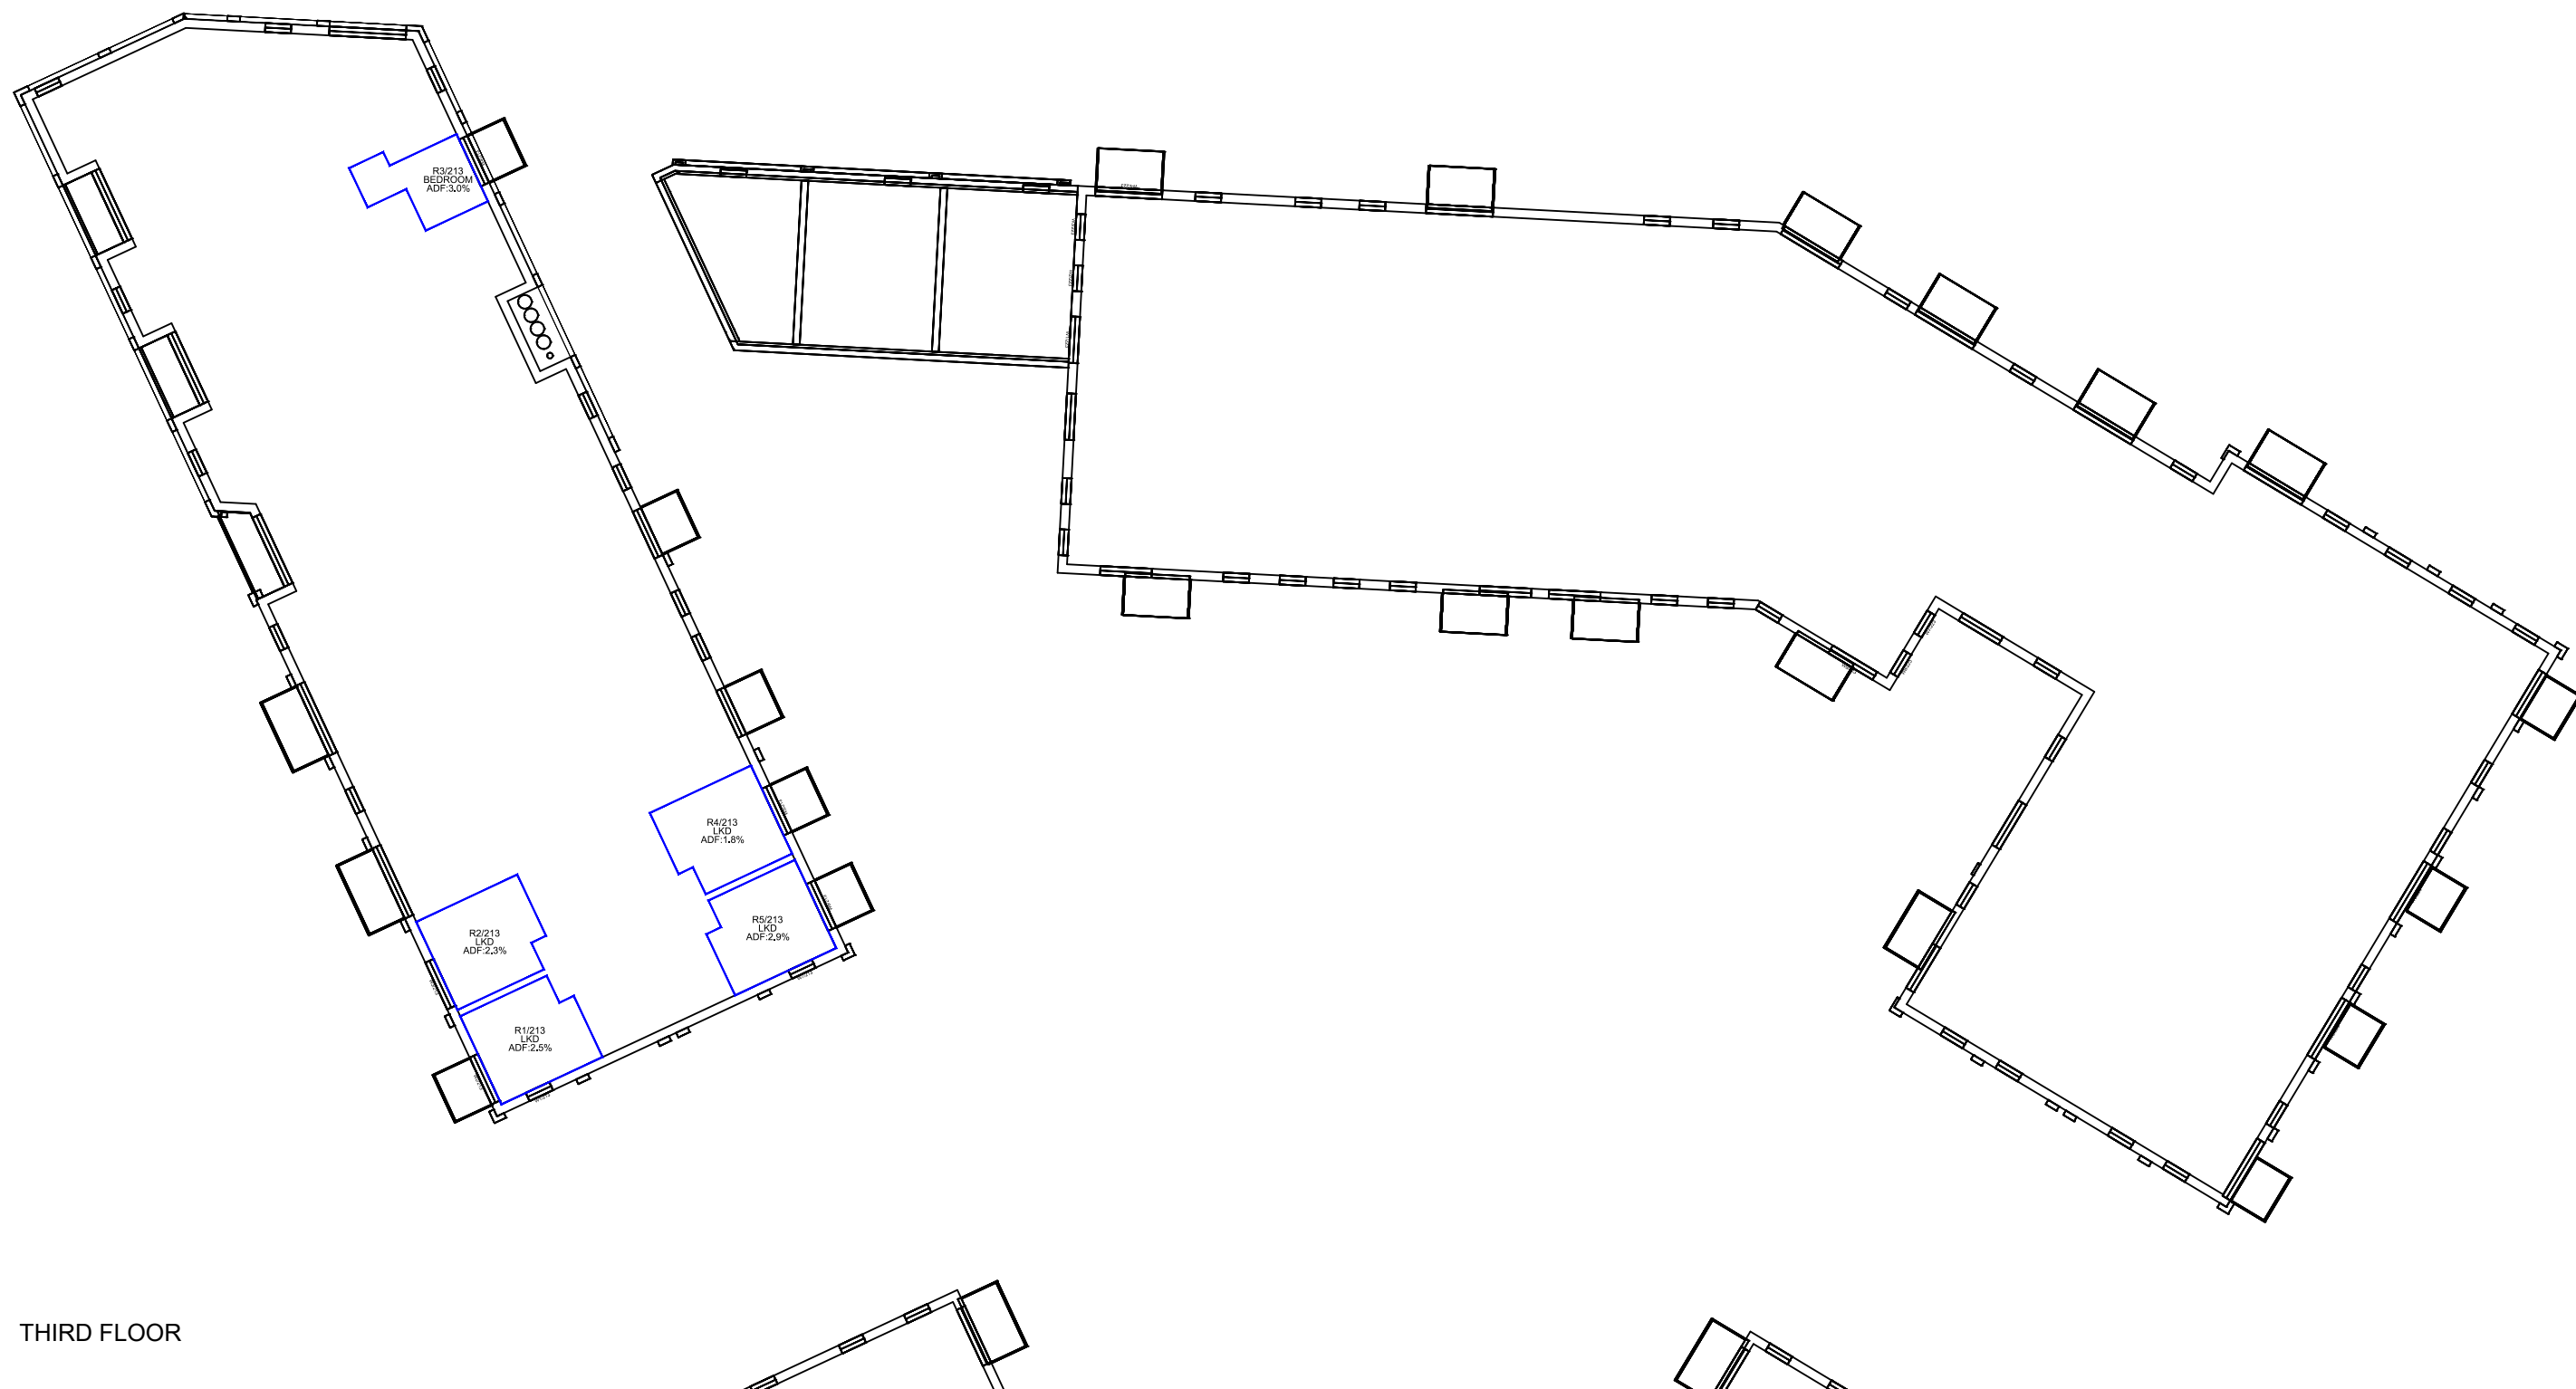

THIRD FLOOR

Sources:
PRP
Topographical Survey 25/05/16
0839-005 003 Existing Site Layout and Topographical Survey -
Reading 130711 kr.dwg
Proposed 2D Drawings 13/03/19
190311 S73 Draft Issue
Proposed 3D Model 29/03/19
AA5990 Kenavon Site Model DWG.dwg

Key:

↑
N

Project: Kenavon Drive,
Reading

Title: Internal ADF Results
Proposed Scheme 29/03/19
Middle Block

Point 2 Surveyors Ltd,
3rd Floor,
17 Slingsby Place,
London WC2E 9AB,
0207 836 5828
www.point2surveyors.com




Drawn By: BW

Scale: 1:300

Date: Apr 19

Dwg No: **P915/I/235**

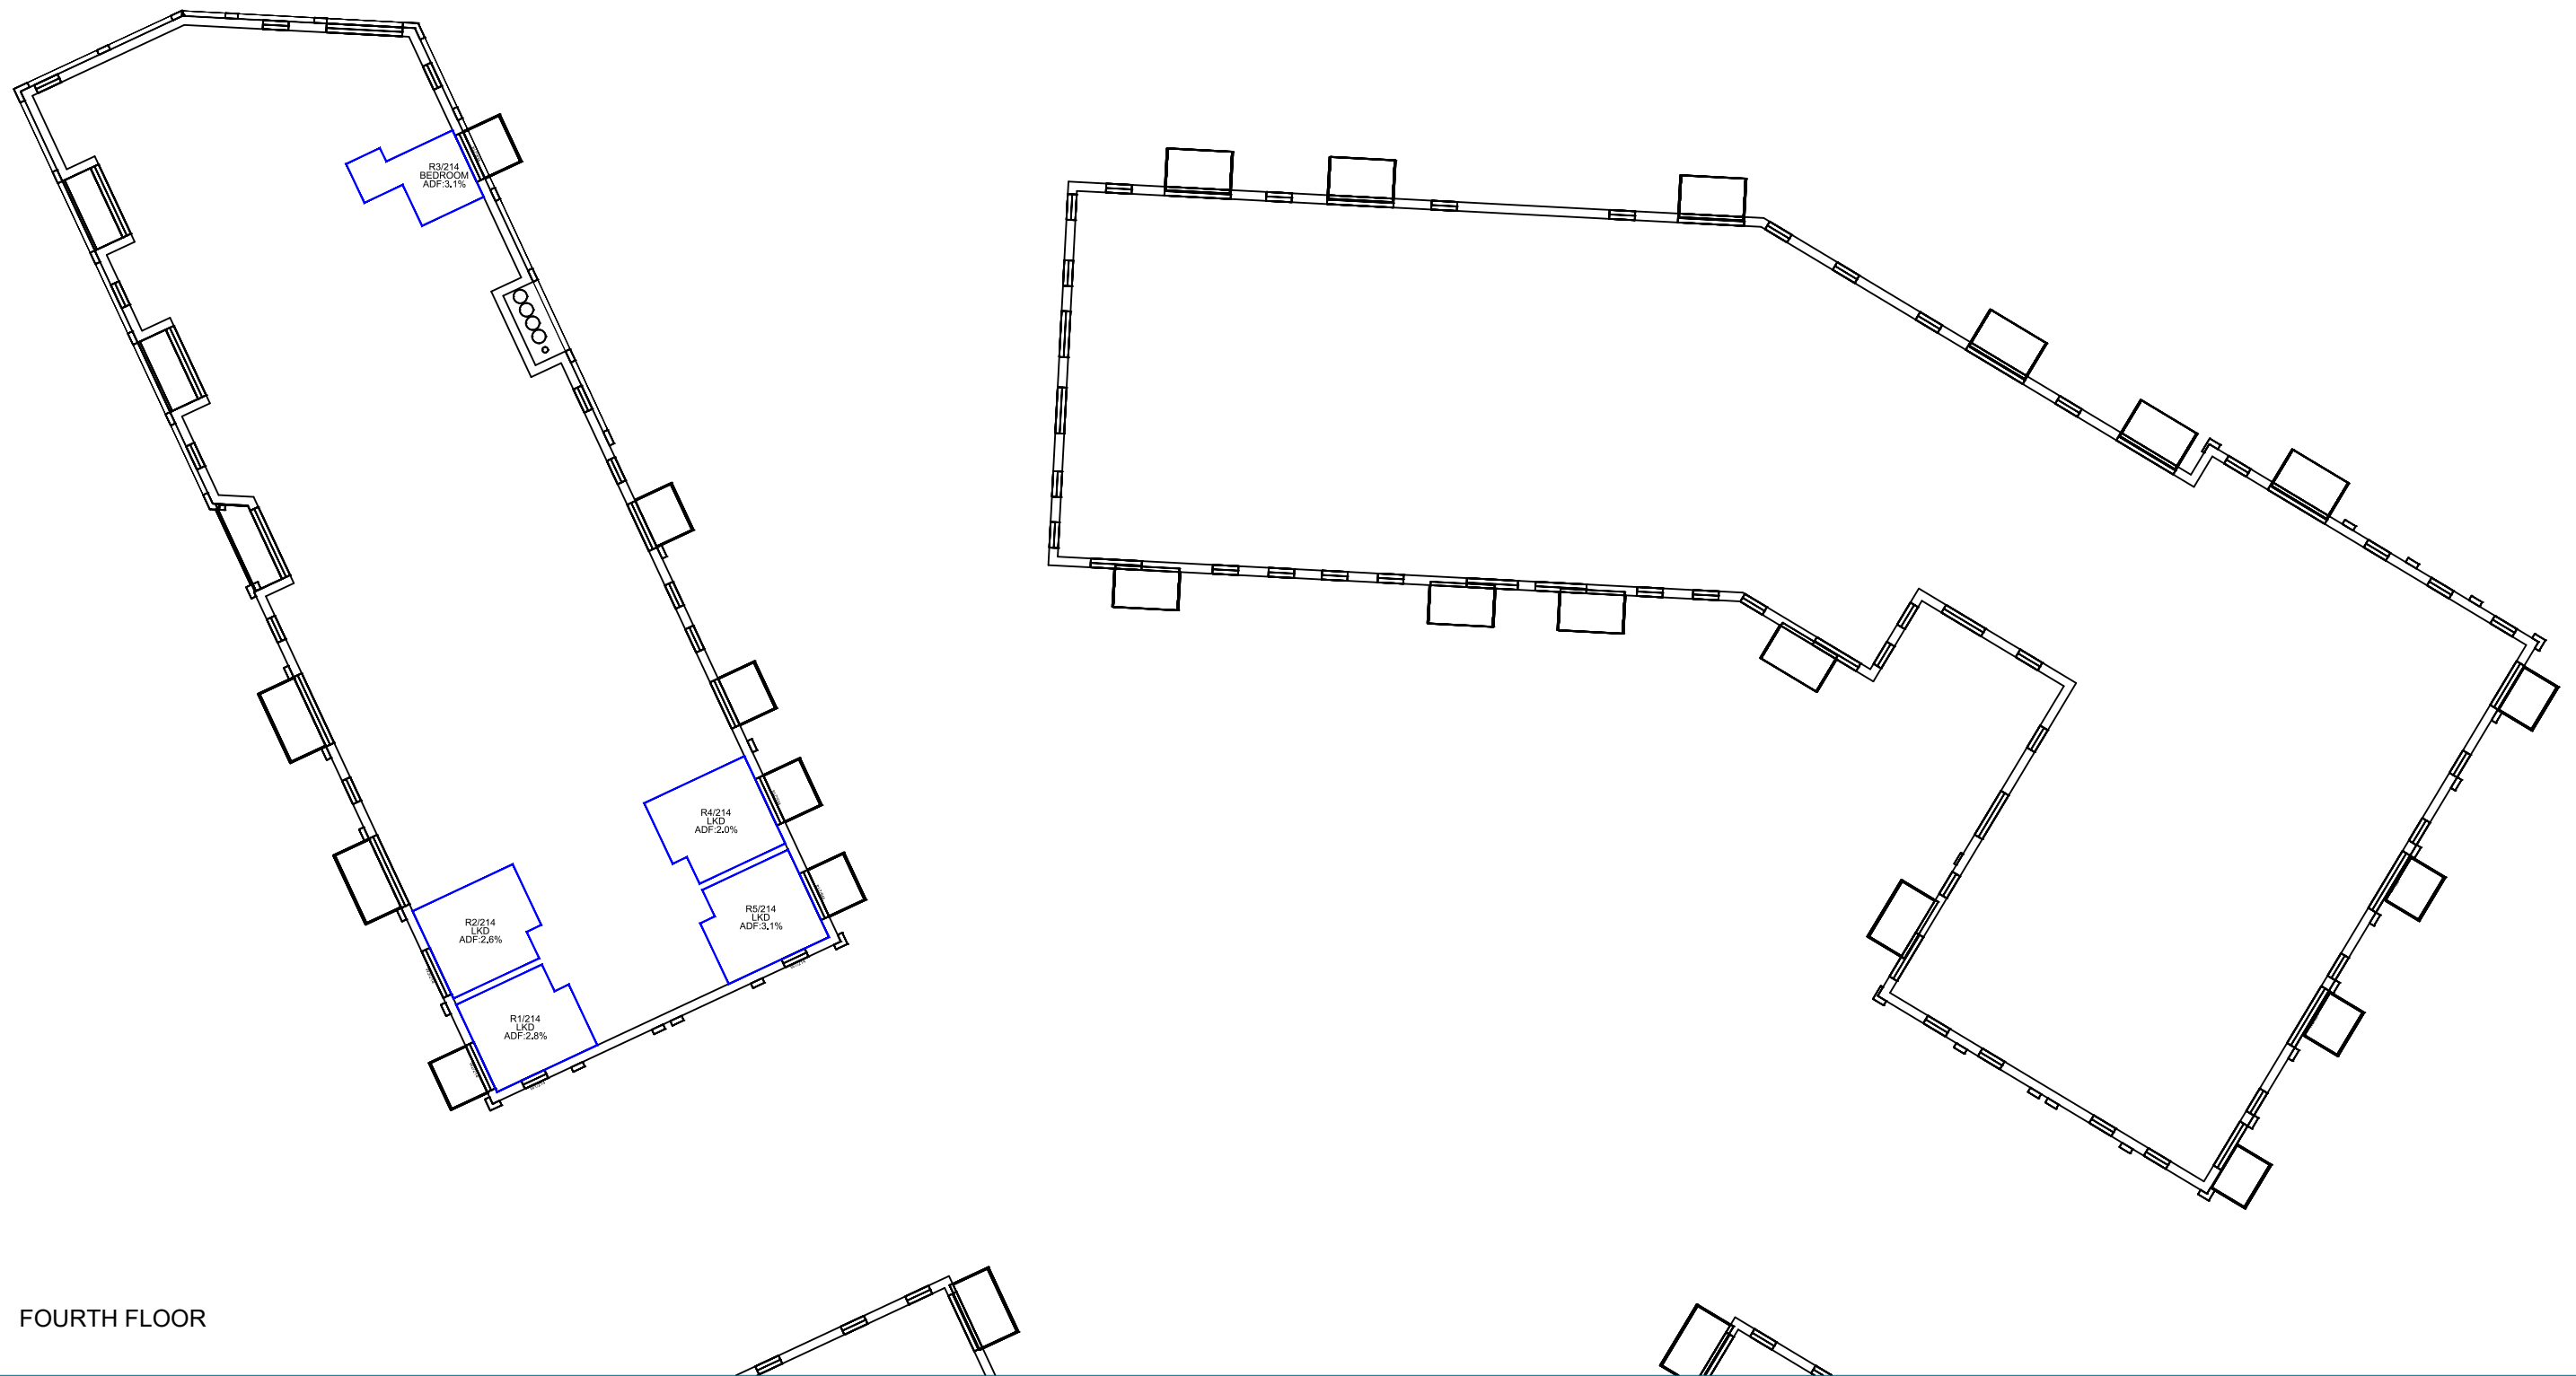

FOURTH FLOOR

Sources:

PRP
Topographical Survey 25/05/16
0839-005 003 Existing Site Layout and Topographical Survey -
Reading 130711 kr.dwg
Proposed 2D Drawings 13/03/19
190311 S73 Draft Issue
Proposed 3D Model 29/03/19
AA5990 Kenavon Site Model DWG.dwg

Key:



Project: Kenavon Drive,
Reading

Title: Internal ADF Results
Proposed Scheme 29/03/19
Middle Block

Point 2 Surveyors Ltd,
3rd Floor,
17 Slingsby Place,
London WC2E 9AB,
0207 836 5828
www.point2surveyors.com



Drawn By: BW

Scale: 1:300

Date: Apr 19

Dwg No:

P915/I/236