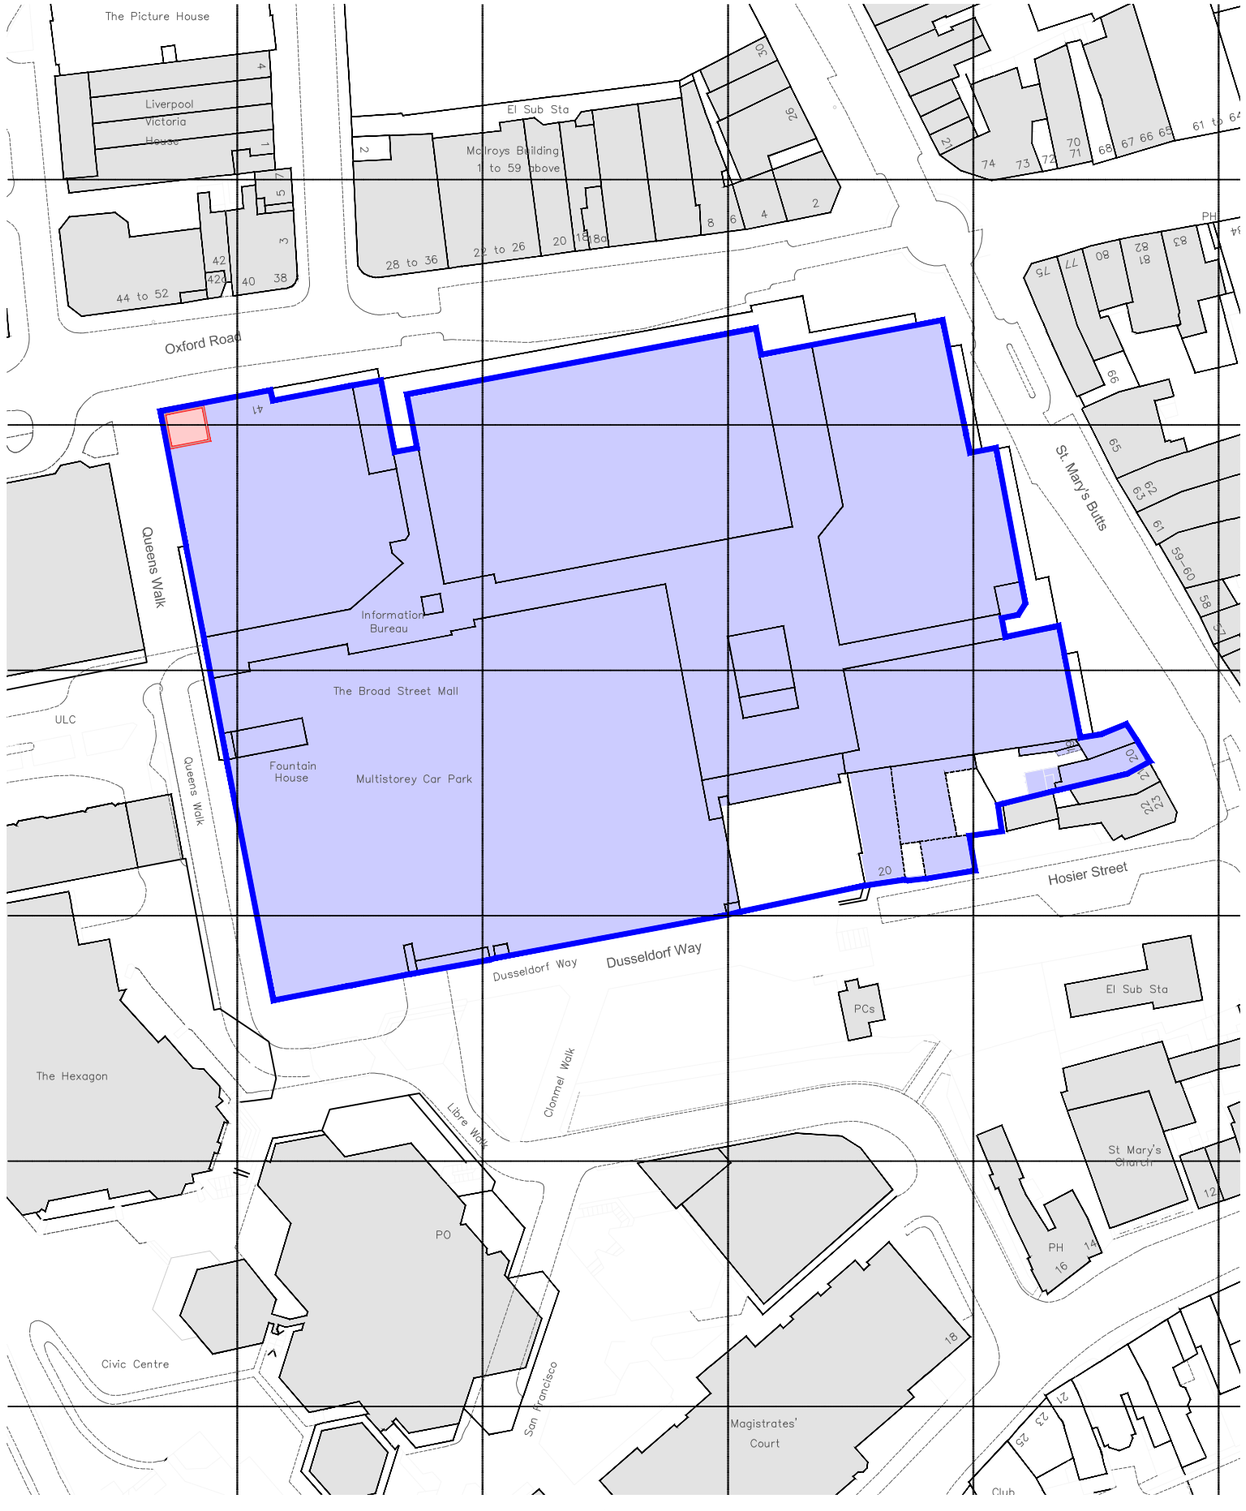

01 LOCATION PLAN
Scale 1:1250

02 VIEW FROM CORNER

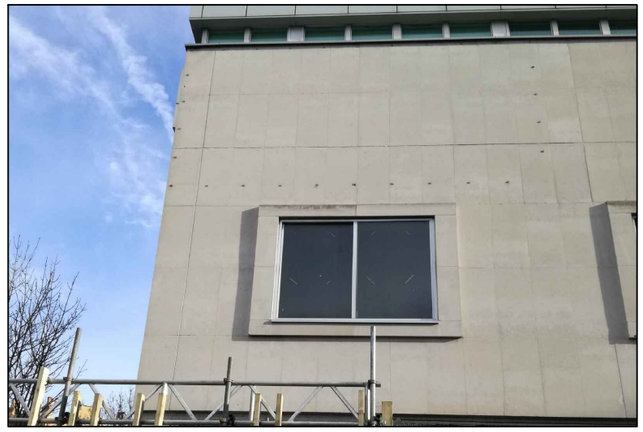

03 VIEW FROM QUEENS WALK

04 VIEW FROM OXFORD ROAD

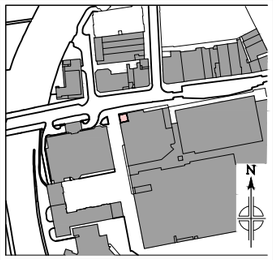

The use of this data by the recipient acts as an agreement of the following statements. Do not use this data if you do not agree with any of the following statements:-

All drawings are based upon site information supplied by third parties and as such their accuracy cannot be guaranteed. All features are approximate and subject to clarification by a detailed topographical survey, statutory service enquiries and confirmation of the legal boundaries.

Do not scale the drawing.
Use figured dimensions in all cases.
Check all dimensions on site prior to fabrication of any steelwork.

Report any discrepancies in writing to Wren Architecture as soon as they are identified before proceeding.

All proposed structural modifications to existing building to be in accordance with the structural engineer's drawings and specifications.

All proposed structure, including concrete slabs and steel beams, to be in accordance with the structural engineer's drawings and specifications.

Client

The Really Local Group

Architects & Designers

Wren. architecture & design
7 Deane House Studios, 27 Greenwood Place
NW5 1LB, London UK. +44 (0) 207424 9448
www.wrenarchitecture.com

Rev	Description	Date	Drn	Chk

Status
PLANNING APPLICATION

Project
Proposed Works
Broad Street Mall
Reading

Drawing Title
LOCATION PLAN

Project No.	Drawing No.	Revision
0157	P001	-
Scale @ A3	Drawn By	
1:1250	JP	