


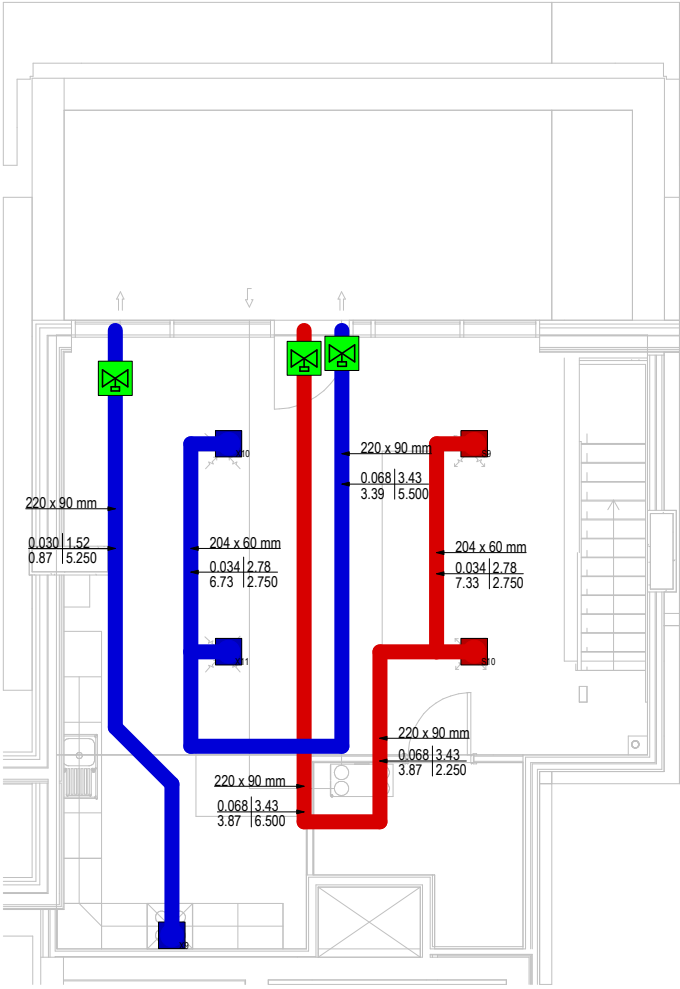


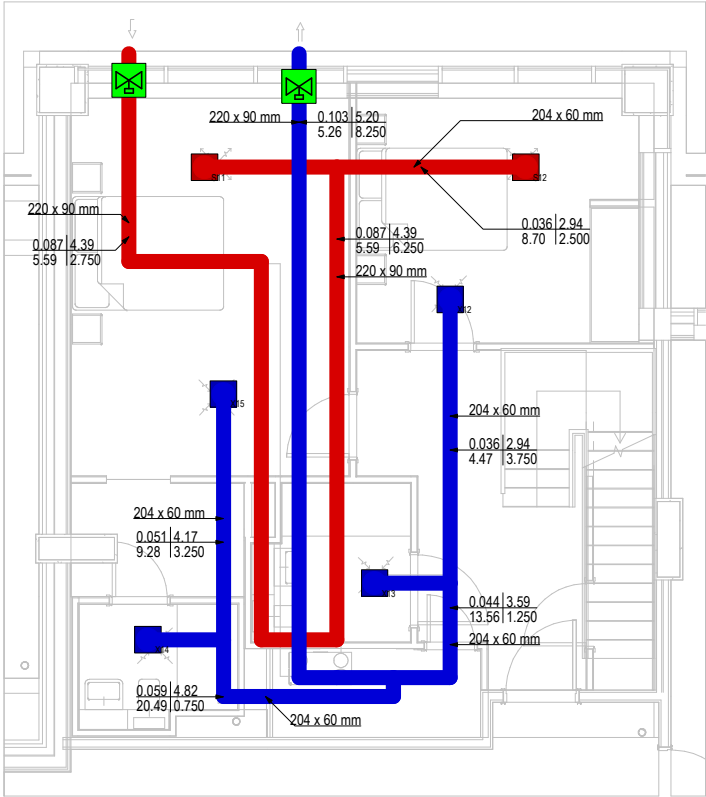

Apartment Type DE

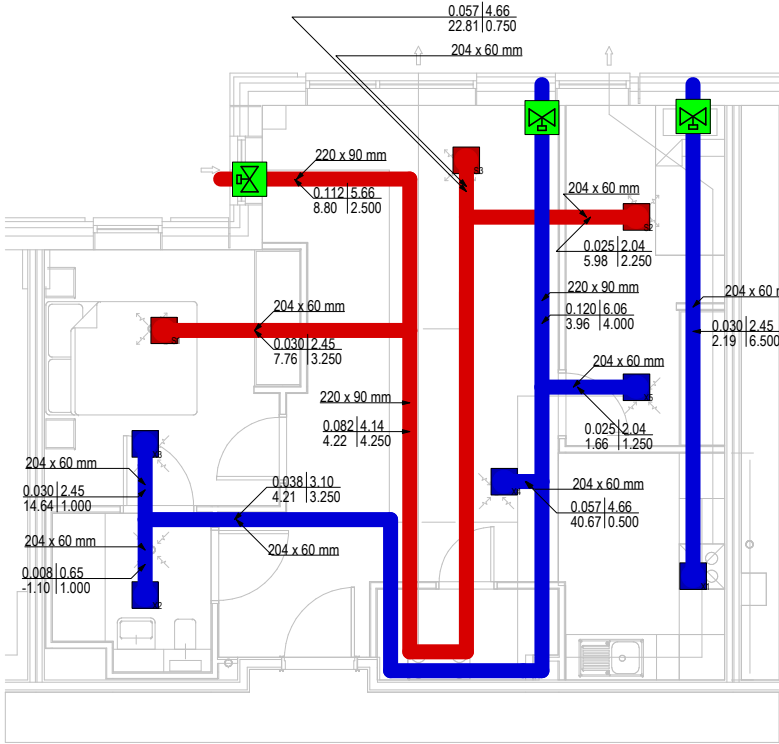

Apartment Type 2B

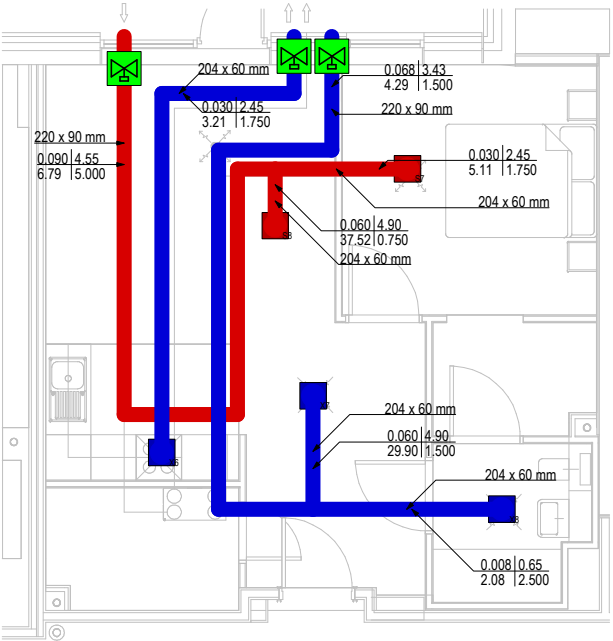

Apartment Type 1B

Drawing title:
**Thames Quarter, Reading
Apartment Ventilation Proposal**

Scale: 1:100	Date: 01/08/2018
Proj no: JM.....	Engineer: SE
Drg no: Rev A	Chkd:

NWP Electrical & Mechanical Ltd

Engineer House, Tir Llwyd Industrial Park,
Kinmel Bay, Conwy, LL18 5JA
01745 351351

