


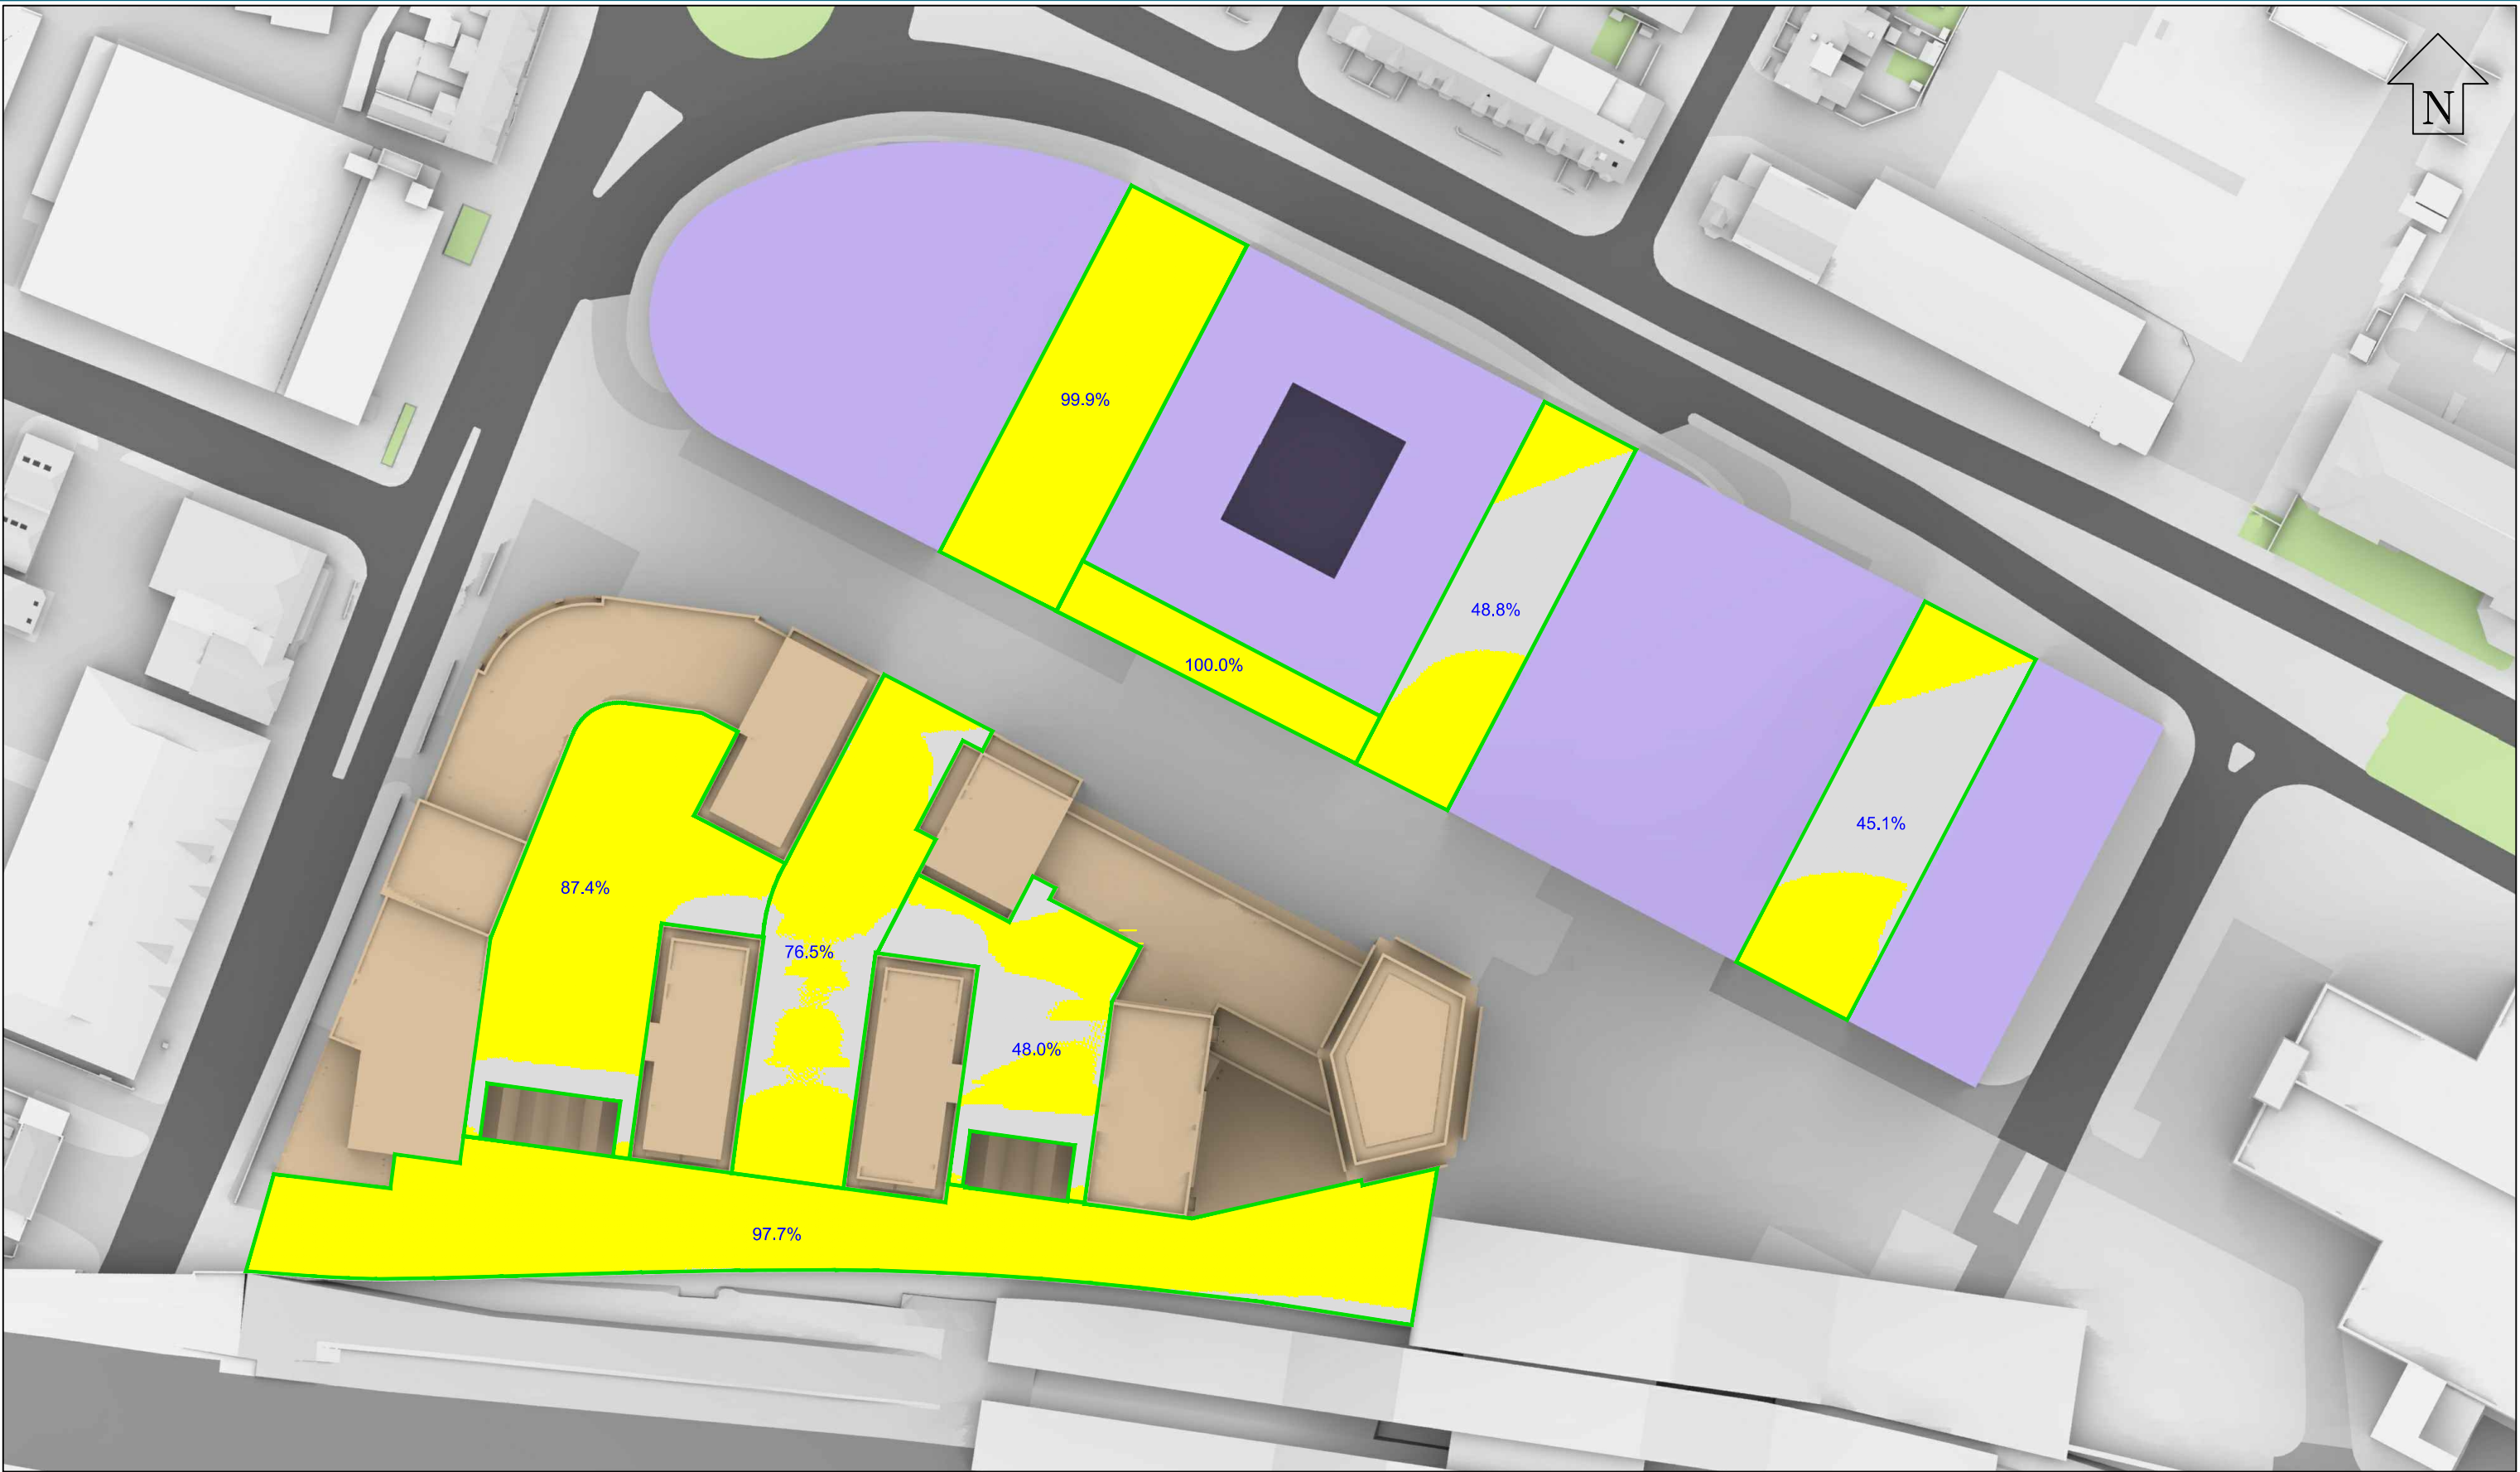

Sources: Point 2 Surveyors
3D Laser Scan Survey

Zmapping
Zmap Survey Info (received 10/05/17)
Reading_230816_Solids.dwg

TP Bennett
Proposal Scheme (received 03/12/18)
3D_181130.dwg


Key:

- Area analysed
- Area with more than 2 hours of direct sunlight
- Area with less than 2 hours of direct sunlight
- 50% Percentage of area with more than 2 hours of direct sunlight

Project: Reading Metropolitan
Vastern House, 80 Caversham Road
READING,
RG1 8JG

Title: 2 Hour In Sun Test on June 21st
Proposed Scheme Dated 03/12/18
Cumulative Scenario

Point 2 Surveyors Ltd,
3rd Floor,
17 Slingsby Place,
London WC2E 9AB
0207 836 5828
www.point2surveyors.com

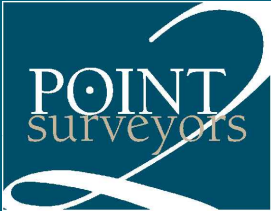

Scheme Confirmed: -

Date : -

Drawn By: JR

Scale: 1:1000 @ A3

Date: Dec 18

Dwg No: **P1368_SHA_10**

Rel: 10