


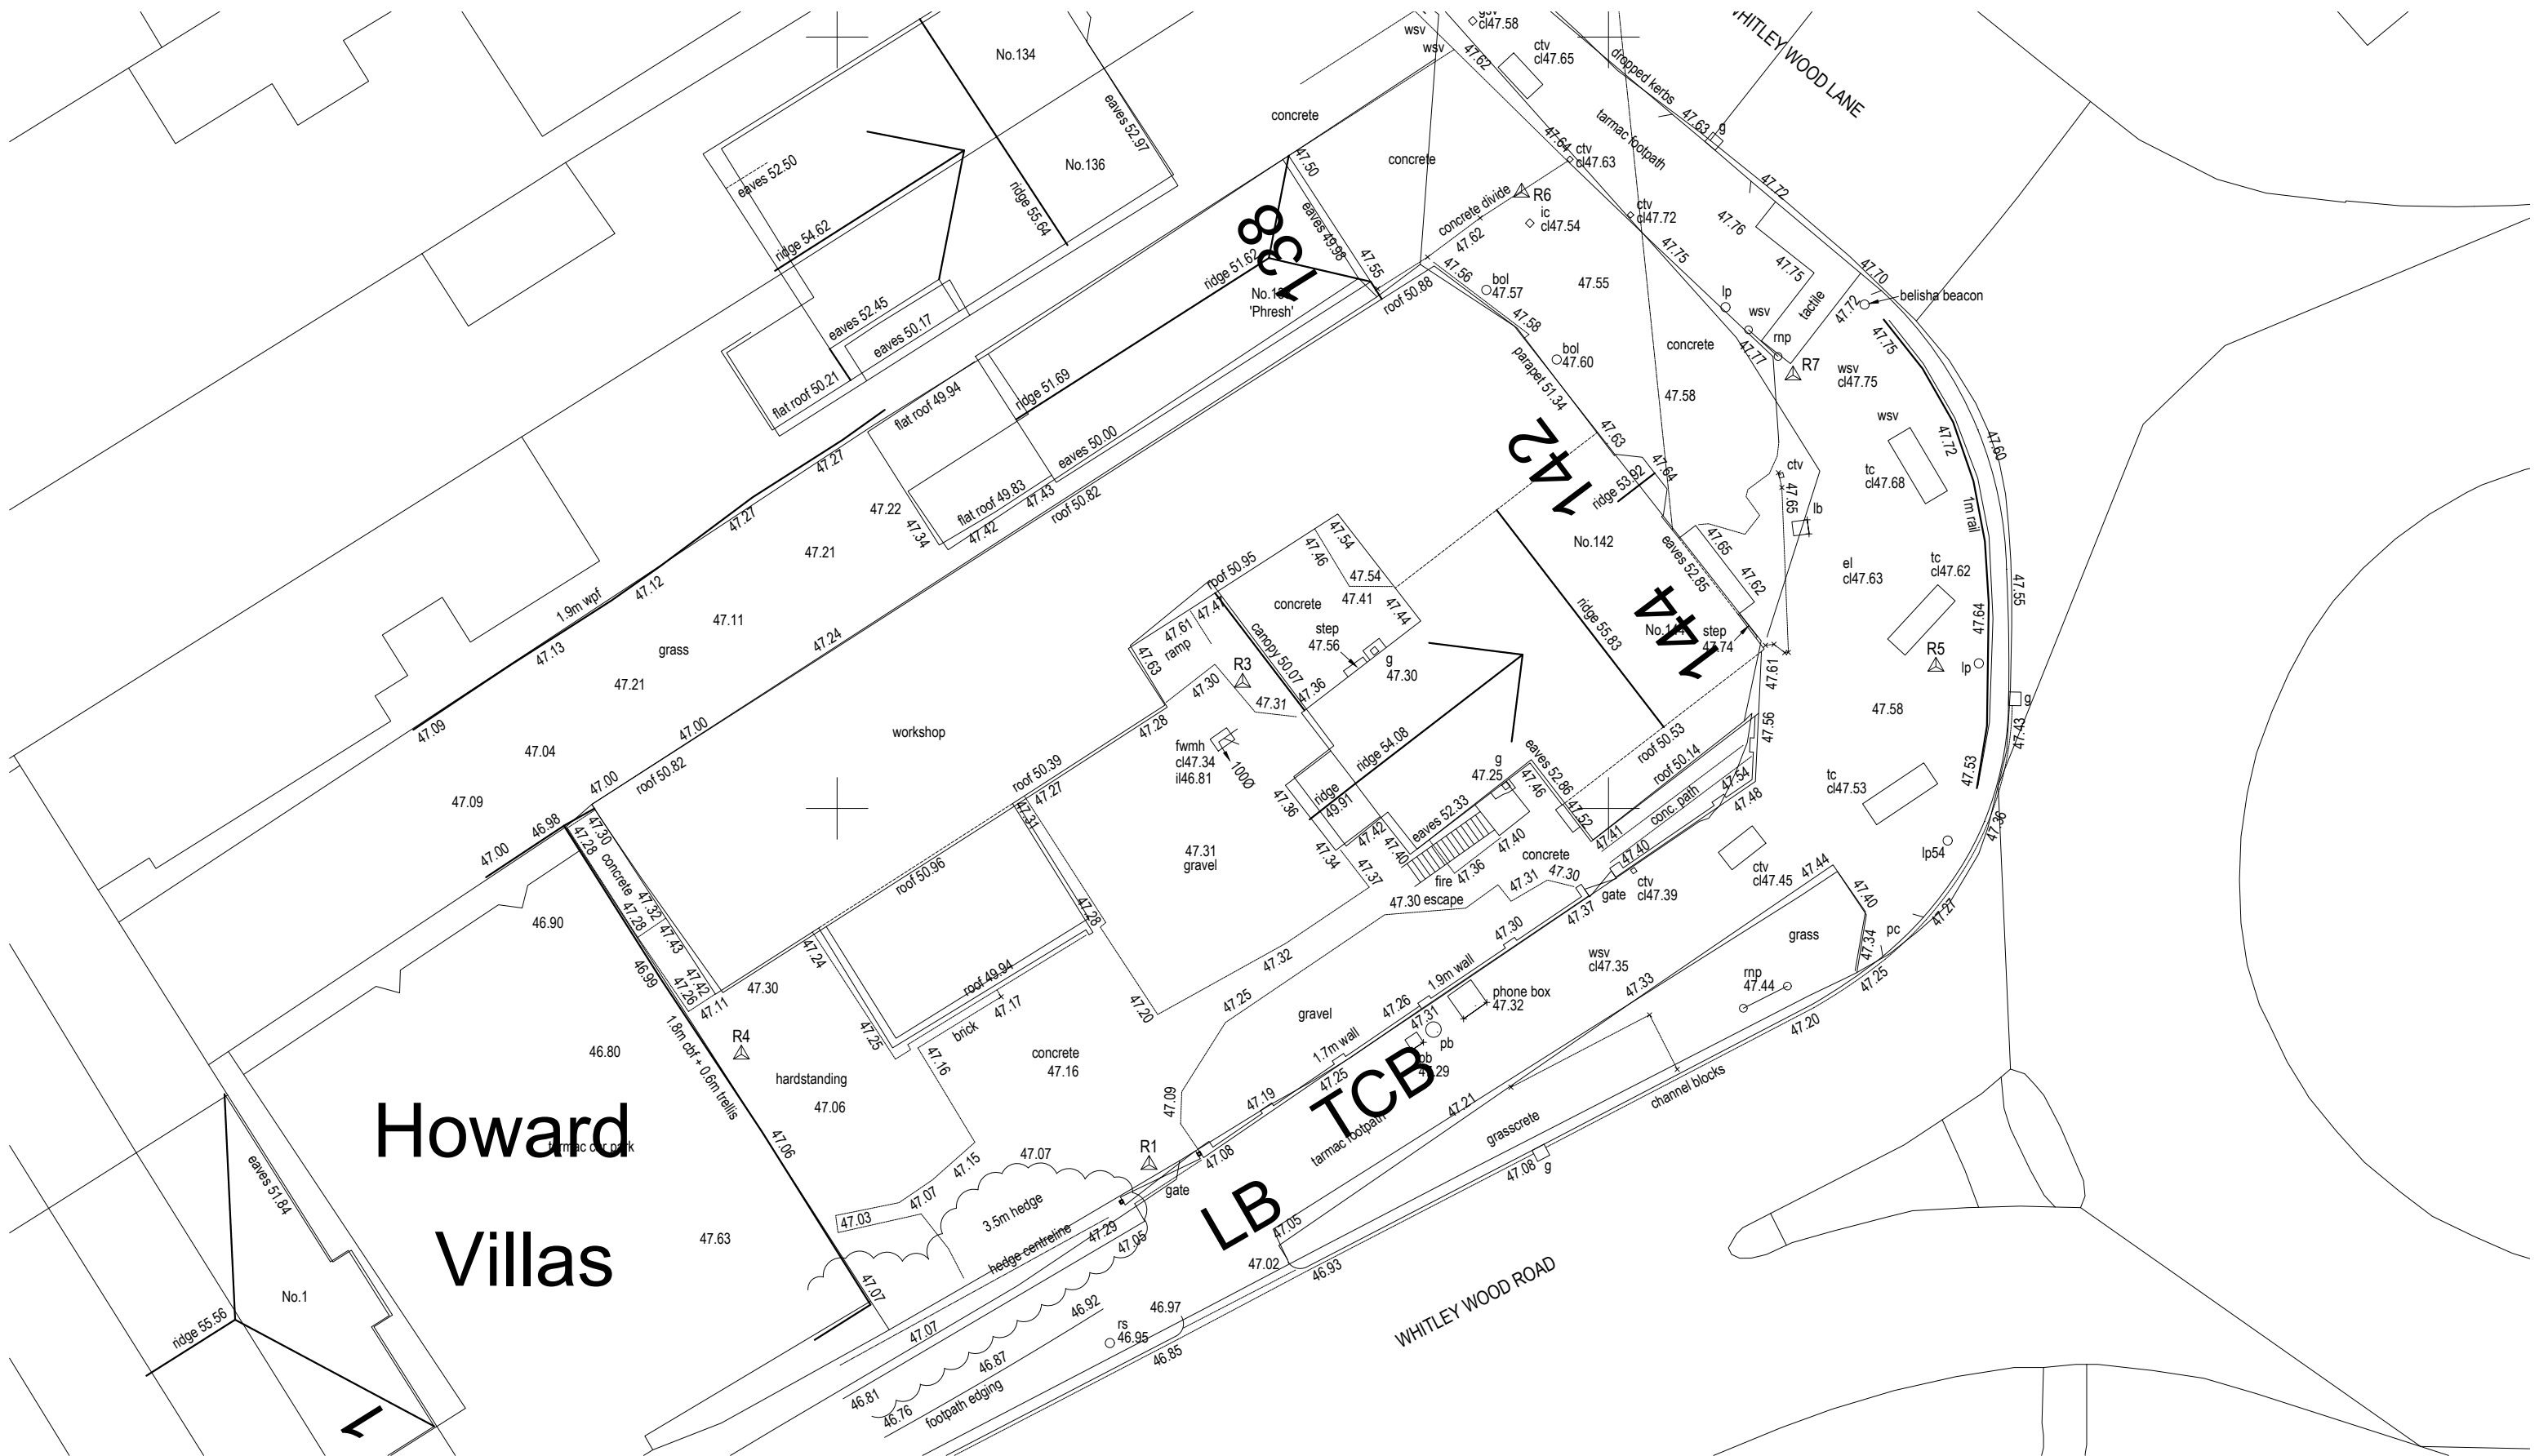

DEMOLITION OF EXISTING SHOP AND WORKSHOP TO PROVIDE
7no 2 BEDROOM FLATS & 2no ONE BEDROOM FLATS AT;
142-144 WHITLEY WOOD ROAD, WHITLEY
SCALE 1:200 @ A3

SURVEY
DRG No. J101 - 01