


Roof tiles to match existing
Window to be white UPVC to match existing
Brickwork, bonding and pointing to match existing
Glazed doors to be white UPVC to match existing

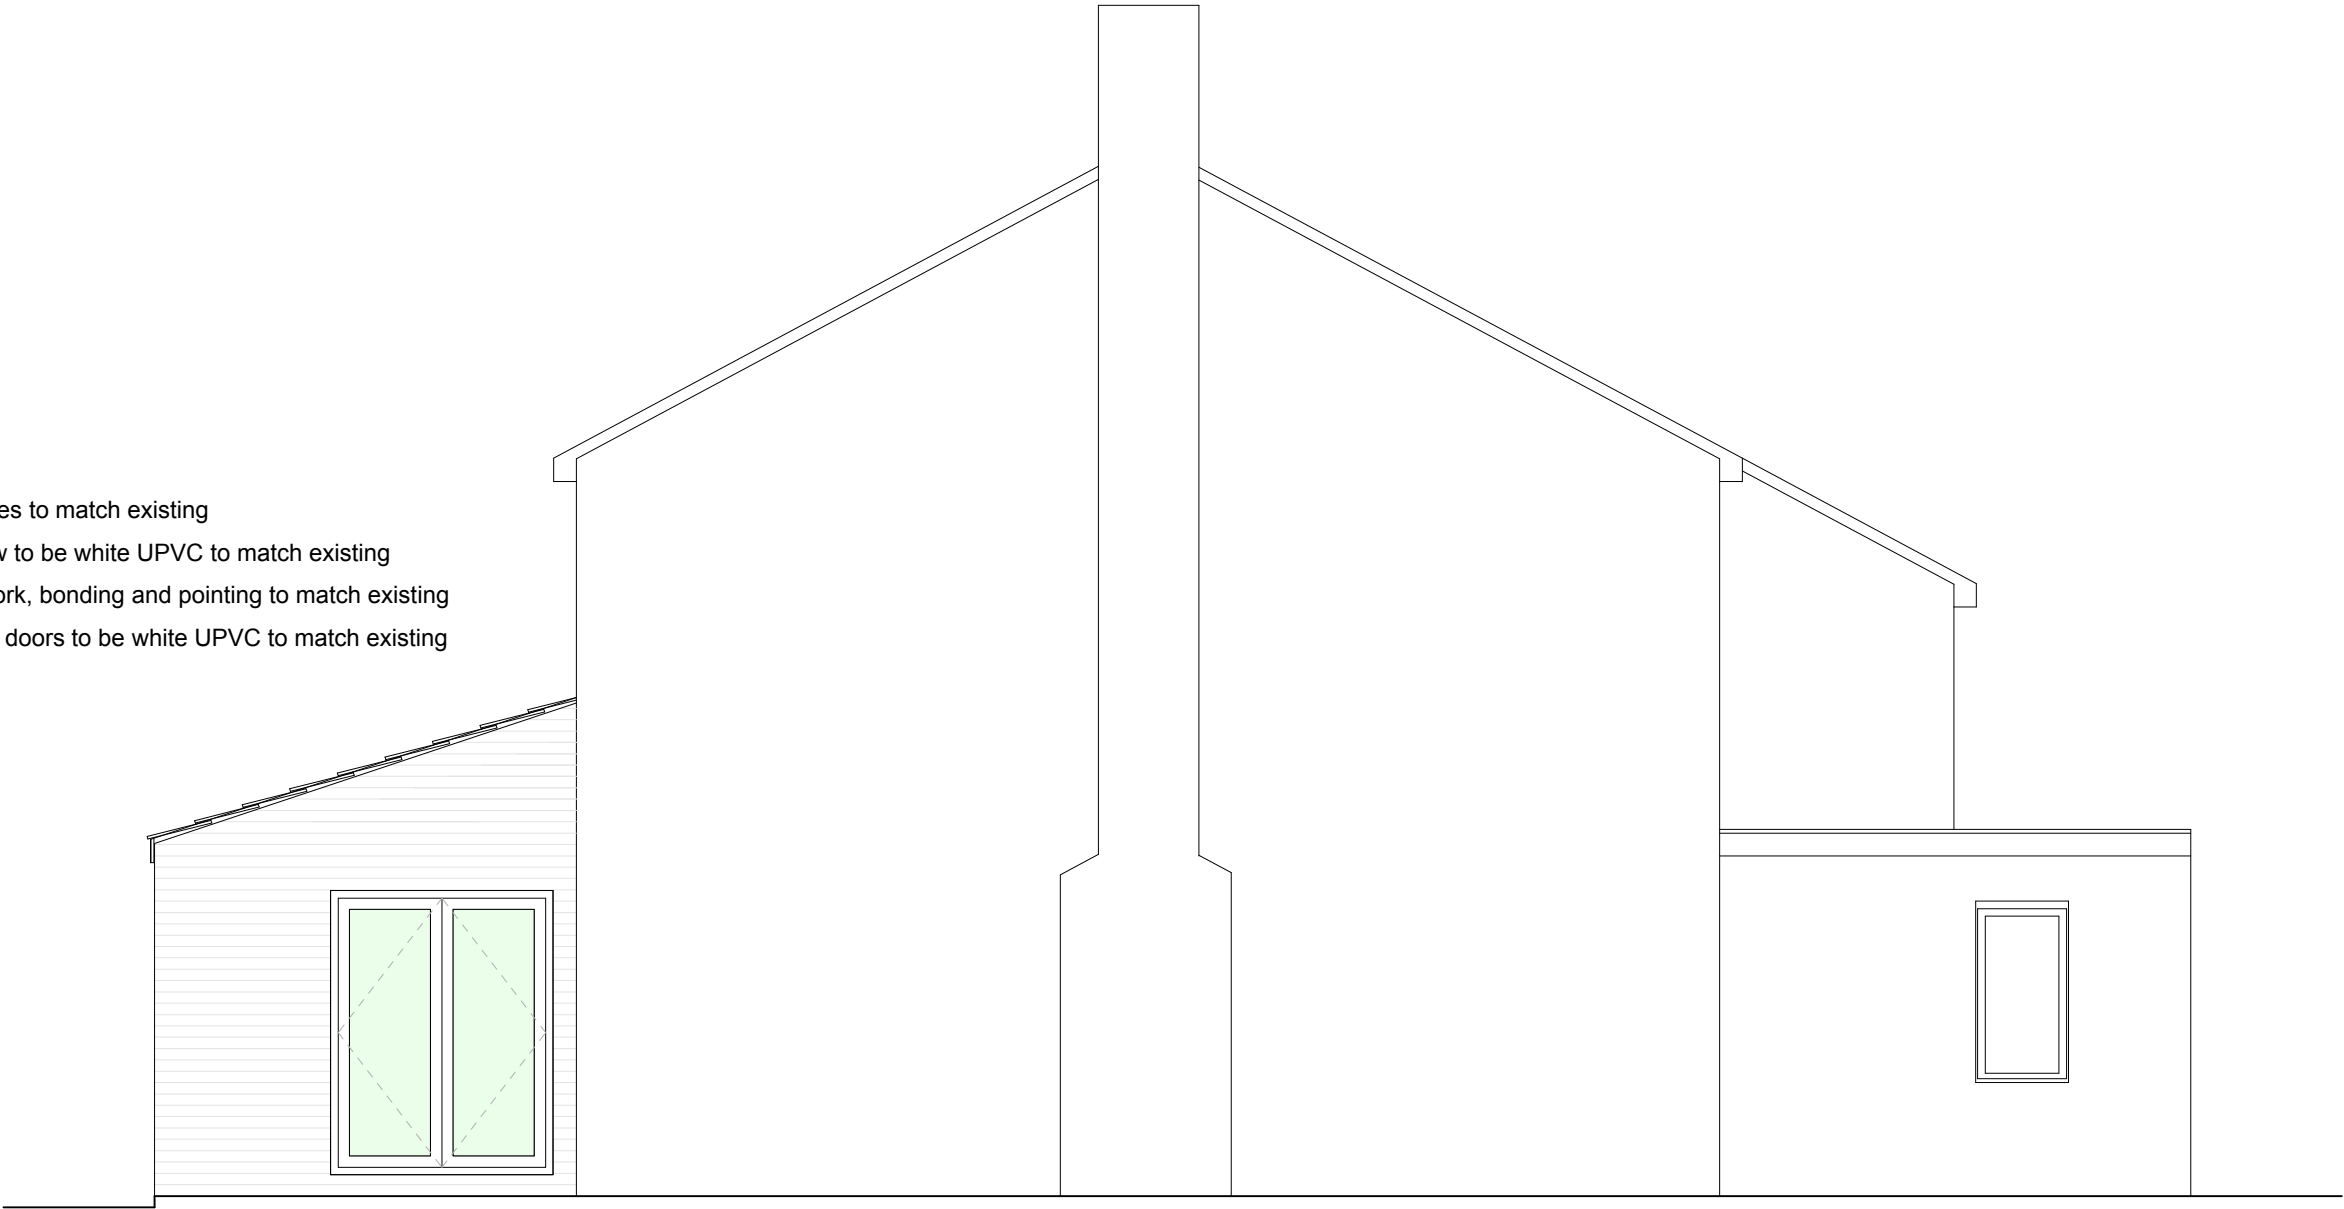

West Elevation Proposed

