


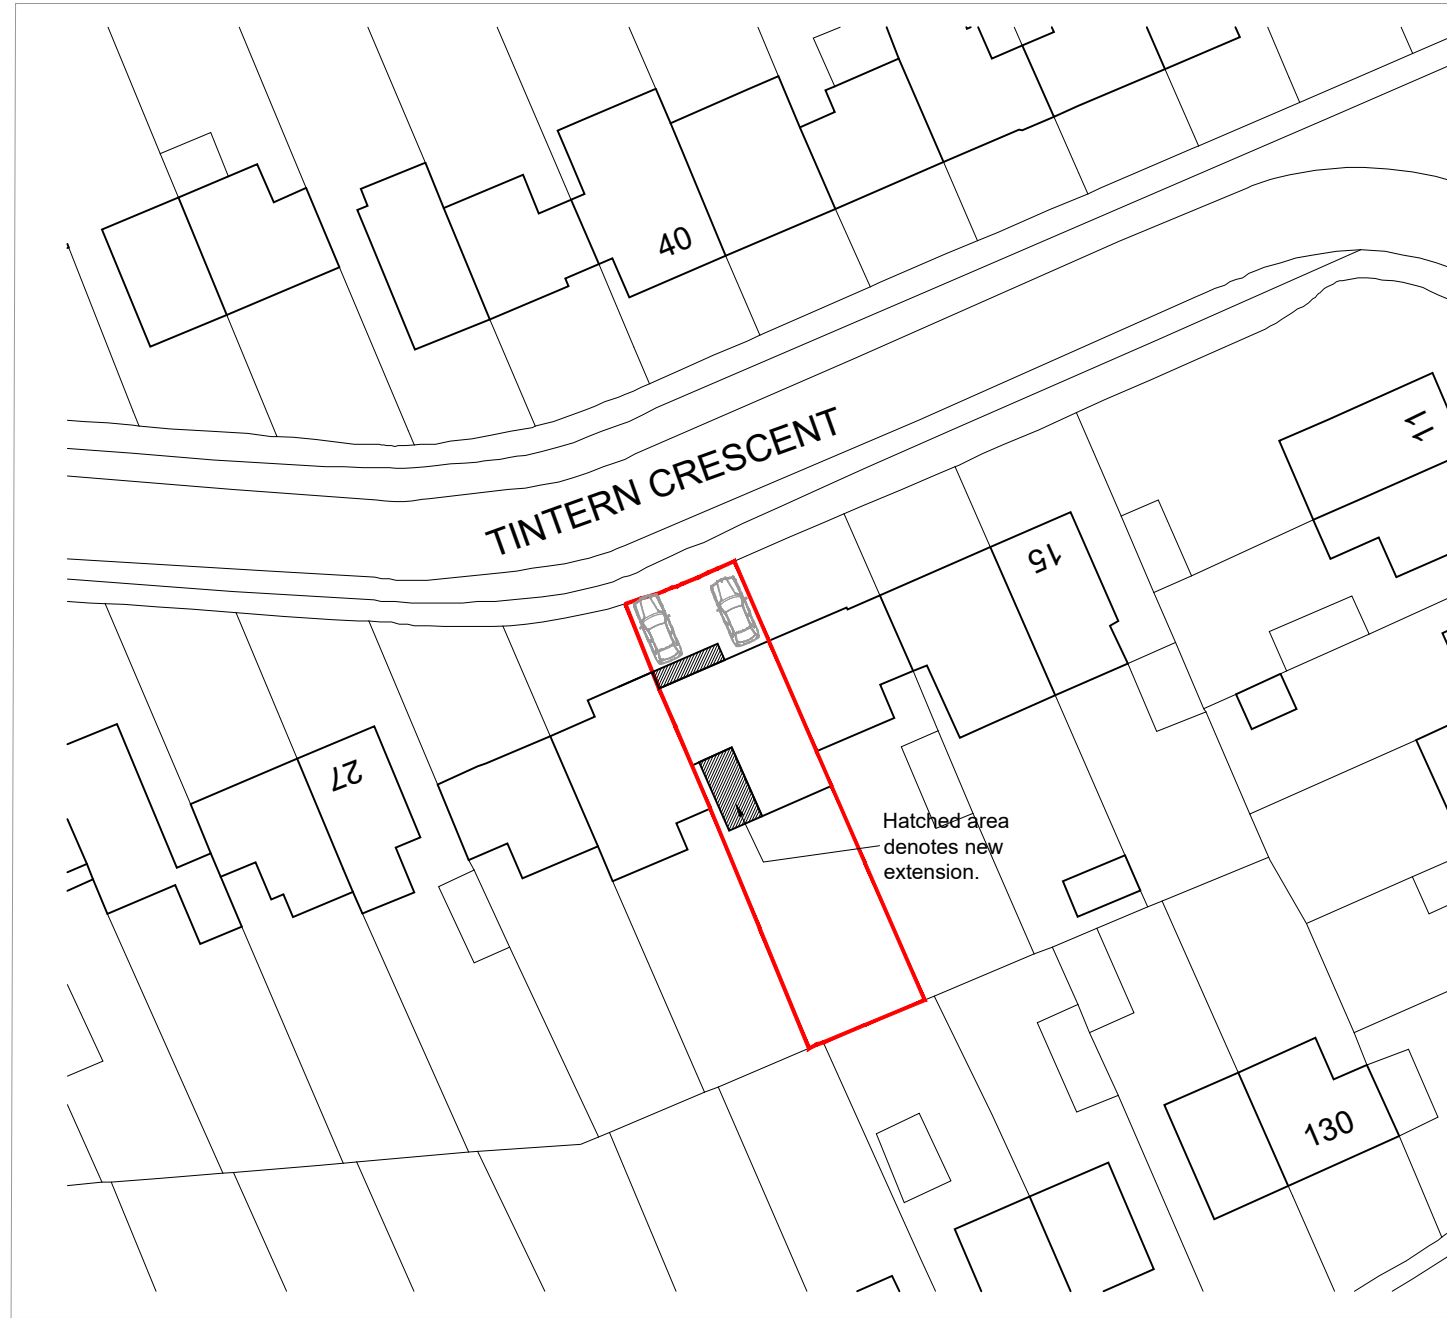


BLOCK PLAN
SCALE 1 : 500



NOTES

© SK Design consultants - THIS DRAWING AND DESIGN REMAINS THE COPYRIGHT AND INTELLECTUAL PROPERTY OF SK CONSULTANTS AND SHALL NOT BE COPIED IN ANY FORMAT WITHOUT APPROVAL.

THIS DRAWING IS TO BE READ IN CONJUNCTION WITH ALL OTHER DRAWINGS AND DOCUMENTS PROVIDED. THE CONTRACTOR MUST CHECK ALL DIMENSIONS ON SITE BEFORE PLACING ORDERS FOR MATERIALS OR SHOP FABRICATIONS OR COMMENCING WORKS ON SITE. ANY DISCREPANCIES SHOULD BE NOTIFIED BEFORE PROCEEDING.

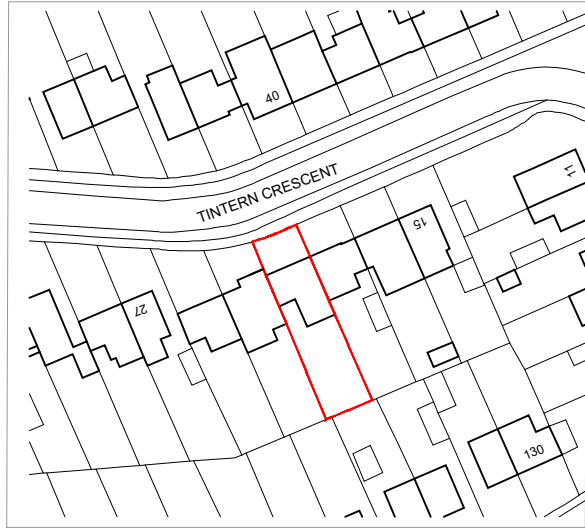

LOCATION PLAN
SCALE 1 : 1250

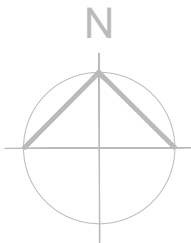 

Client: Mr & Mrs SANGAMESHWARA		
Project: FRONT PORCH EXTENSION AND A PART REAR EXTENSION.		
Location: 21 TINTERN CRESCENT COLEY PARK READING RG1 6HB		
Drawing Title: LOCATION & BLOCK PLAN		

Date: JUNE 2019	Sheet Size: A3	Drawn: SK
--------------------	-------------------	--------------

Drawing No: P1098-01	Revision:
--------------------------------	-----------

SK Design Consultants
22 Netley close
Caversham
Reading RG4 6SR
Tel : 07821111602