


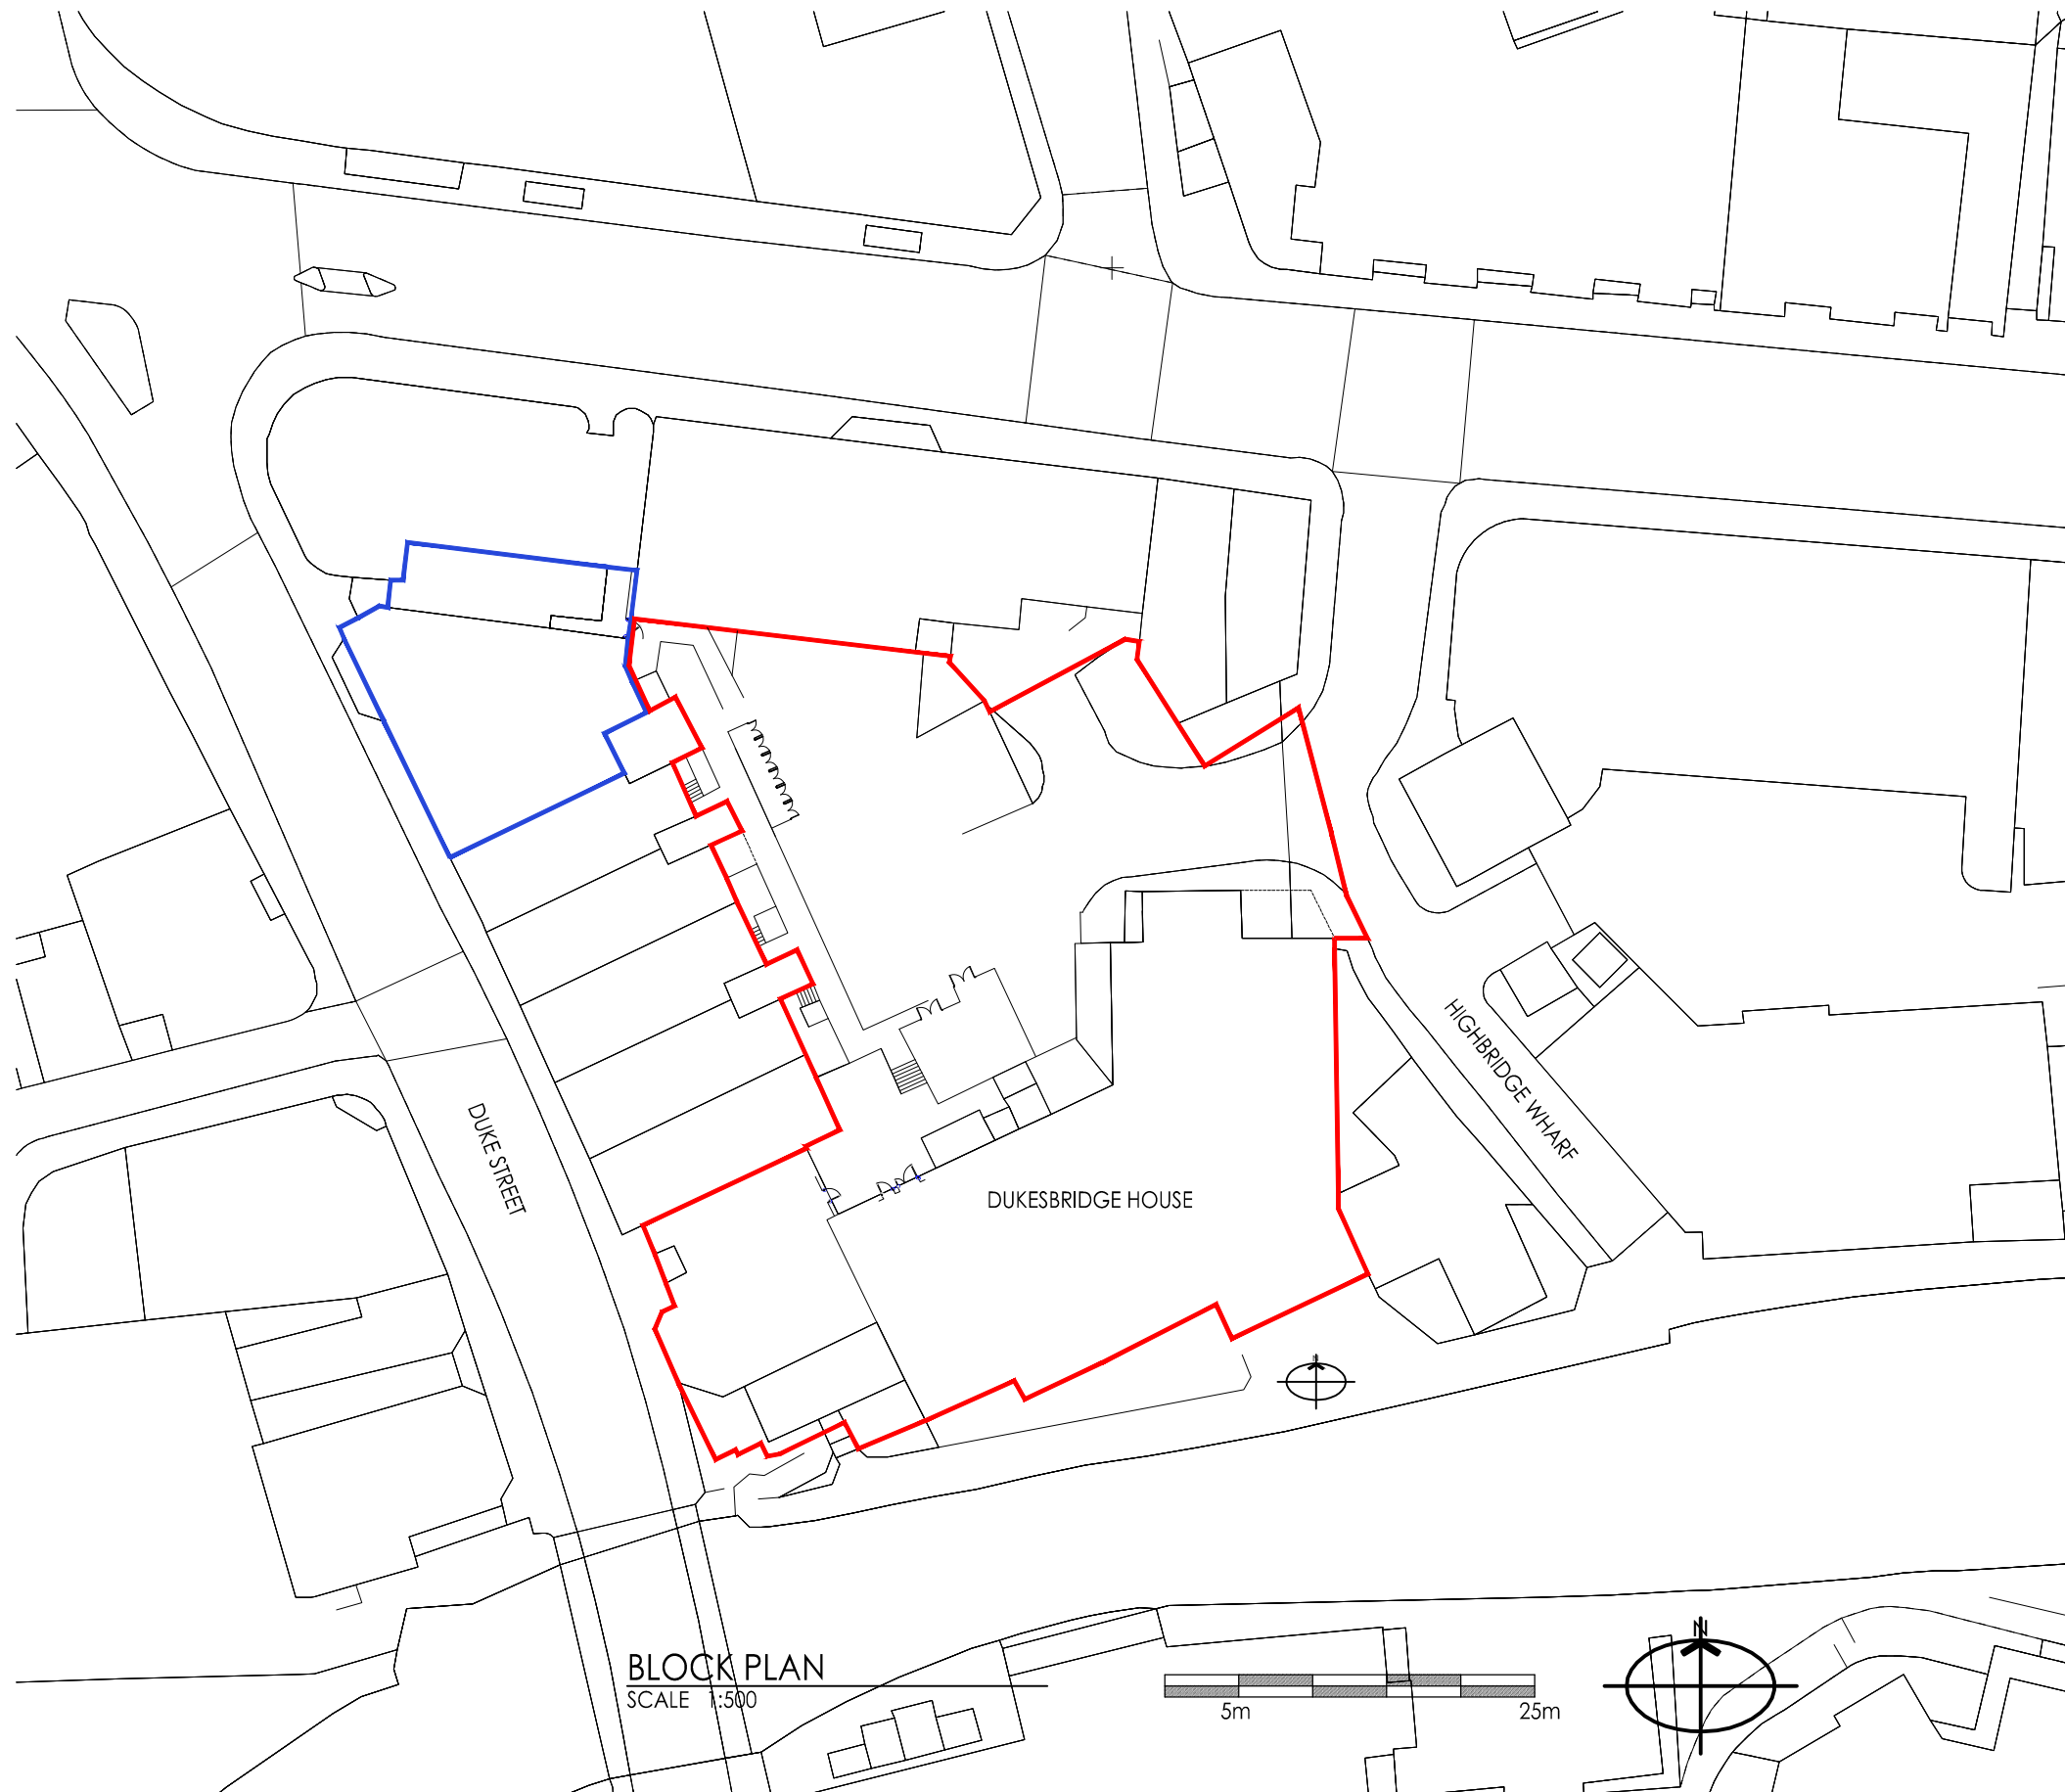

BLOCK PLAN
SCALE 1:500

Rev: A / 09.04.2019 / General Revisions



6 Wrotham Business Park
Barnet, Herts
EN5 4SZ

t: 0208 275 1080
e: enquiries@planningconsent.com
w: www.planningconsent.com

Drawing Title:
Block House
Dukesbridge House
Project:
P.D. Application

Scale: 1:500@A3
Drwn: srt
Date: April 2019

Location:
Dukesbridge House,
Reading, RG1 4SA

Drawing No:

5106	29	A
------	----	---